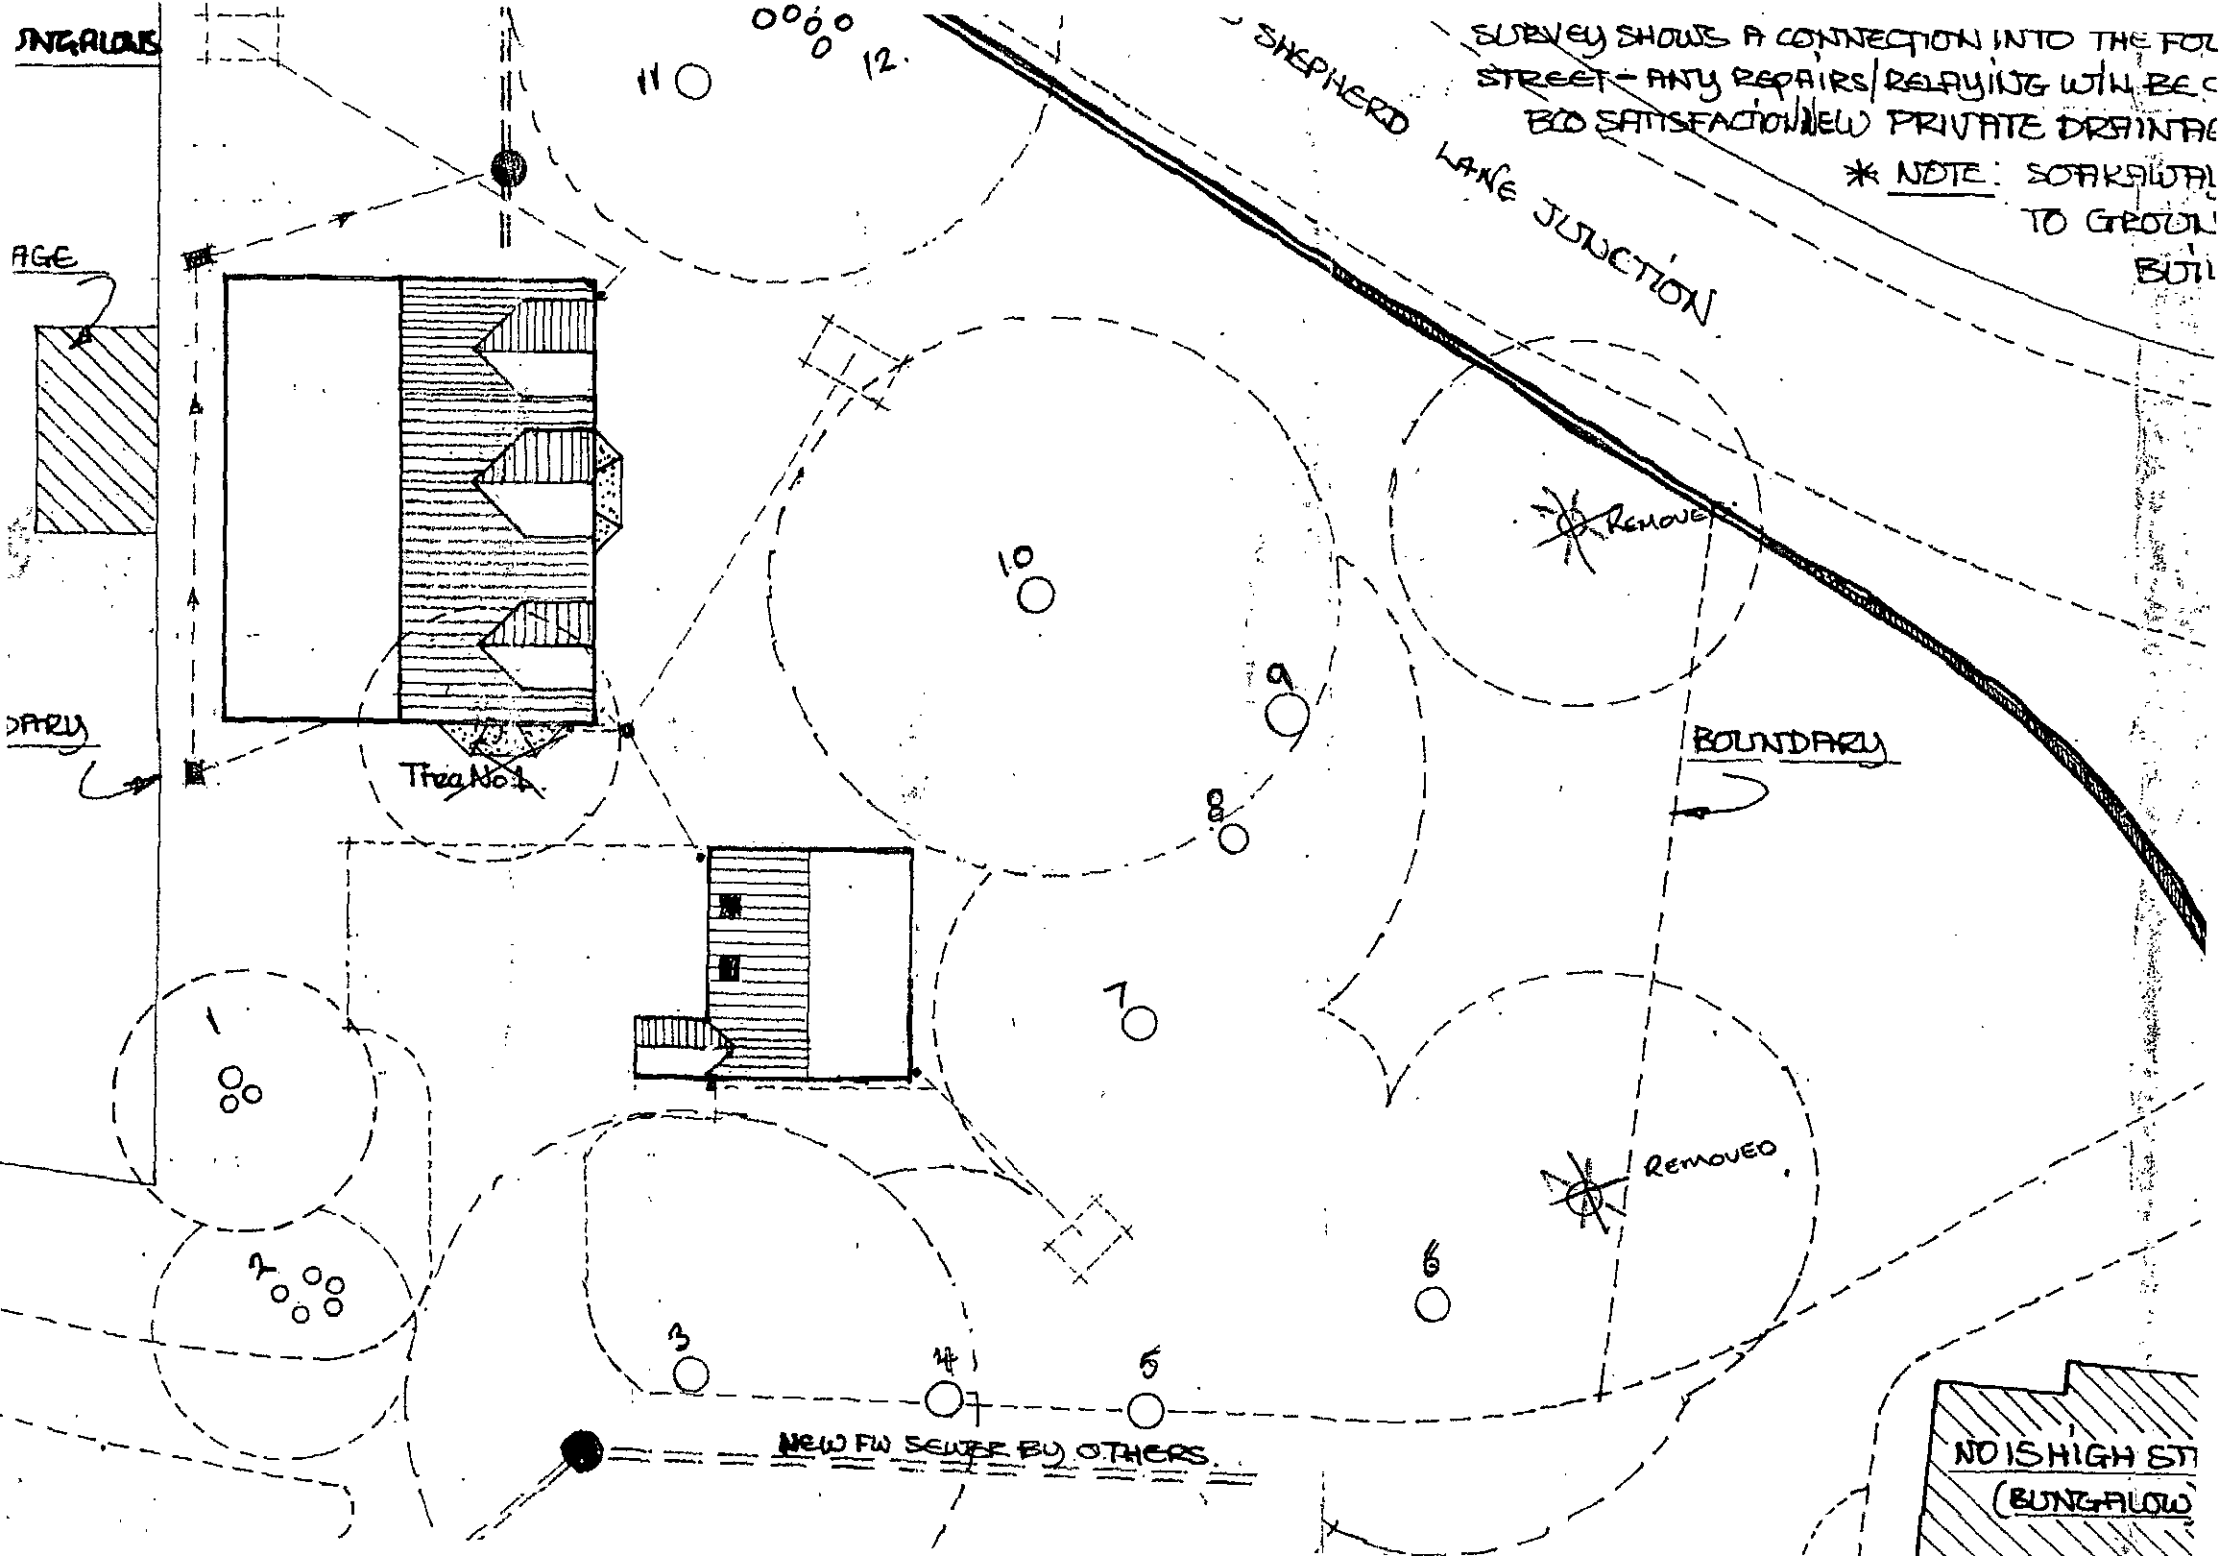

SURVEY SHOWS A CONNECTION INTO THE FOU
STREET - ANY REPAIRS/RELAYING WILL BE C
BCO SATISFACTION NEW PRIVATE DRAINAG
* NOTE: SOAKAWAY
TO GROUN
BUI
SHEPHERD
LANE JUNCTION
REMOVE
BOUNDARY
Tree No 4
REMOVED
NEW FW SEWER BY OTHERS
NO 1 SHIGH ST
(BUNGALOW
AGE
DARY
1
2
3
4
5
6
7
8
9
10
11
12