


Jukebox – Techno (Wide Slide)

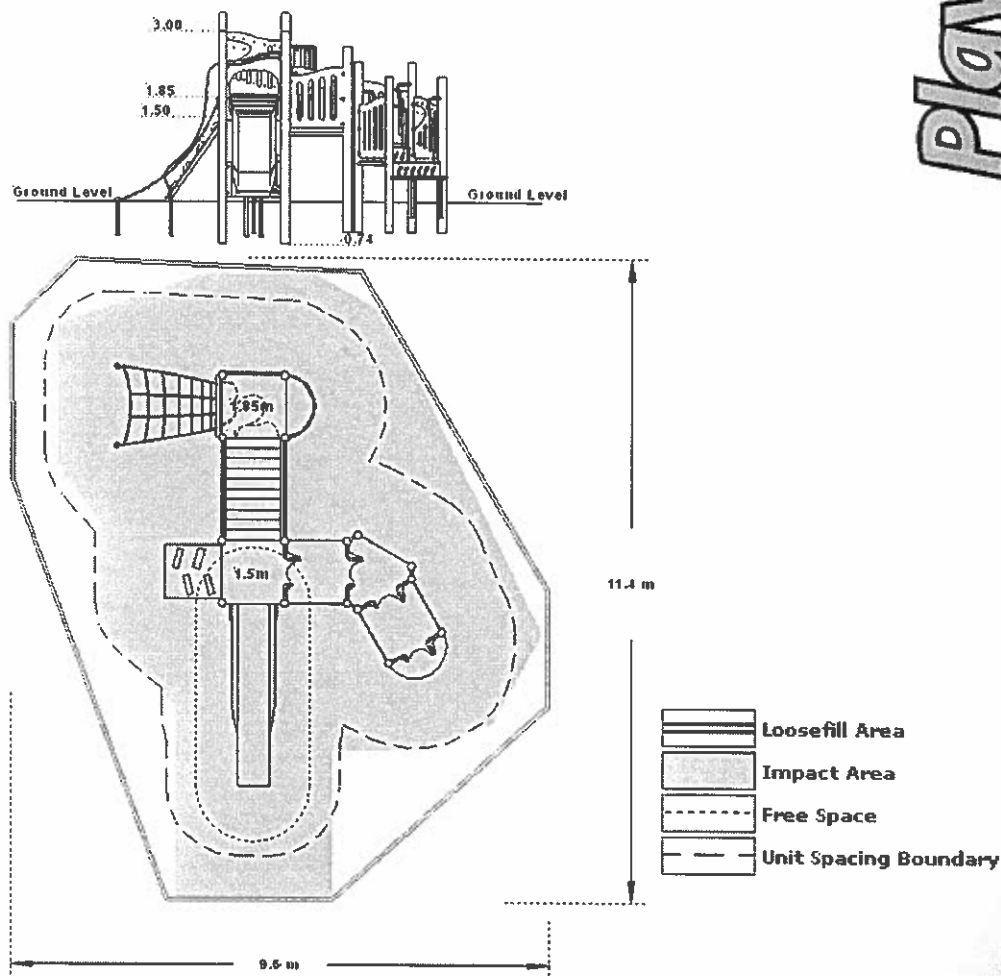

Technical Information

Equipment Dimensions

Length / Width / Height **7.5m x 5.9m x 3.35m**

Surfacing and Area Required

Minimum Space Required L/W/H **11.4m x 9.6m x 5.1m**

Max Gradient of Ground **1 in 50**

Free Height of Fall **1.85m**

Impact Area - Wetpour **61.72m²**

Loosefill at 250mm **20m³**

Bark / Cushionfall / Sand **75**

1m x 1m Rubber Tiles **75**

Installation Information

Overall Weight **1474kg**

Heaviest Part **59.7kg**


Largest Part **3.6m x 0.86m x 0.48m**

Longest Part **4.1m**

Concrete Required **1.12m³**

KITEMARKED TO BS EN 1176

Traditional Play – Team Swing (Timber)

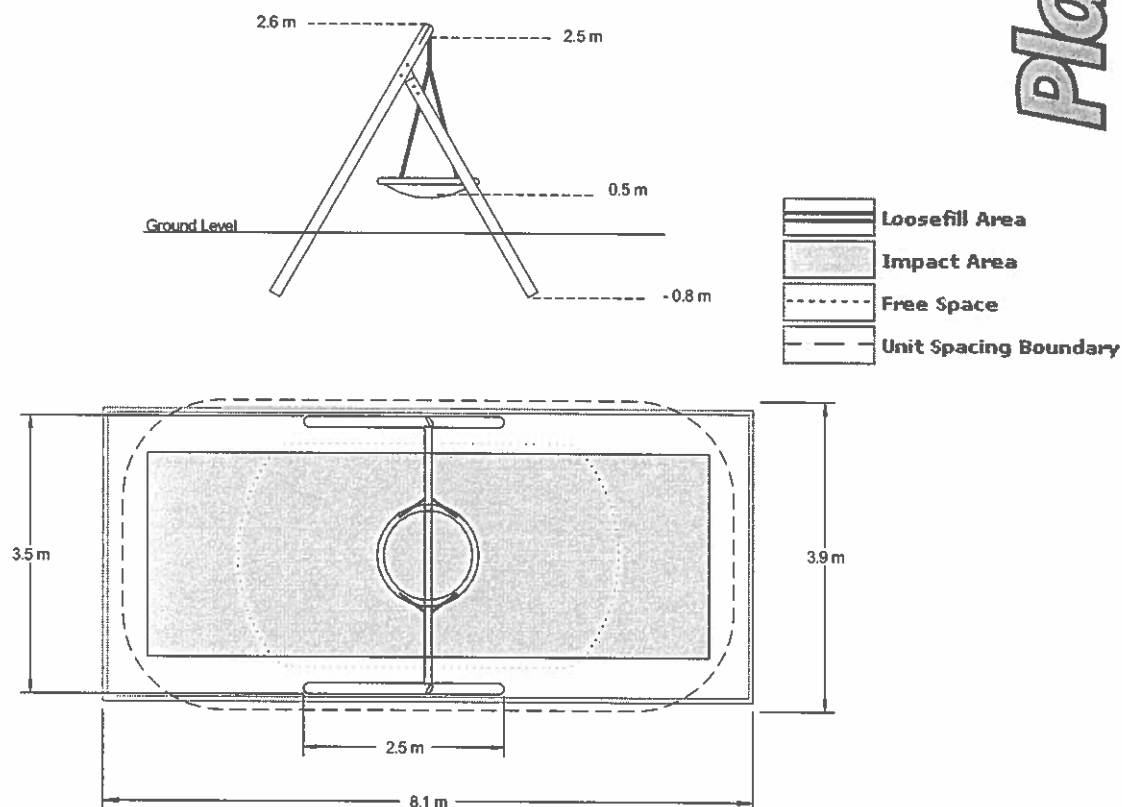

Technical Information

Equipment Dimensions

Length / Width / Height 2.5m x 3.5m x 2.6m

Surfacing and Area Required

Minimum Space Required L/W/H 3.9m x 8.1m x 3.8m

Max Gradient Of Ground 1 in 50

Free Height Of Fall 1.6m

Impact Area - Wetpour 17.85m²

Loosefill At 250mm 8m²

Bark / Cushionfall / Sand 8m²

Safagrass Quantity 22.5m²

Installation Information

overall weight 132 kg

heaviest part 47 kg


largest part 3.9 x 0.37m

longest part 3.9m

concrete required 0.3m³

KITEMARKED TO BS EN 1176

Movers – The Inclusive Orbit

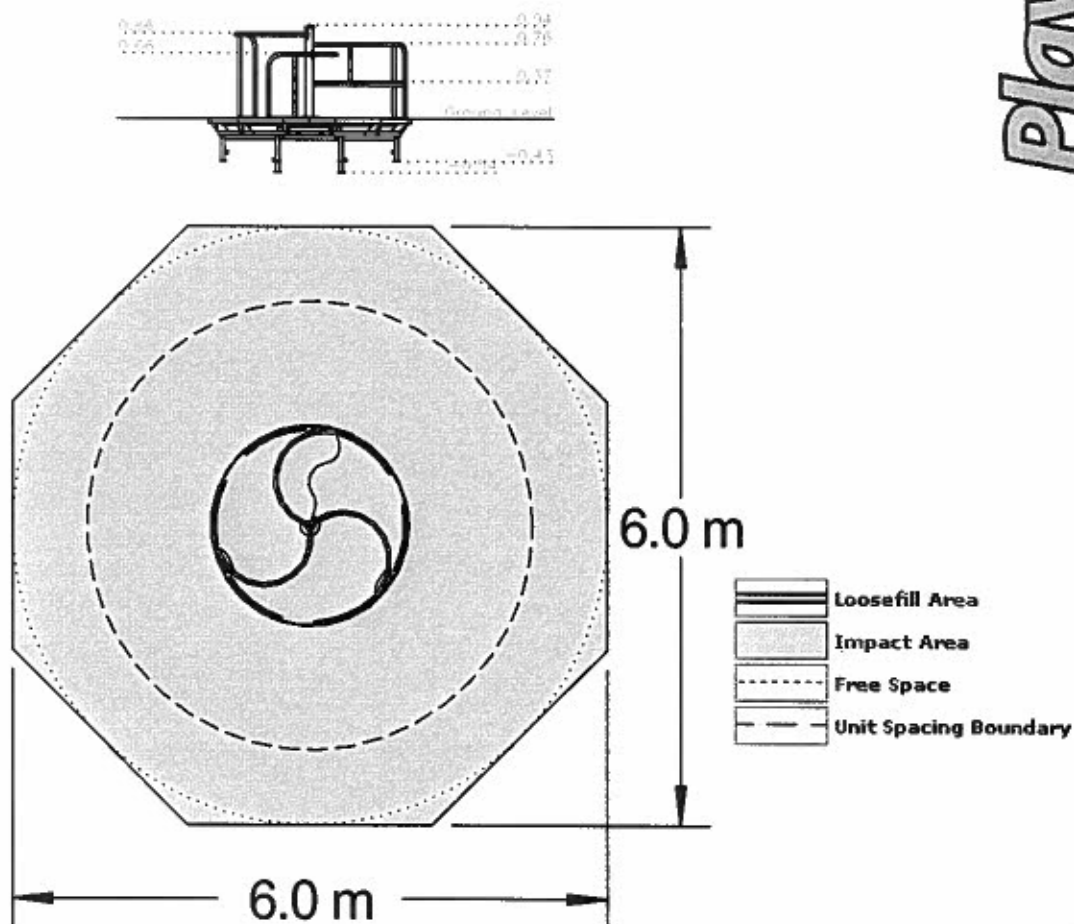

Technical Information

Equipment Dimensions

Length / Width / Height 2m x 2m x 1m

Surfacing and Area Required

Minimum Space Required L/W/H 6.1m x 6.1m x 2.5m

Max Gradient of Ground 1 in 50

Free Height of Fall 1.0m

Impact Area - Wetpour 26.62m²

Loosefill at 250mm n/a

Bark / Cushionfall / Sand n/a

Tiles n/a

Installation Information

Overall Weight 296kg

Heaviest Part 120kg


Largest Part 2m x 2m x .6m

Longest Part 2m

Concrete Required 0.4m³

KITEMARKED TO BS EN 1176

Interactive Play – Play Panels

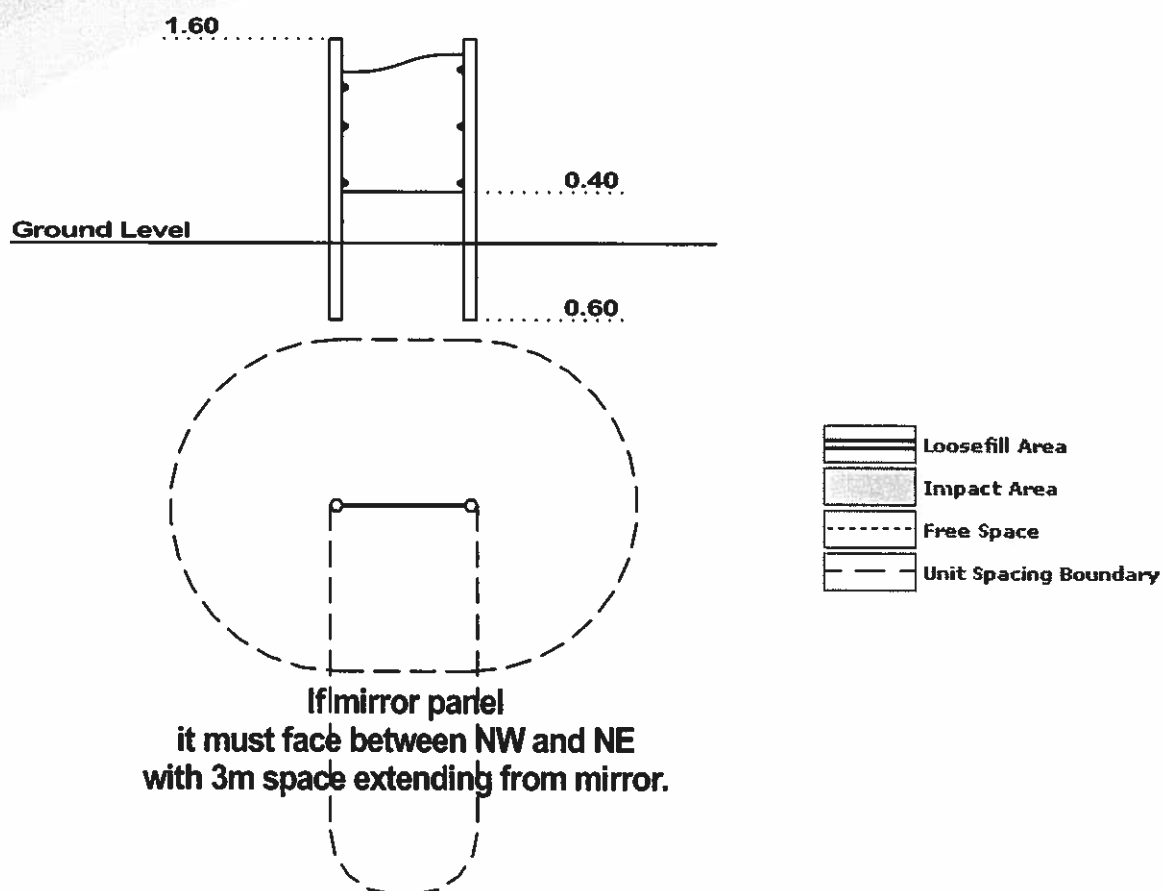

Technical Information

Equipment Dimensions

Length / Width / Height 1.16m x 0.1m x 1.6m

Surfing And Area Required

Minimum Space Required L/W/H 1.8m x 2.5m x 2.0m

Max Gradient of Ground 1 in 20

Free Height of Fall n/a

Impact Area - Wetpour n/a

Loosefill at 150mm n/a

Bark / Cushionfall / Sand n/a

1m x 1m Rubber Tiles n/a

Installation Information

Overall Weight 55kg

Heaviest Part 27kg



Largest Part 1.08m x 0.96m x 0.04m

Longest Part 2.2m

Concrete Required 0.08m³


KITEMARKED TO BS EN 1176

Traditional Play – Junior Swing (2 Bay) _Timber

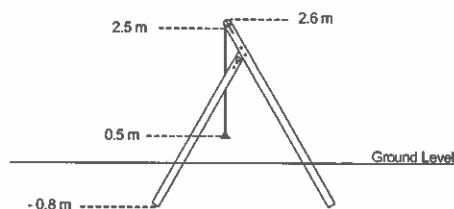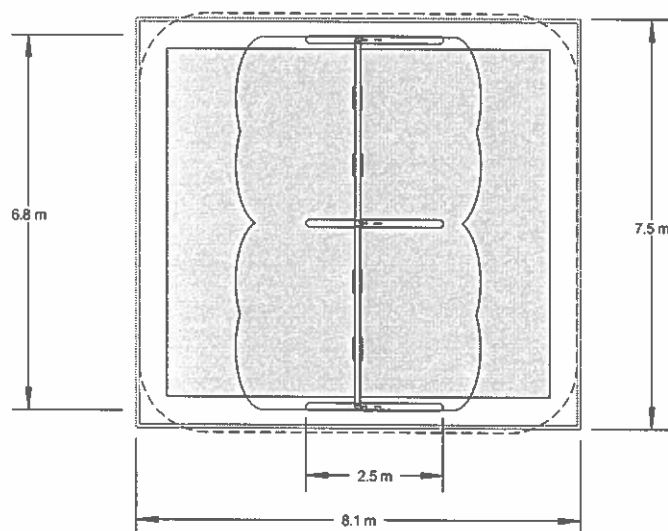

Technical Information		
	STANDARD	ANTIWRAP
Equipment Dimensions		
Length / Width / Height	6.8 x 2.5 x 2.6m	6.8 x 2.5 x 2.6m
Surfacing and Area Required		
Minimum Space Required L/W/H	7.5 x 8.1 x 4.1m	7.5 x 8.1 x 4.1m
Max Gradient Of Ground	1 in 50	1 in 50
Free Height Of Fall	1.6m	1.6m
Impact Area - Wetpour	44.39m ²	44.39m ²
Loosefill At 250mm	15m ³	15m ³
Bark / Cushionfall / Sand		
Safagrass Quantity	52.5m ²	52.5m ²
Installation Information		
overall weight	335 kg	340 kg
heaviest part	47 kg	47 kg
largest part	3.5 x 0.3 m	3.5 x 0.3m
longest part	3.9 m	3.9 m
concrete required	0.75m ³	0.75m ³
KITEMARKED TO BS EN 1176		

Outdoor Classrooms – Shelter (Option 1)

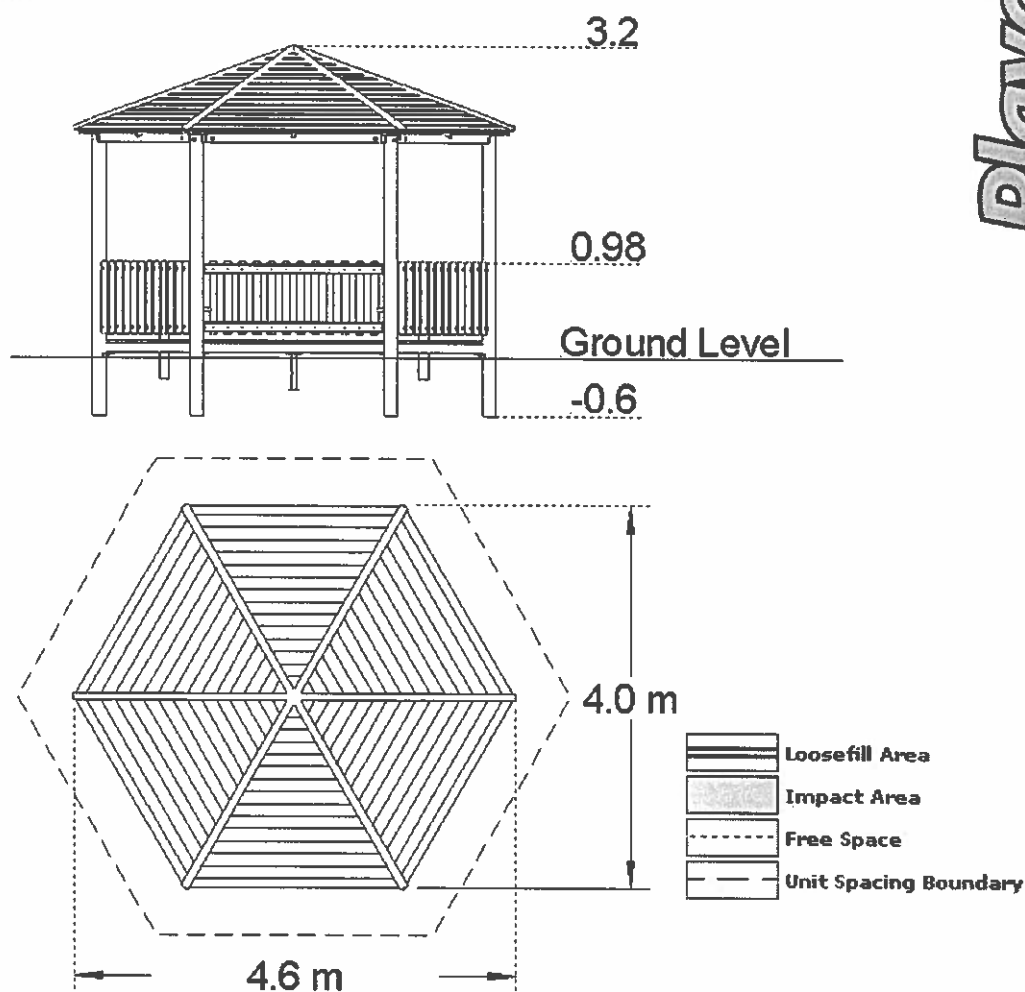

Technical Information	
Equipment Dimensions	
Length / Width / Height	4.6m x 4.0m x 3.3m
Surfacing And Area Required	
Minimum Space Required L/W/H	7.0m x 6.4m x 4.5m
Max Gradient of Ground	1in30
Free Height of Fall	N/A
Impact Area - Wetpour	N/A
Loosefill at 150mm	N/A
Bark / Cushionfall / Sand	N/A
1m x 1m Rubber Tiles	N/A
Installation Information	
Overall Weight	1287kg
Heaviest Part	59kg
Largest Part	1.93m x 1.65m x 0.13
Longest Part	2.9m
Concrete Required	0.32m ³
KITEMARKED TO BS EN 1176	