


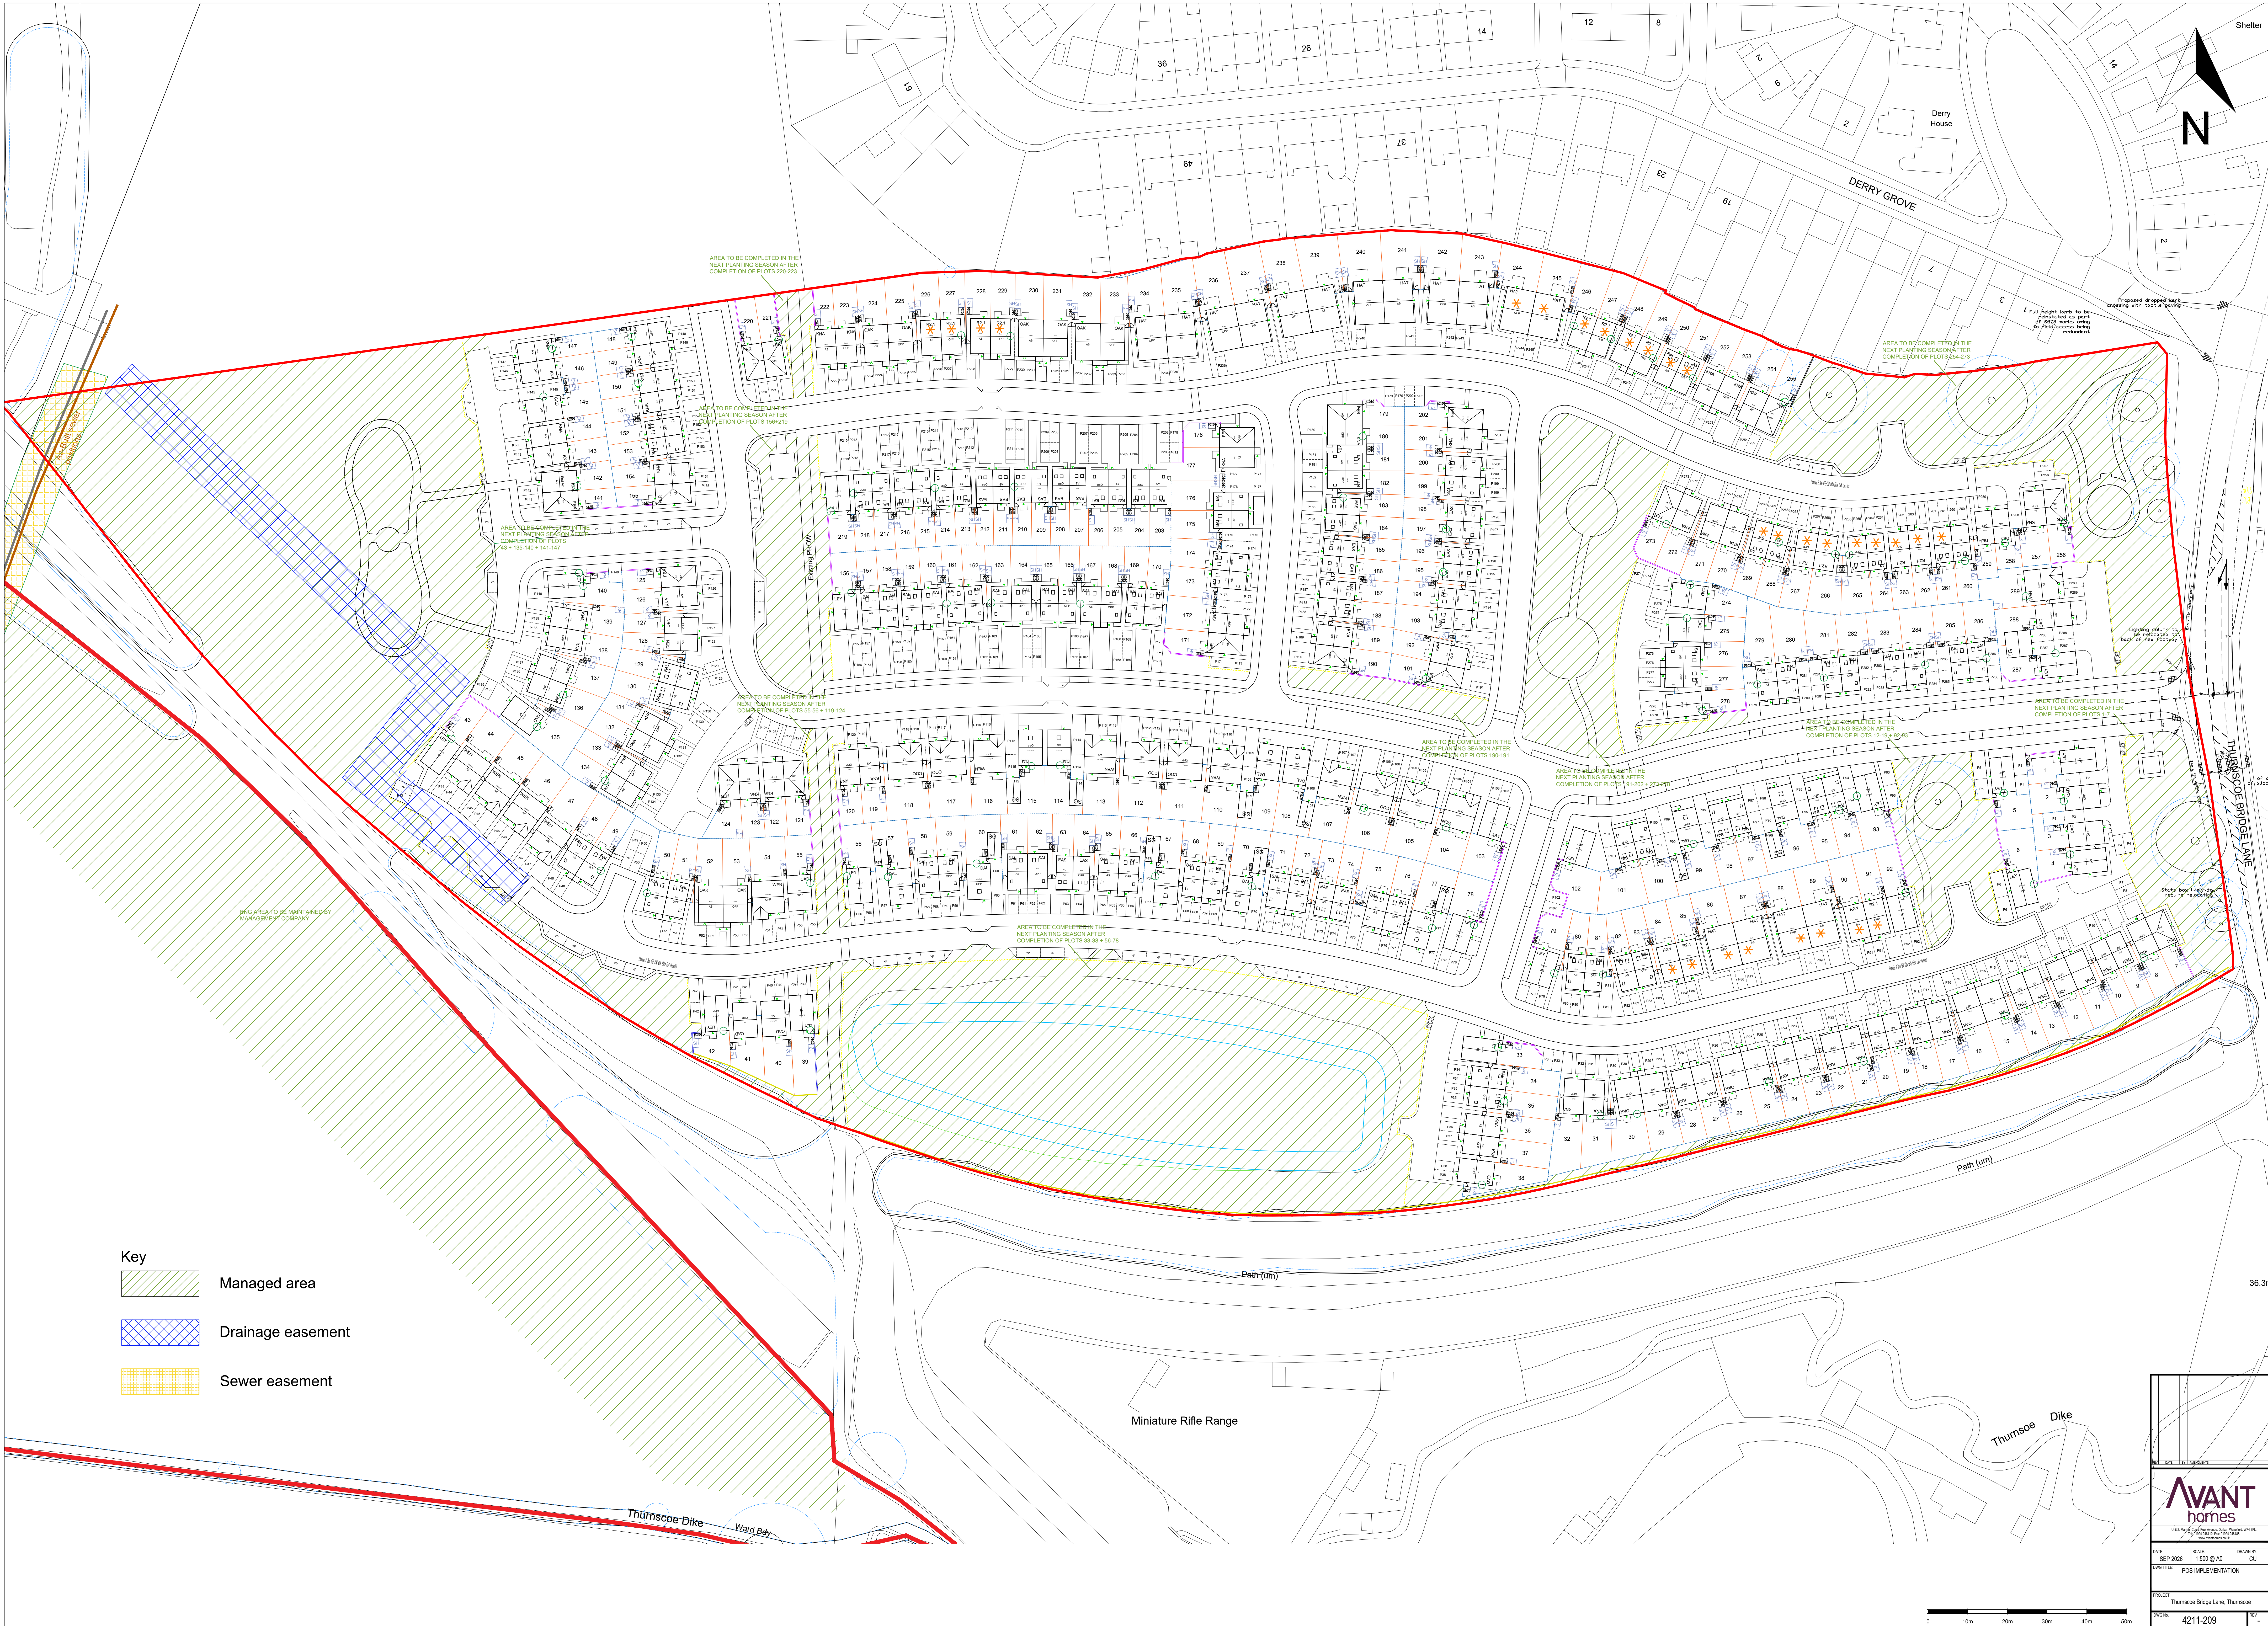

- Key
- Managed area
 - Drainage easement
 - Sewer easement

AVANT homes

4211-209

Thurnscoe Bridge Lane, Thurnscoe

4211-209