



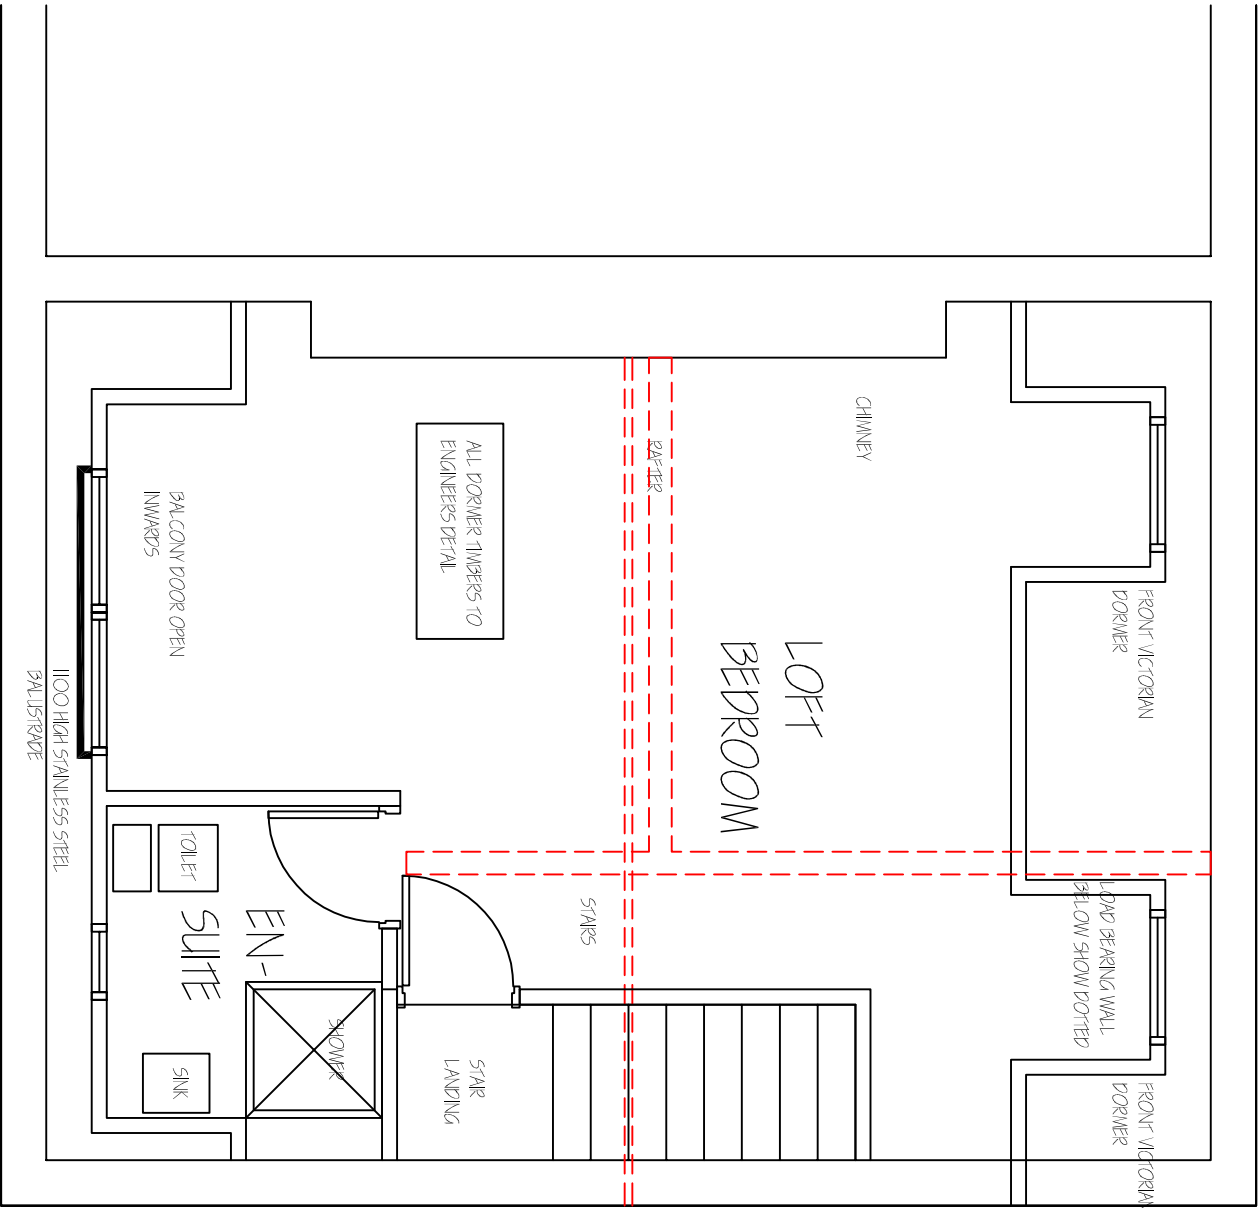

PROPOSED LOFT
1: 50

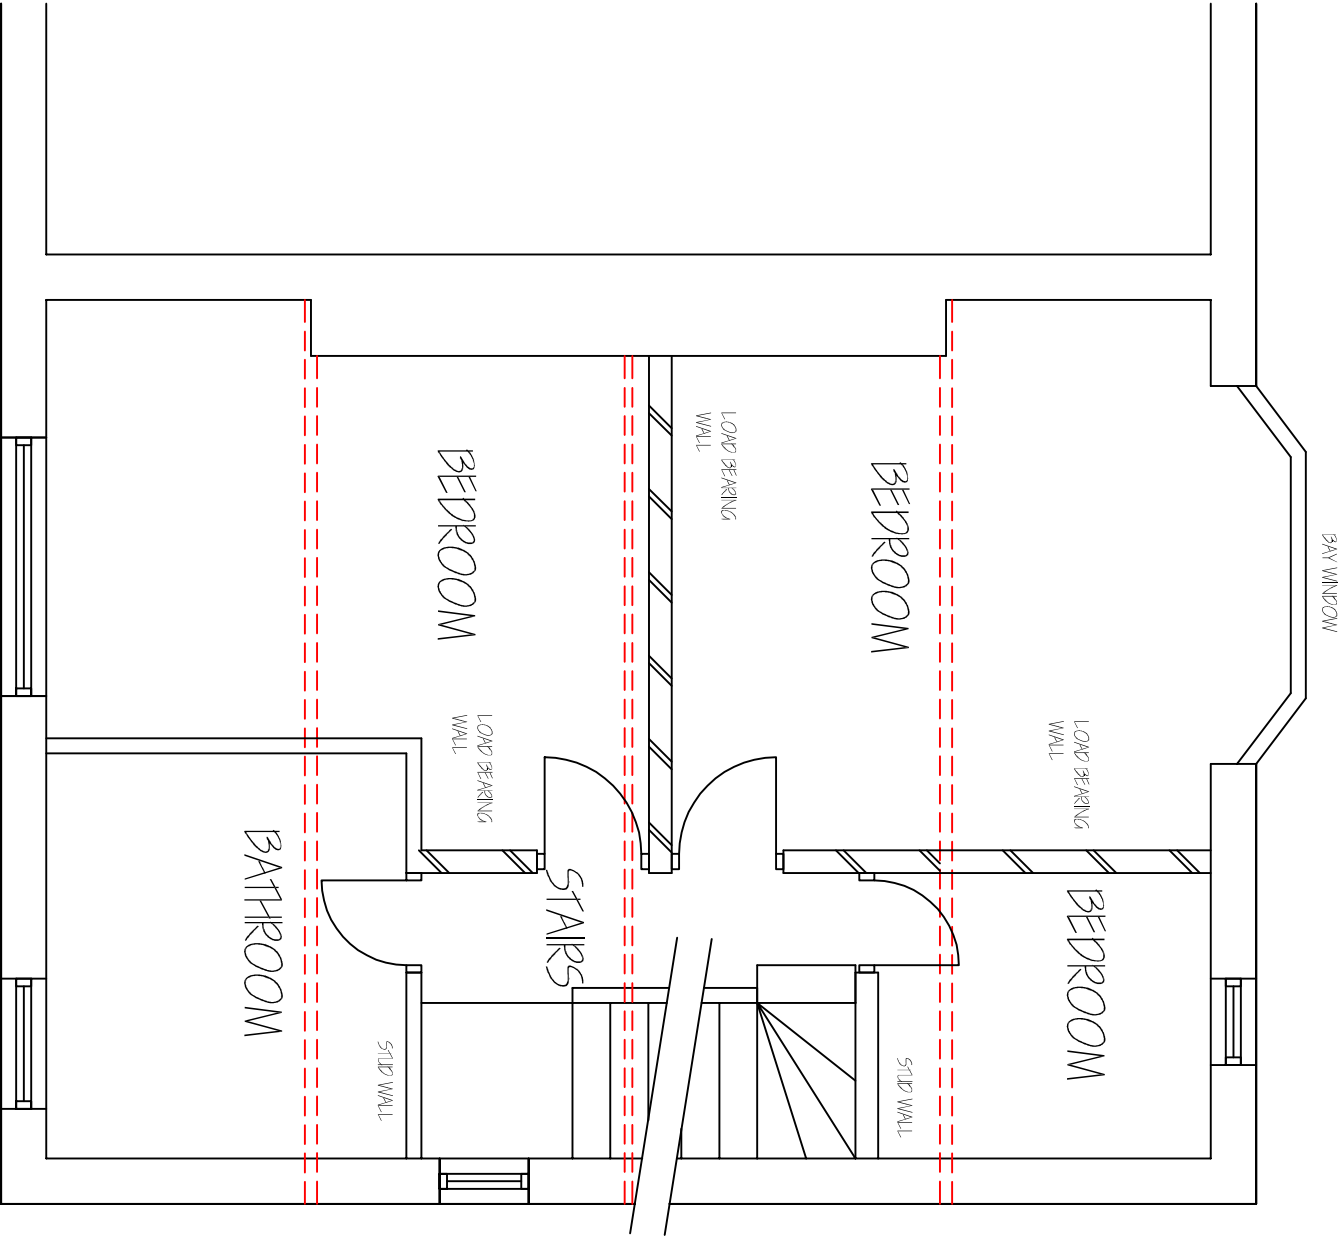

PROPOSED FIRST
FLOOR 1: 50

Revisions	A. A----	00-00-
This drawing is for planning permission only and is not a construction drawing.		
Drawing Title	EXISTING-PLANS	
Job No. - Dwg No.	LP/2013/6	—
Client:	ROBERT AND DAWN WOOD GREENHART MOUNT VERNON ROAD BRANISLEY STO 40H	
Scale.	1: 50	