




Window specification:
Glazing beads 15mm
Glass: 4/16/4(30 Rw)
Frosted Glass

No openers


WINDOW TYPE WG1

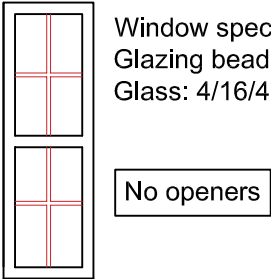

Window specification:
Glazing beads 15mm
Glass: 4/16/4(30 Rw)

No openers


WINDOW TYPE WG2
(TYPE WG5 AND WG7 Similar)

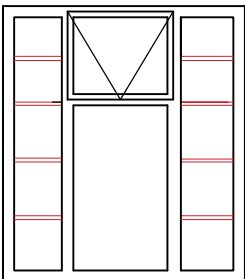

Window specification:
Glazing beads 15mm
Glass: 4/16/4(30 Rw)

Top opening out high level
to avoid public walking past

WINDOW TYPE WG3
(TYPE WG4 Similar)

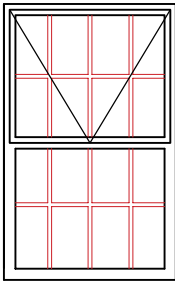


Window specification:
Glazing beads 15mm
Glass: 4/16/4(30 Rw)

Top opening out high level
to avoid public walking past

WINDOW TYPE WG6


Ventilation	
Minimum Performance D _{n,e,w} + C _{tr} (Open)	Example Specification
Front (Overlooking High street)	
53	Greenwood MA3051 Passive Wall vent
53	Greenwood MA3051 Passive Wall vent
Rear	
32	Titon Trimvent XS13 4400EA
32	Titon Trimvent XS13 4400EA

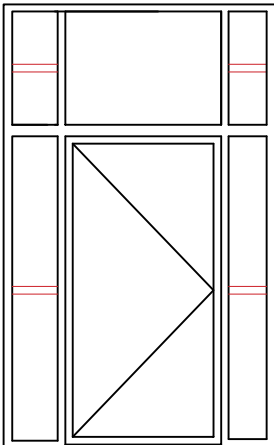


Window specification:
Glazing beads 15mm
Glass: 4/16/4(30 Rw)

Door opens in

DOOR TYPE DG3

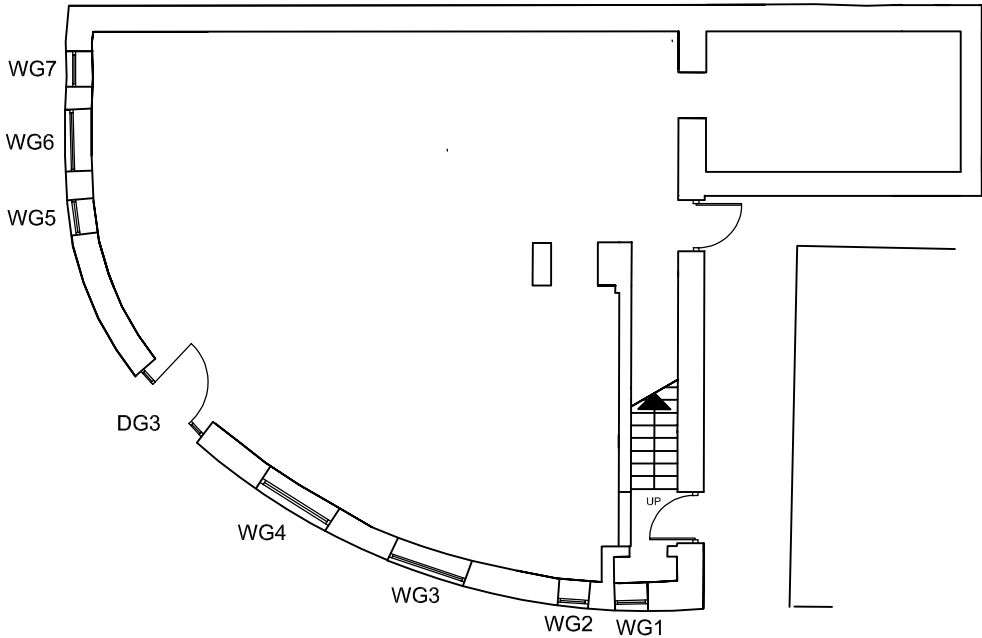


PROPOSED GROUND FLOOR

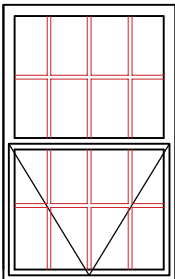

Window specification:
Glazing beads 15mm
Glass: 10/16/9.5SC(45 Rw-SC
denotes a laminated pane)

Bottom opening out
fire escape window


WINDOW TYPE WF1
(TYPE WF2, WF3, WF4 Similar)

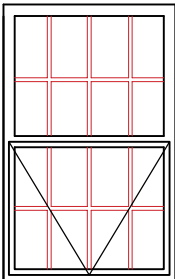

Window specification:
Glazing beads 15mm
Glass: 8.8SC/16/12.8SC(47 Rw-SC
denotes a laminated pane)

Bottom opening out
fire escape window


WINDOW TYPE WF5

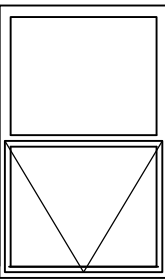

Window specification:
Glazing beads 15mm
Glass: 8.8SC/16/12.8SC(47 Rw-SC
denotes a laminated pane)

Bottom opening out
window with restricter


WINDOW TYPE WF6

 

Window specification:
Glazing beads 15mm
Glass: 10/16/9.5SC(45 Rw-SC
denotes a laminated pane)
Frosted Glass

No openers

WINDOW TYPE WF7

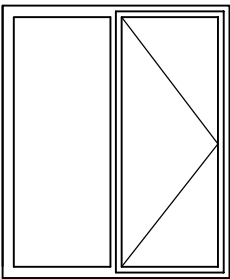


Window specification:
Glazing beads 15mm
Glass: 8.8SC/16/12.8SC(47 Rw-SC
denotes a laminated pane)

Side opening out
fire escape window

WINDOW TYPE WF8

Note:
All window frames to be Black outside and white inside
UPVC by Spectus Window Systems Ref:- Elite 70
Beveled. Minimum 50mm set back to window reveal.

Red lines indicate 15mm
fret work between glass
panes. Typ.

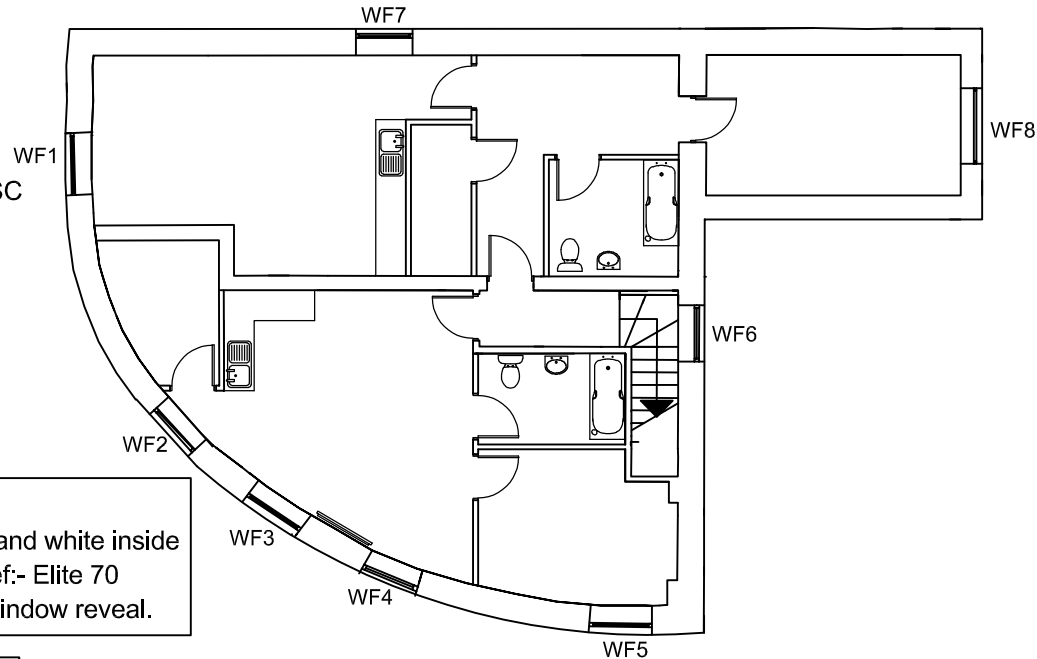

PROPOSED FIRST FLOOR

						Client Woodroyd Ltd	Job Title Proposed Alterations 2 - 4 Market Street Hoyland, Barnsley S74 9QB	 WOODROYD Woodroyd Ltd 5 Woodroyd Gardens Barnsley, S. Yorks, S73 0HB +44 (0) 1226 107 167	Drawing Title Proposed Window& Door Schedule		
	General Updates								Drawing Status PLANNING		
	Planning Submission								Job No W-002	Drawing No S-07	Issue A
					Scale at A3 1:150, 1:50						
A	09/12/20	CY	CY	CY							
-	01/06/20	CY	CY	CY							
Issue	Date	By	Chkd	Appd							