
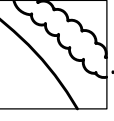
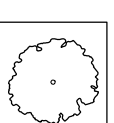
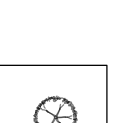
 
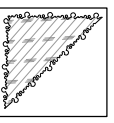
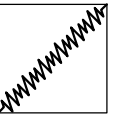
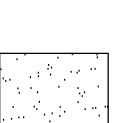


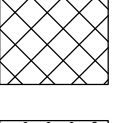

Planting Schedule (Individual)										
Hedera										
No	Code	Plant Name	Height/Spread/Color	Girth	Age	Root	Container	Habit	Form	Density/m2
36	9	Narcissus pseudonarcissus								
									20.00	
Shrub										
No	Code	Plant Name	Height/Spread/Color	Girth	Age	Root	Container	Habit	Form	Density/m2
78	CA	Cornus alba 'Elegantissima'	60-80cm			C	3L	Branches		3.00
113	CRd MO	Thuya siewierskii 'White Dazzler'	30-40cm			C	3L	Butly		4.00
45	CR	Celastrus 'Snow White'	30-40cm			C	3L			4.00
50	CRd B	Celastrus 'Butterflies'	40-60cm			C	3L			3.00
55	CA5	Celastrus pukehianus 'Sunset'	30-40cm			C	3L			4.00
226	CS	Choysia tomentosa 'Sunshine'	30-40			C	3L	Butly		4.00
175	HBG	Eucalyptus kirkiana 'Tessellati in Gold'	30-40cm			C	3L	Butly		4.00
7	FR d	Eucalyptus alba	60-80cm			C	10-12L	Branches		3.00
508	FR - N	Fagus sylvatica - hedge	80-100cm				C	3L	transport (seed-raised)	4.00
47	FR - N	Gentiana lutea	30-40cm			C	3L			4.00
133	HdRt	Hebe abronia 'Red Edge'	30-40cm			C	3L			4.00
85	He wC	Hebe 'Wile Chant'	30-40cm	2x		C	3L			4.00
53	HdRt	Hebe 'Mikurume Beauty'	40-60cm			C	3L	Butly		3.00
159	He wC	Hydrangea macrophylla 'Blue Wave'	30-40cm			C	3L			3.00
117	He	Hebe pinguifolia 'Papa'	30-40cm			C	3L	Butly		4.00
47	HdL	Hydrangea paniculata 'Little Lime'	30-40cm			C	3L	Branches		3.00
155	HdM	Hypericum x monroborum	30-40cm			C	3L	Butly		4.00
275	HPd H	Hypericum 'Hidcote'	30-40cm			C	3L	Butly		4.00
101	J	Juncus virginiana 'Stance'	30-100cm			C	10L			0.00
103	LOH	Lonicera angustifolia 'Hidcote'	30-40cm			C	3L		Butly	4.00
4	PRE	Philadelphus 'Bele Belle'	40-60cm			C	10-12L	Branches		0.00
35	PREA	Philadelphus 'Ruficus Red Ace'	30-40cm			C	3L			4.00
607	FR	Pinus tabulae	100-150cm				C	Butly		4.00
7	FRd	Pinus mugo 'Mugo'	40cm				C	10L		0.00
15	FRd	Prunum 'Mouk Sunstar'	70-80cm		0/1	C	10L			0.00
11	FRdH	Psychocallis 'Orange' / 'Aurea hinano'	30-40cm		1+0 or 1/0	B	3L			0.00
21	POG	Pyracantha 'Orange Glow'	80-100cm			C	5L	Leader with lateral		0.00
104	PR	Potentilla 'Ruficus Goldfinger'	30-40cm (D)			C	5L	Butly		4.00
8	PRE	Potentilla 'Ruficus Blue'	40-60cm			C	10-12L			0.00
2	PRB	Prunum 'Irene' / 'Irene Baby'	60-80cm		2x	C	2x 10-12L			0.00
5	PRW	Prunum 'Yellow Jewel'	70-80cm			C	10-12L	Hipic crown		0.00
13	RB	Rosa 'Bonica'	40-60cm			C	3L	Butly		3.00
27	Rdod D	Rhododendron 'Dreamland'	30-50cm			C	5-6L			4.00
52	Rdod L	Rhododendron 'Jefferson' / 'Jungfrau'	30-40			C	3L	Butly		3.00
41	SH	Saxifraga cuneata	20-30			C	3L			4.00
145	SH	Saxifraga 'Jocunda' / 'Schiller'	30-40cm			C	3L	Butly		4.00
146	SH	Saxifraga 'Jocunda' / 'Green Green'	30-40cm			C	3L	Butly		4.00
141	SH G	Saxifraga 'Jocunda' / 'Snowmound'	40-60cm			C	3L	Branches		3.00
22	SH	Thuya occidentalis 'S	30-40cm			C	10-12L			0.00
88	FR	Viburnum davidii	30-40cm				C	Butly		4.00
24	Vic E	Vinca 'Elegantissima'	40-60cm				C			4.00
98	WV	Wajaleia cordata 'Vanguard'	40-60cm			C	3L	Branches		3.00

№	Code	Plant name	Height/Spread/Growth	Girth	Age	Root	Container	Habit	Form	Density/m ²
10	Ac cr	Acer campestre	min 400cm	16-18cm	3+	R8			Standard (patho-heavy)	0,00
8	Al AJ4	Ametantheser lamarkii (multistem)	200-250cm						Multistem	
13	APG	Acer platanoides "Globosum"	250-300cm	10-12cm	4+				Standard Selected	0,00
6	fp	Betula pendula	350-425cm	12-14cm	3+	R8			Standard (Heavy)	0,00
4	fp-16-18 cm	Betula pendula 16-18cm	min 400cm	16-18cm	3+				Standard (patho-heavy)	0,00
		Betula pendula	min 400cm	16-18cm	3+				Standard (patho-heavy)	0,00
4	fs	Salix salicifolia	min 400cm	16-18cm	3+				Standard	0,00
5	Mt D	Maka "John Downie"	350-425cm	12-14cm	3+	C			Heavy Standard	0,00
3	Mt tr	Maka tchonoskii	350-425cm	12-14cm	3+				Standard (Heavy)	0,00
6	PSP	Pyrus idolicola 'Pendula'	250-300	10-12cm	2+				Standard Selected	0,00
7	Pyr C	Pyrus 'Conferalis'	350-425cm	12-14cm		R8			Standard (Heavy)	0,00
2	Qr O	Quercus robur	min 400cm	16-18cm	3+				Standard (patho-heavy)	0,00
4	SoA	Sorbus aucuparia 'Asplenifolia'	350-425cm	12-14cm	-	R8			Standard (Heavy)	0,00
1	SuA	Sorbus aria 'Magnifica'	350-425cm	12-14cm	3+				Standard (Heavy)	0,00
8	Ti cr	Tilia cordata	min 400cm	16-18cm	3+	R8			Standard (patho-heavy)	0,00

Planting Schedule (Hectars)											
T1M Groundcover (Cm) Mix											
No	Code	Plant Name	Mix%	Height/Spread/Grade	Girth	Age	Root	Container	Habit	Form	Density/m2
36	Hd1 N	Hedera helix	10.00	40-60cm			C	2L	Several shoots		200
107	Lam mc 85	Lamium maculatum "Bacelon Silver"	10.00	20-30cm			C	1.5-3L			200
71	Plester an 8	Pulsatilla angustifolia "Rubra"	30.00	10-20cm			C	1.5-3L			200
27	Vinc m3	Vinca major	30.00	10-20cm			C	2L			400
T2M Seedling Shrub Mix A											
No	Code	Plant Name	Mix%	Height/Spread/Grade	Girth	Age	Root	Container	Habit	Form	Density/m2
118	Cing m1	Crataegus pinnatifida	10.00	40-60cm		1-10	B			Seeding	200
118	Fak	Ilex aquifolium	10.00	40-60cm			B	3L	Leader with lateral		200
118	Pms sp	Prunus spinosa	10.00	40-60cm		1-1	B		Branched		200
118	Rs on	Rosa canina	10.00	40-60cm			B				200
118	Vb op	Viburnum opulus	20.00	40-60cm		1-1	B		Branched		200

- | LEGEND | |
|---|---|
|  | <p>Existing Trees and Hedges to be Retained
 For more information please refer to Capital Trees Report, document ref. C/071060-01 and TPM drawing 2371-103.</p> |
|  | <p>Existing Trees and Hedges to be Removed
 For more information please refer to Capital Trees Report, document ref. C/071060-01 and TPM drawing 2371-103.</p> |
|  | <p>Proposed Ornamental Trees in Front Gardens and Back Gardens
 Heavy Standard, 12-14cm girth, 3.5 - 4.25m high to be planted with double timber stakes secured with a rubber tree tie. Species include: <i>Sorbus aria</i> 'Magnefica'.</p> |
|  | <p>Proposed Native Trees in POS
 Advanced Western Stock, 16-18cm girth, 4.5-6.25m high to be planted with double timber stake secured with a rubber tree tie. Species include: <i>Betula pendula</i>, <i>Quercus robur</i>, <i>Tilia cordata</i>.</p> |
|  | <p>Small Ornamental Tree/Large Shrub
 Select Standard trees, 10-12cm girth, 3-3.5m high or larger shrub 30-50L to be planted with a single timber stake secured with a rubber tree tie. Species include: <i>Amelanchier lamarckii</i>, <i>Pyrus salicifolia</i> 'Pendula'.</p> |
|  | <p>Ornamental Shrub Planting
 Proposed shrubs and flowering herbaceous plants to be planted as 3-5L pots at 3-5 per sq.m. planted with feature specimen, 10-12L pots. Species include: <i>Hebe</i> 'Red Edge', <i>Choysa ternata</i>, <i>Plantilla fruticosa</i>.</p> |
|  | <p>Proposed Native Plant Mix
 To be whip planting, 60-80cm height at 2 plants per sq.m. Species include: <i>Viburnum opulus</i>, <i>Crataegus monogyna</i>, <i>Rosa canina</i>.</p> |
|  | <p>Proposed Ornamental Hedge to Gardens
 Proposed ornamental hedge to be planted as 80-100cm height RB or 10L pots (depending on time of year planting) at 4 per lin.m. to provide an instant impact. Species include: <i>Prunus lusitanica</i>, <i>Fagus sylvatica</i>.</p> |
|  | <p>Proposed Grass - Gardens
 Front gardens to be turfed with a general amenity grass from a local supplier. Back gardens to be seeded.</p> |
|  | <p>Proposed Grass - POS
 Grass within POS to be seeded.</p> |
|  | <p>Proposed Bulb Planting
 Planting along access POS areas for seasonal interest.</p> |
|  | <p>Proposed Groundcover
 To be planted at 4 plants per sq.m.</p> |

GENERAL NOTES

1. This drawing is the copyright of your firm landscape Ltd and cannot be reproduced in any form without the consent of the company.
2. This drawing is to be read in conjunction with detail landscape drawings, details and specification.
3. This drawing is to be read in conjunction with all relevant Architects', Engineer's, Specialists, Bills of Quantities and Specifications.
4. The insertion of any firm or proprietary brand on this drawing is an indication of the class or quality required and does not exclude the use of alternative materials that are equal in performance, quality and appearance, provided that they have been approved in writing by the Landscape Architect.
5. The Contractor is responsible for accurately ascertaining the position of underground services and responding to all relevant service easement requirements.
6. All dimensions are in millimetres unless stated otherwise, for the purposes of construction this drawing must not be scaled and only written dimensions used. Written and scaled dimensions to be checked on site, any discrepancies reported prior to work commencing. IF IN DOUBT PLEASE ASK.
7. All work and materials are to be in accordance with the relevant British Standards and Code of Practice.
8. All Proprietary products are to be used strictly in accordance with the manufacturer's instructions and details.

REVISION NOTES

Rev	By	Description	Date
-	-	-	-

Client
Miller Homes

Project
Carrington Avenue, Barnsley

Description
Planting Plan (Sheet 3 of 3)

Status
For Approval

Scale @ A1	Drawn	Checked	Date
1:250	MW	KH	Oct 16
Job number	Drawing number		Revision
2371	203		-

tpm landscape
chartered landscape architects

address: 4th Floor Studio 10 Little Lever St Manchester M1 1HR
tel: 0161 235 0600 fax 0601 email info@tenlandscape.co.uk