




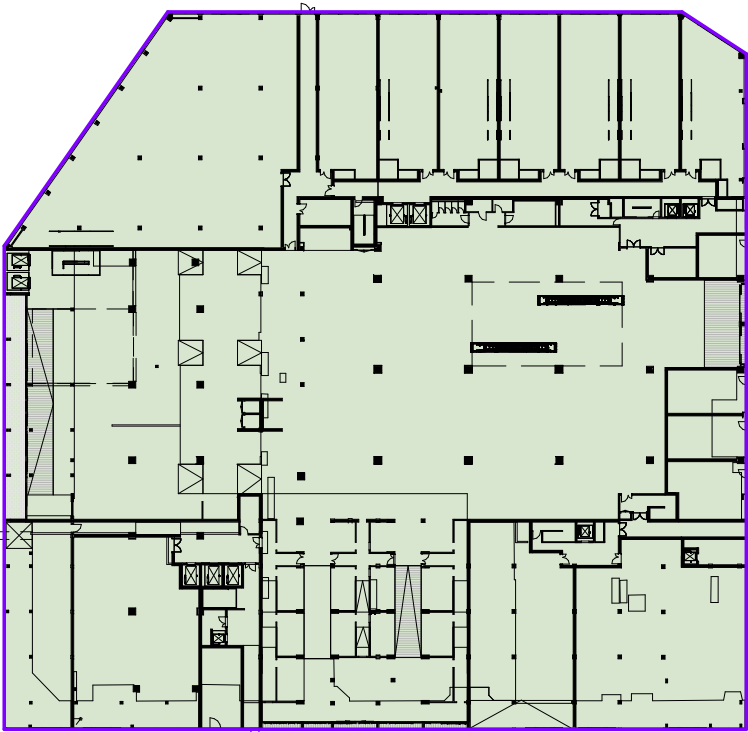


Proposed Ground Floor

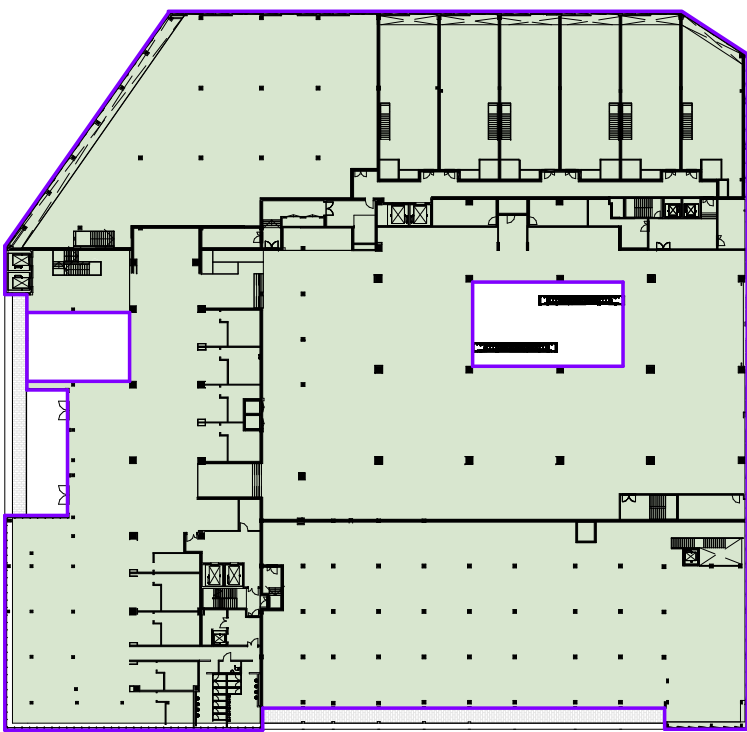

Proposed First Floor

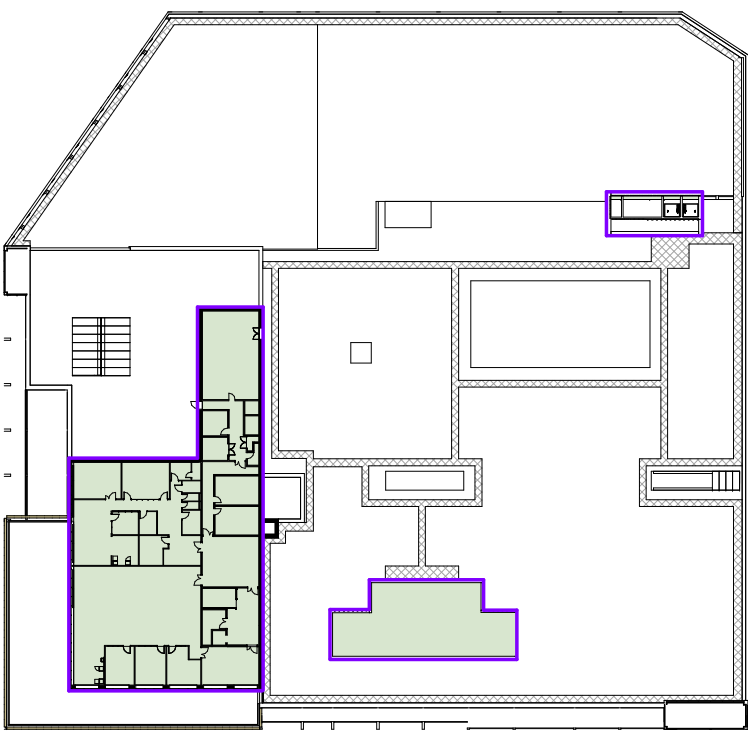

Proposed Second Floor

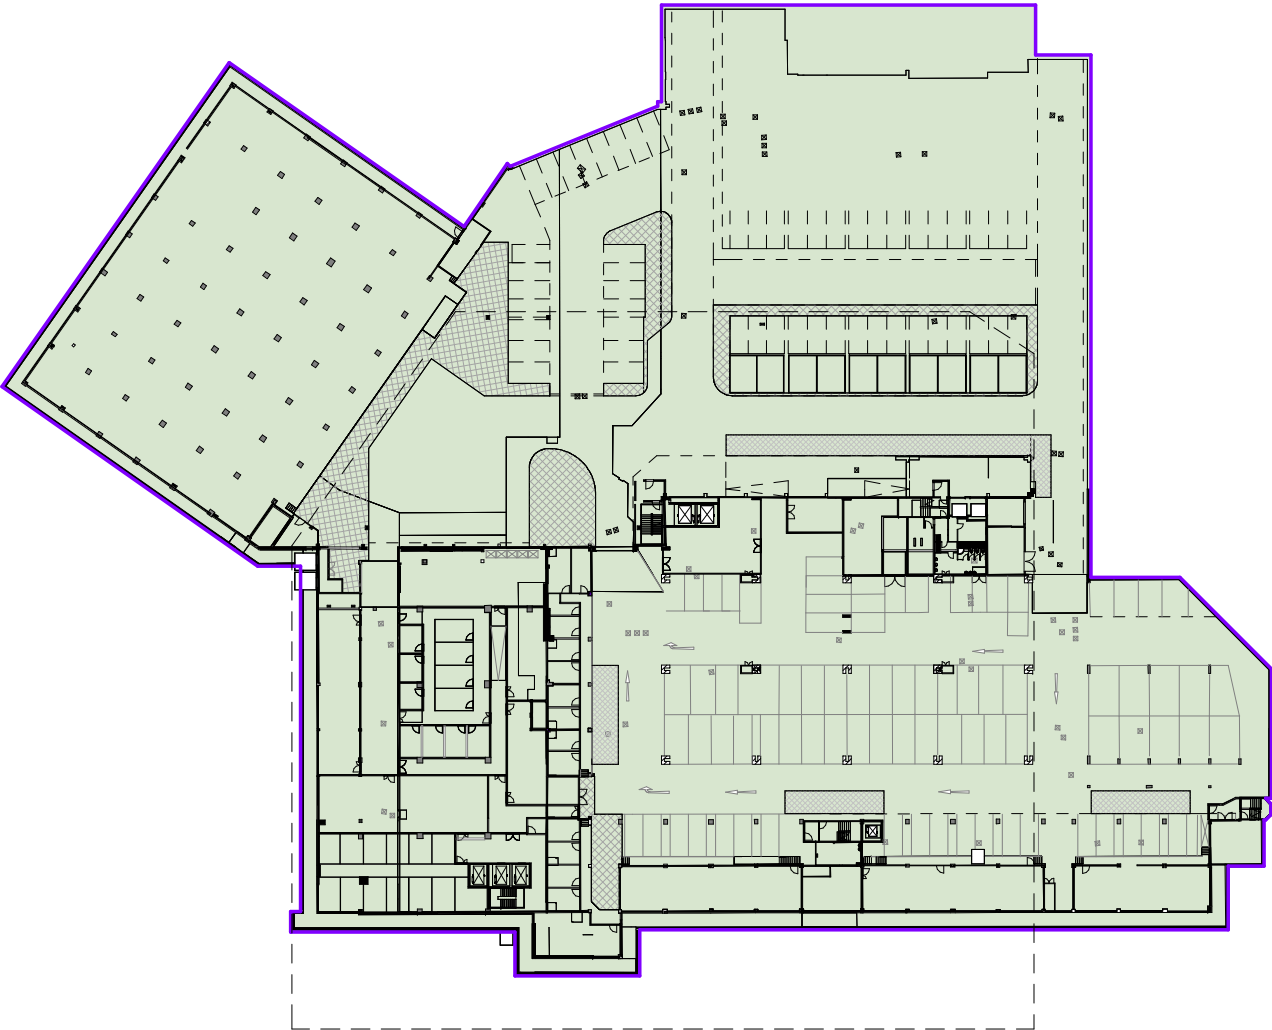

Proposed Basement

Gross Building (GEA) Proposed Plan			
Name	Area	Area ft²	Comments
Ground Floor GEA	8,950 m²	96,380 SF	
Basement GEA	14,420 m²	155,220 SF	
First Floor GEA	8,300 m²	89,320 SF	
Second GEA - Plant	220 m²	2,390 SF	
Second Service Core	70 m²	800 SF	
Second GEA	960 m²	10,380 SF	
	32,930 m²	354,490 SF	

Notes:

- This drawing is copyright.
- Do not scale dimensions from this drawing.
- This drawing is to be read in conjunction with all other relevant drawings.
- All discrepancies on this drawing are to be reported to the architect.
- Do not modify any element of this drawing.
- Use drawing only for purpose(s) issued.

North Sign / Key Plan

The following external model files are included within this drawing:

0mm60mm

203/01/1723/11/16

Stage 3a Issue / Planning
Stage 3A Update Issue

SLCSIAGSL

Rev

Date

Revision Notes

Dn

Rv

Client / Contractor
Barnsley Metropolitan Borough Council

IBI

Intelligence
Buildings
Infrastructure

www.ibigroup.com

Project
BETTER BARNSELY TOWN CENTRE
Phase 1

Drawing Title
Phase 1 Met Centre Proposed - Gross External Areas

Job Number
6743

Drawing Originated Date
05/10/2016

PAS 1192 Status Code
—

Scale@A3
1 : 1000

Purpose
PLANNING

Drawing Number
BBTC_IBI_MC_A_F200_PL_XX-01

Revision
2