



TYPICAL RABBIT PROOF FENCE

- 1 Strainer Posts; Round; min.Ø150mm; Driven (min. 600mm); set at 25m centres or every change of direction
- 2 Rabbit proof fencing; min. height 900mm. Mesh: 25mm diameter
- 3 12.5mm diameter straining eye bolts
- 4 Intermediate posts; Round; 1800 x 75mm diameter; Driven (min.600mm); set at 2m centres
- 5 Fence wire
- 6 Barbed wire
- 7 30mm fencing staples (galvanised). Not fully driven to allow tension (at each line wire)
- 8 Rabbit proof fencing buried in trench sloping outwards to a minimum depth of 180mm and and folded to extend 250mm beyond the fence line mm fencing staples (galvanised). Not fully driven to allow tension (at each line wire)

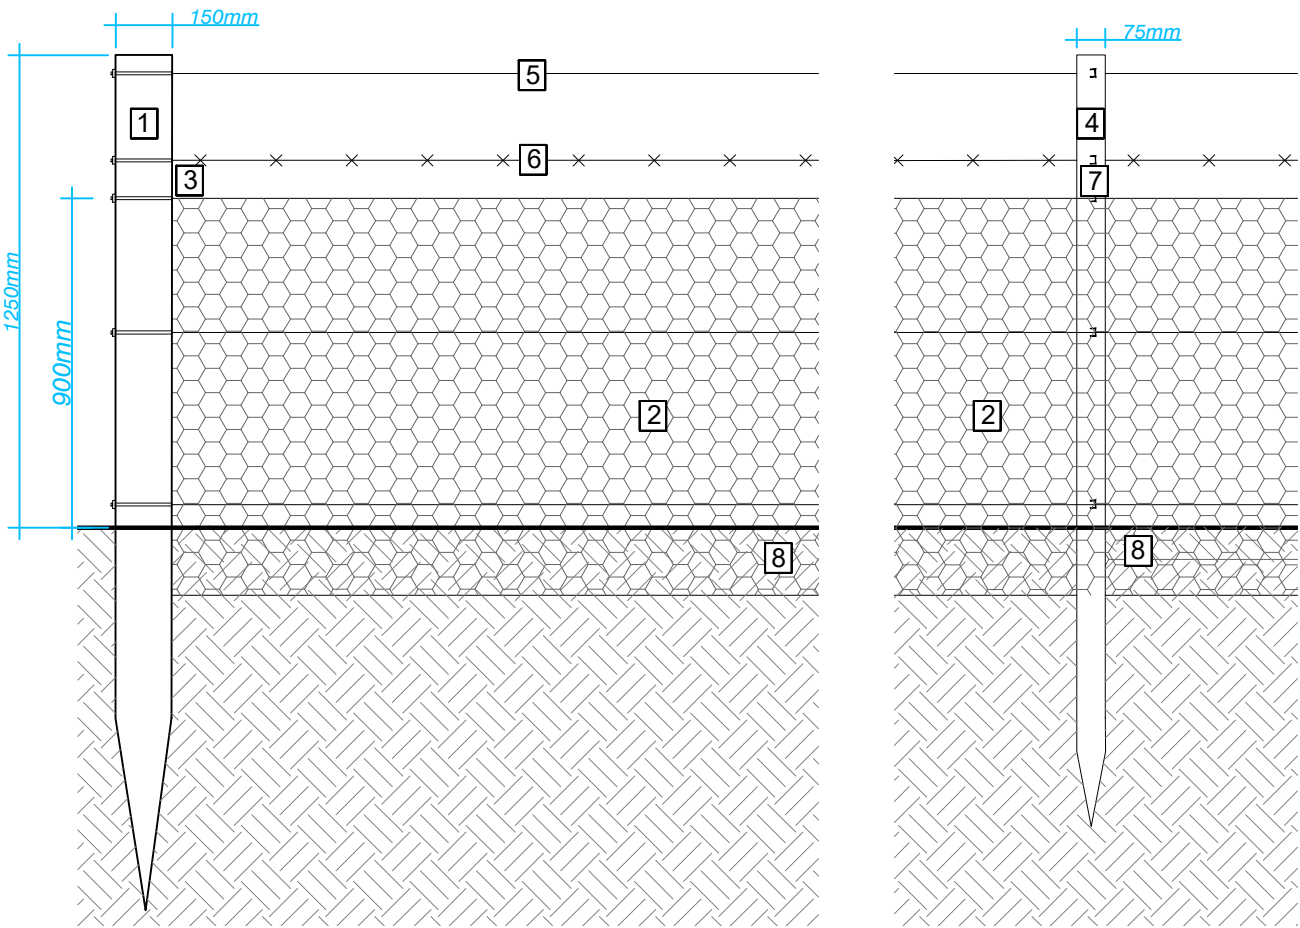

TYPICAL RABBIT PROOF GATE

- 1 Timber Post and Rail Gate - Pedestrian Access
Size: 1700mm(l) x 75mm (w) x 1270mm (h);
Fixing detail to be agreed by Supplier and Project Engineer.
- 2 Rabbit proof fencing. Mesh should be 25mm diameter
- 3 Metal Hinges; Galvanised Steel; Self Closing mechaism
- 4 Lockable Gate Latch; Galvanised Steel,
- 5 GEN1/ST2 mix concrete foundation or driven posts

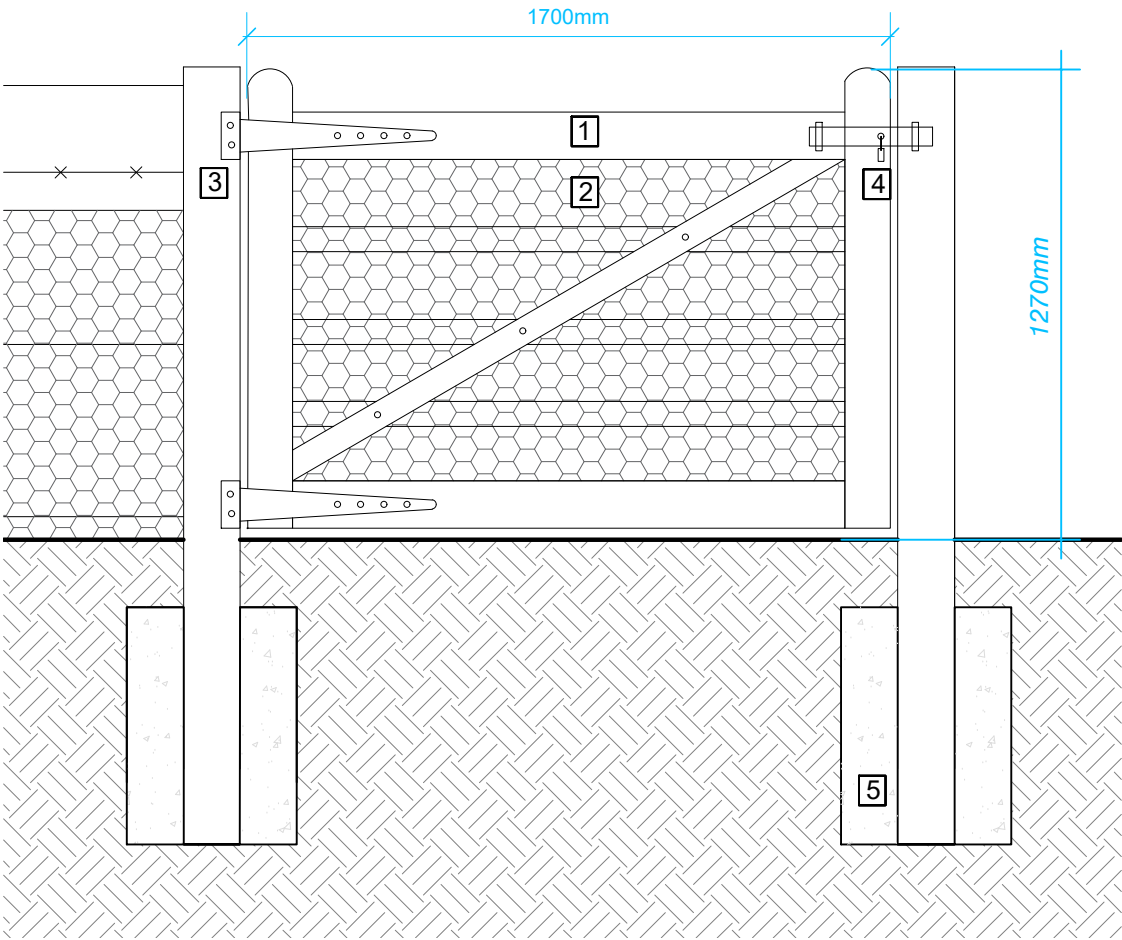

NOTES

All dimensions to be verified on site. Do not scale this drawing. All discrepancies to be clarified with project Landscape Architect.

This drawing is the property of Urban Wilderness Ltd and is issued on the condition it is not reproduced, retained or disclosed to any unauthorised person, either wholly or in part without written consent of Urban Wilderness Ltd.

Urban Wilderness Ltd has the non-exclusive & non-transferable right to copy Ordnance Survey Paper Mapping subject to agreed Terms and Conditions.
Licence No: LAN1001412

-	First Issue	28 Apr 21
rev	details	date



7 Saw Mill Yard, Water Lane, Holbeck,
Leeds, LS115WH
www.urbanwilderness.co.uk
design@urbanwilderness.co.uk
0113 472 0030
registered in Scotland SC371979

client
Harworth Group PLC

project
Gateway 36
(Reserved Matters)

drawing title
Rabbit Proof Fencing Detail
Landscpae Features

drawing status
PLANNING

drawn by	checked by	date
BVL	SDJ	21 Apr 21

scale	paper size
1:20	A3

job/dwg no.	rev.
334-UW-P-014	-