




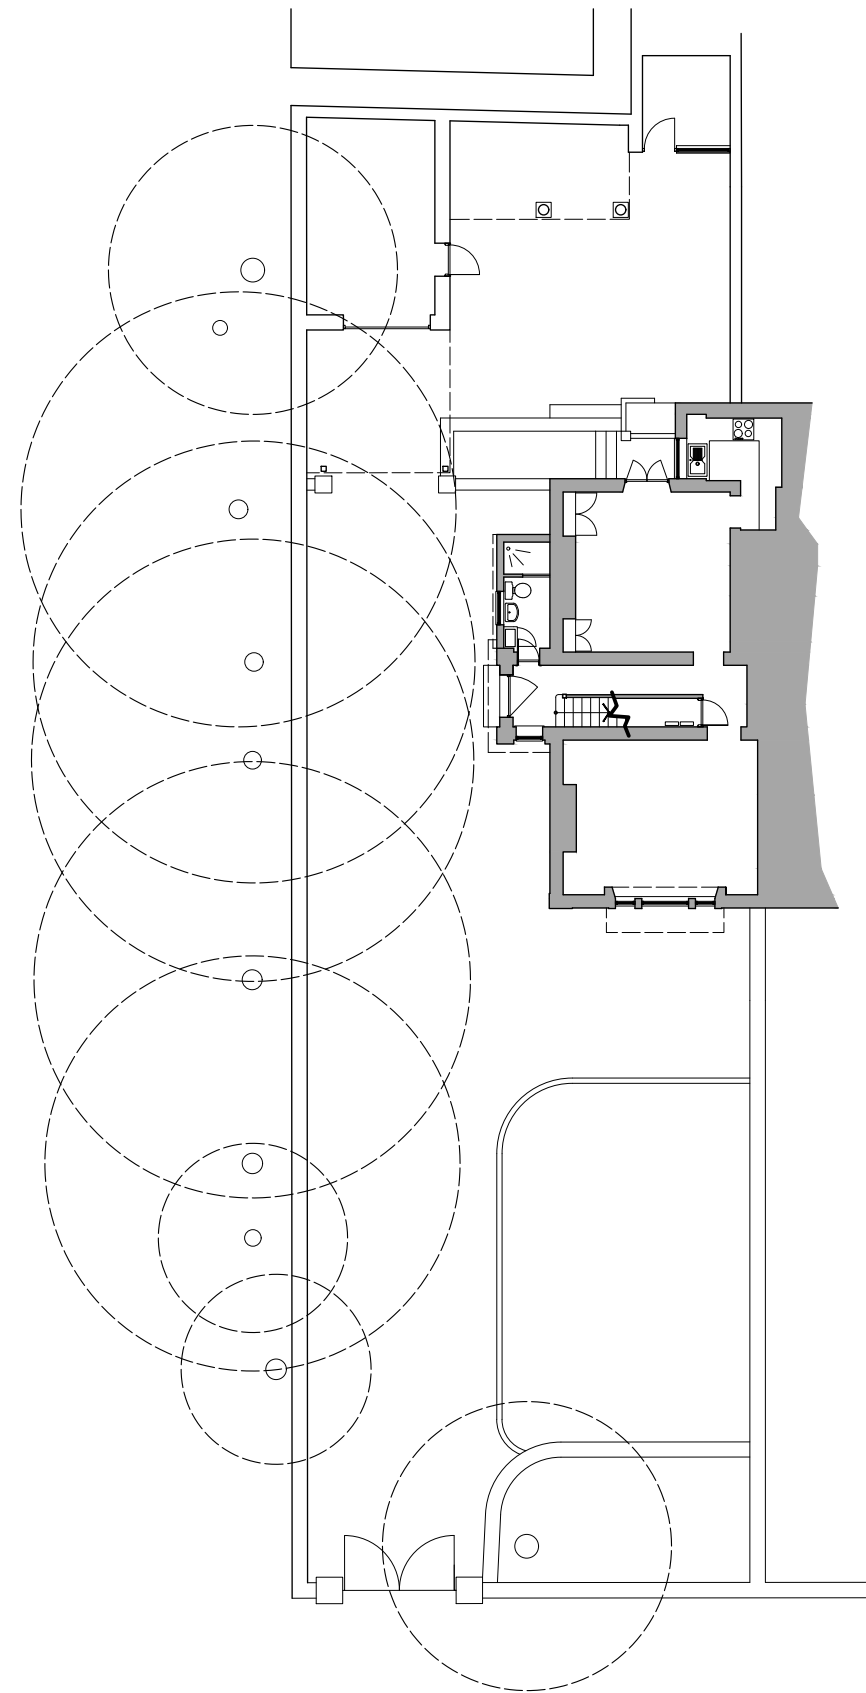

BLOCK PLAN - as existing
Scale 1:200 @ A1

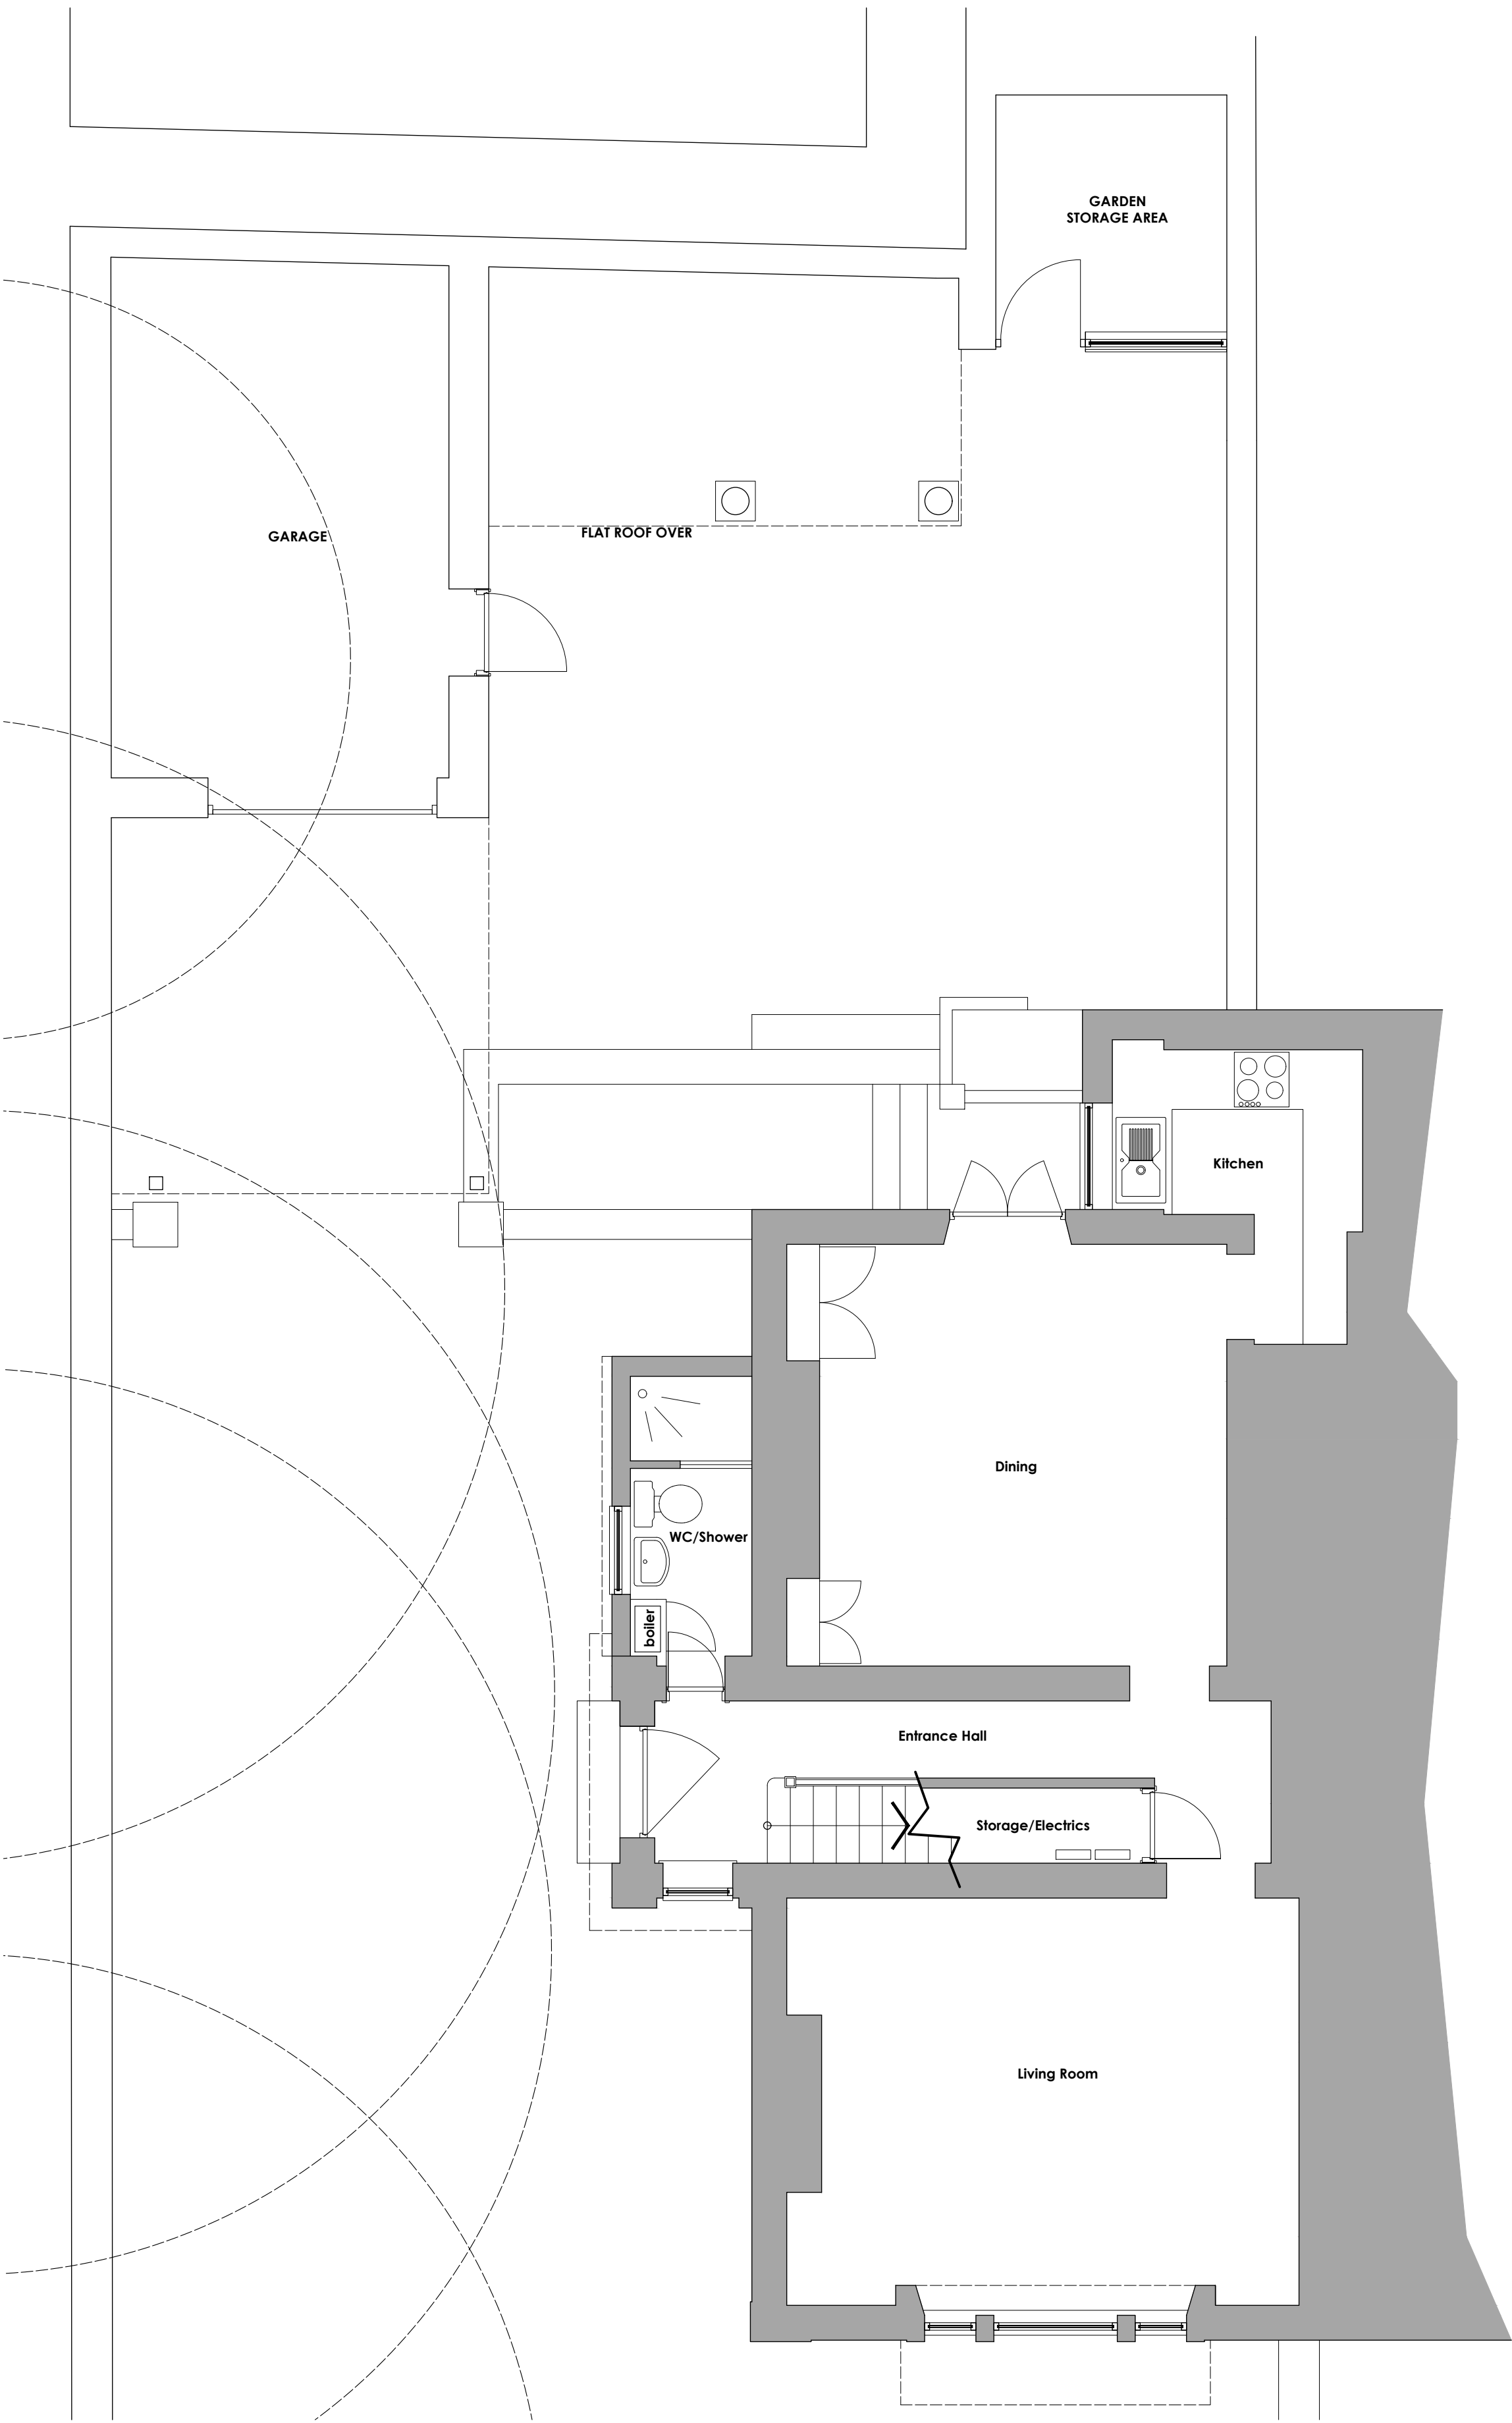

GROUND FLOOR - as existing
Scale 1:50 @ A1

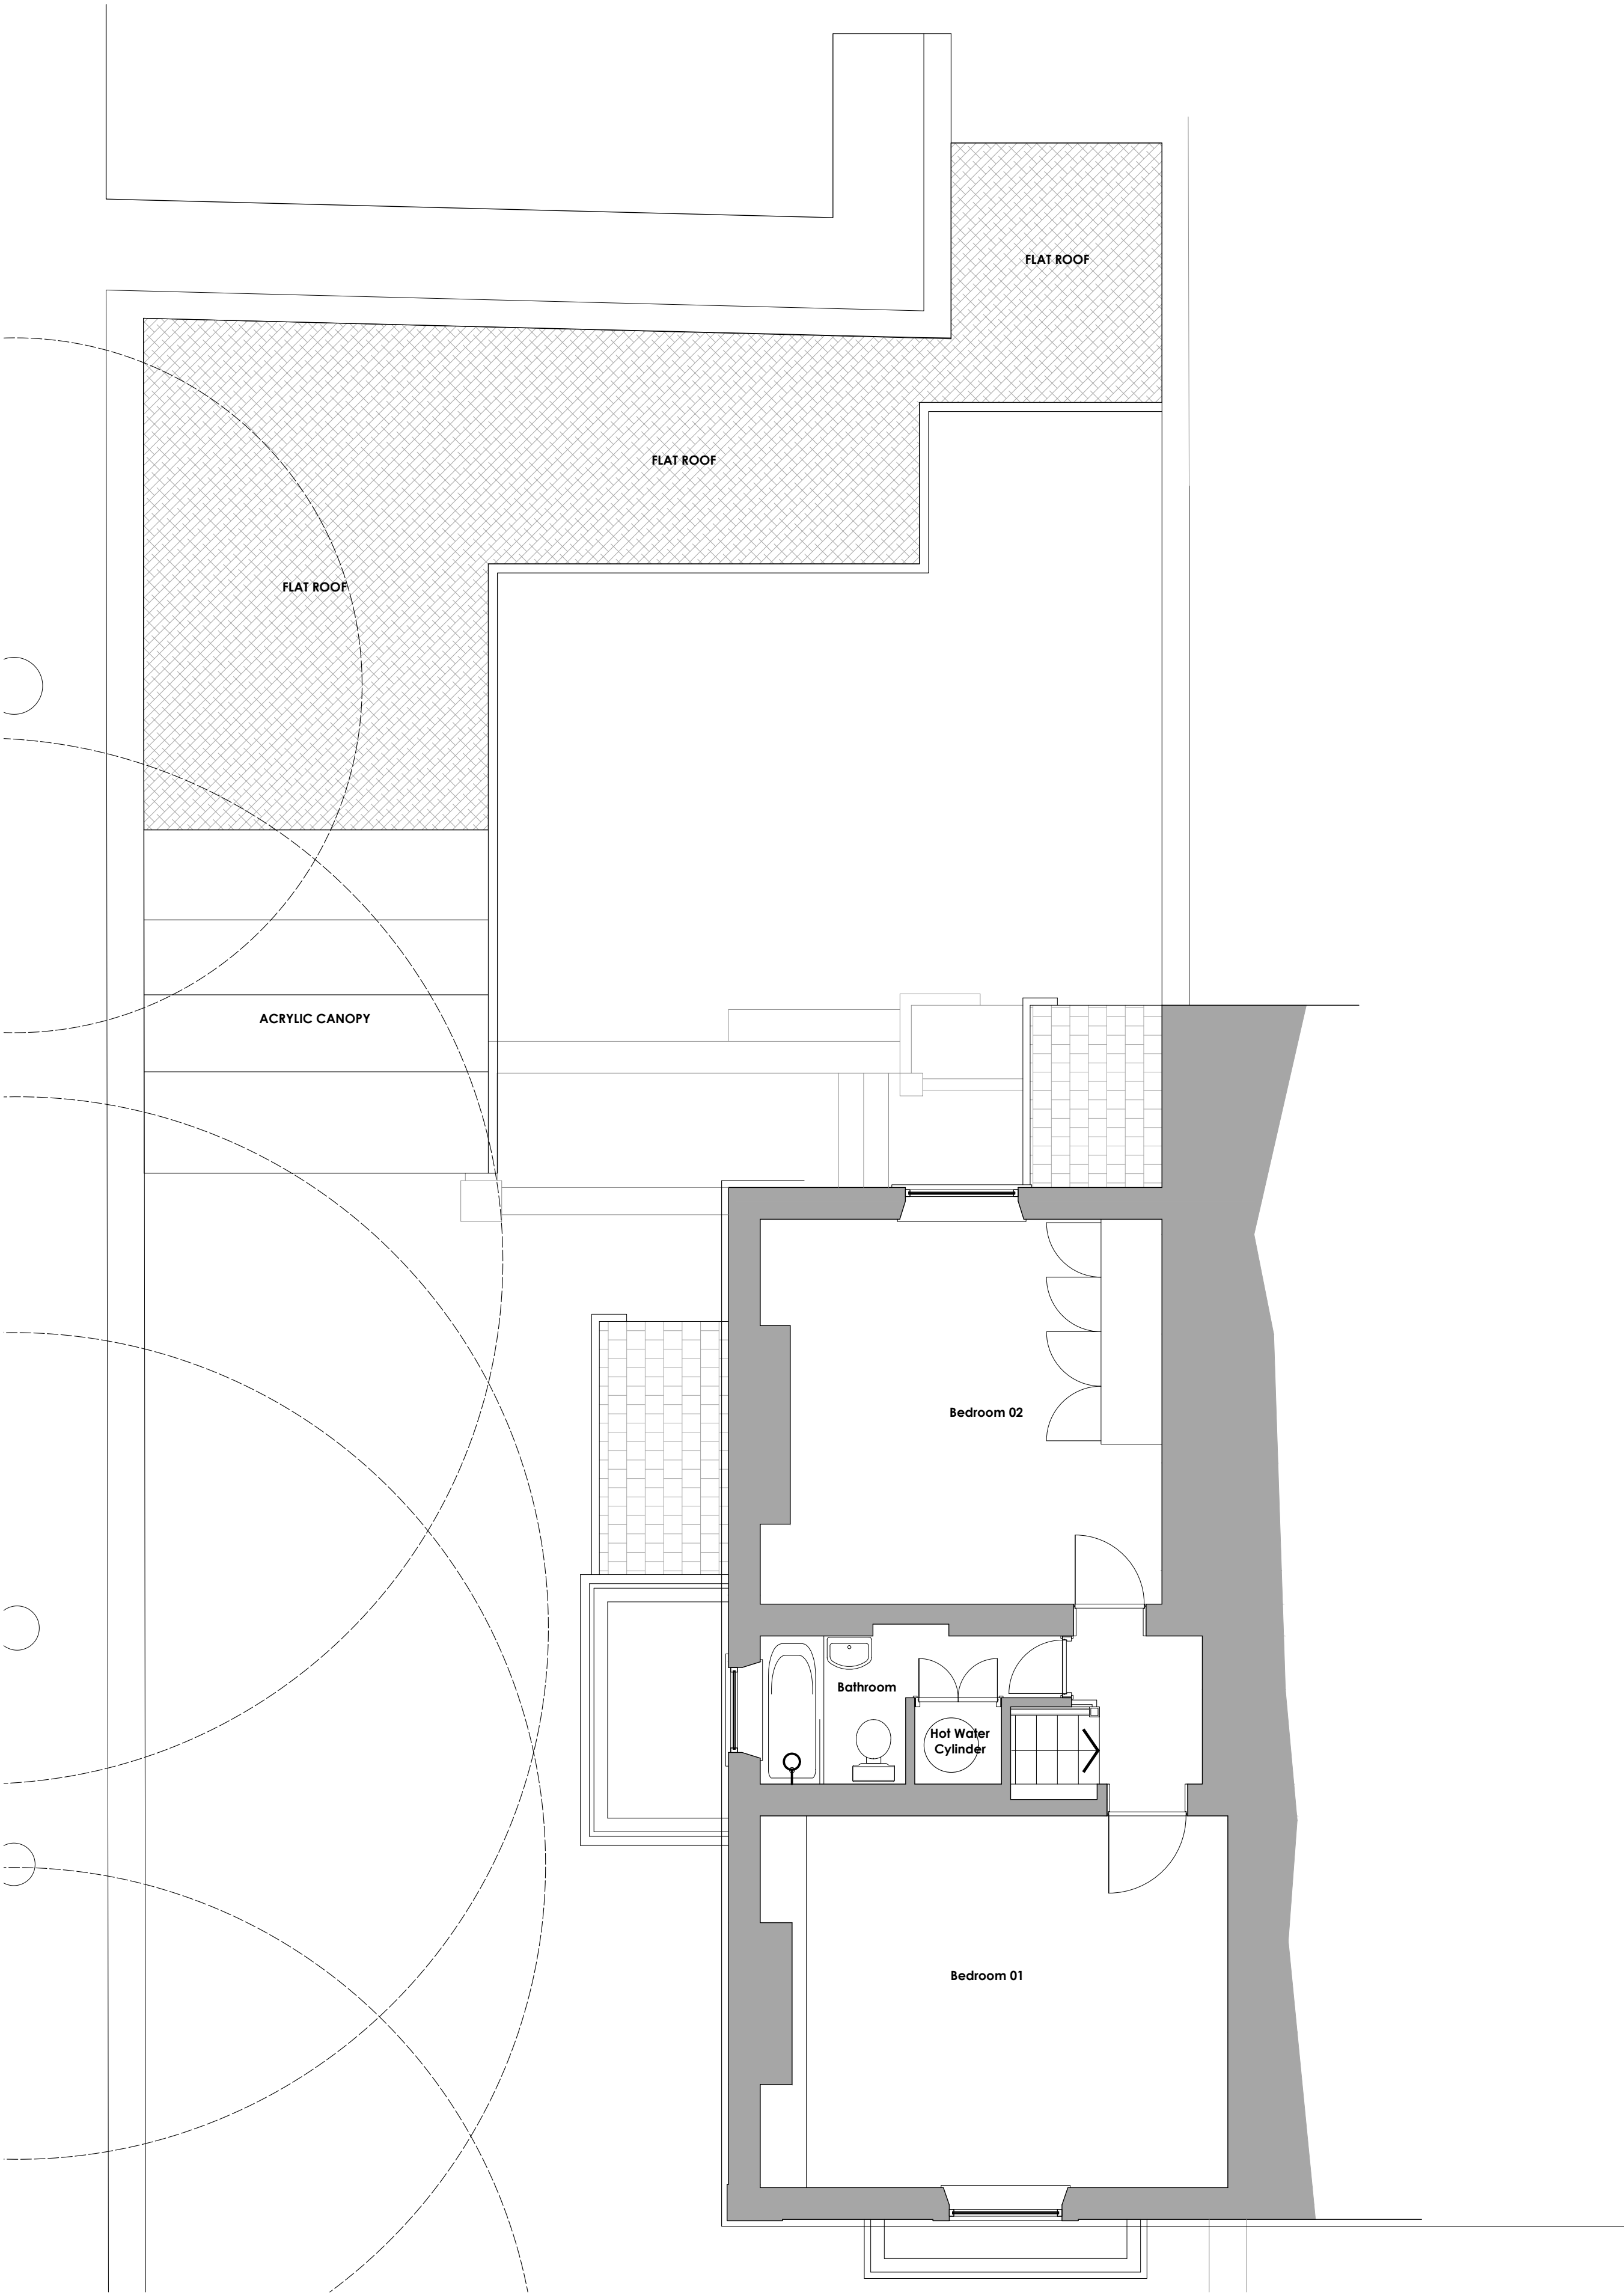

FIRST FLOOR - as existing
Scale 1:50 @ A1