


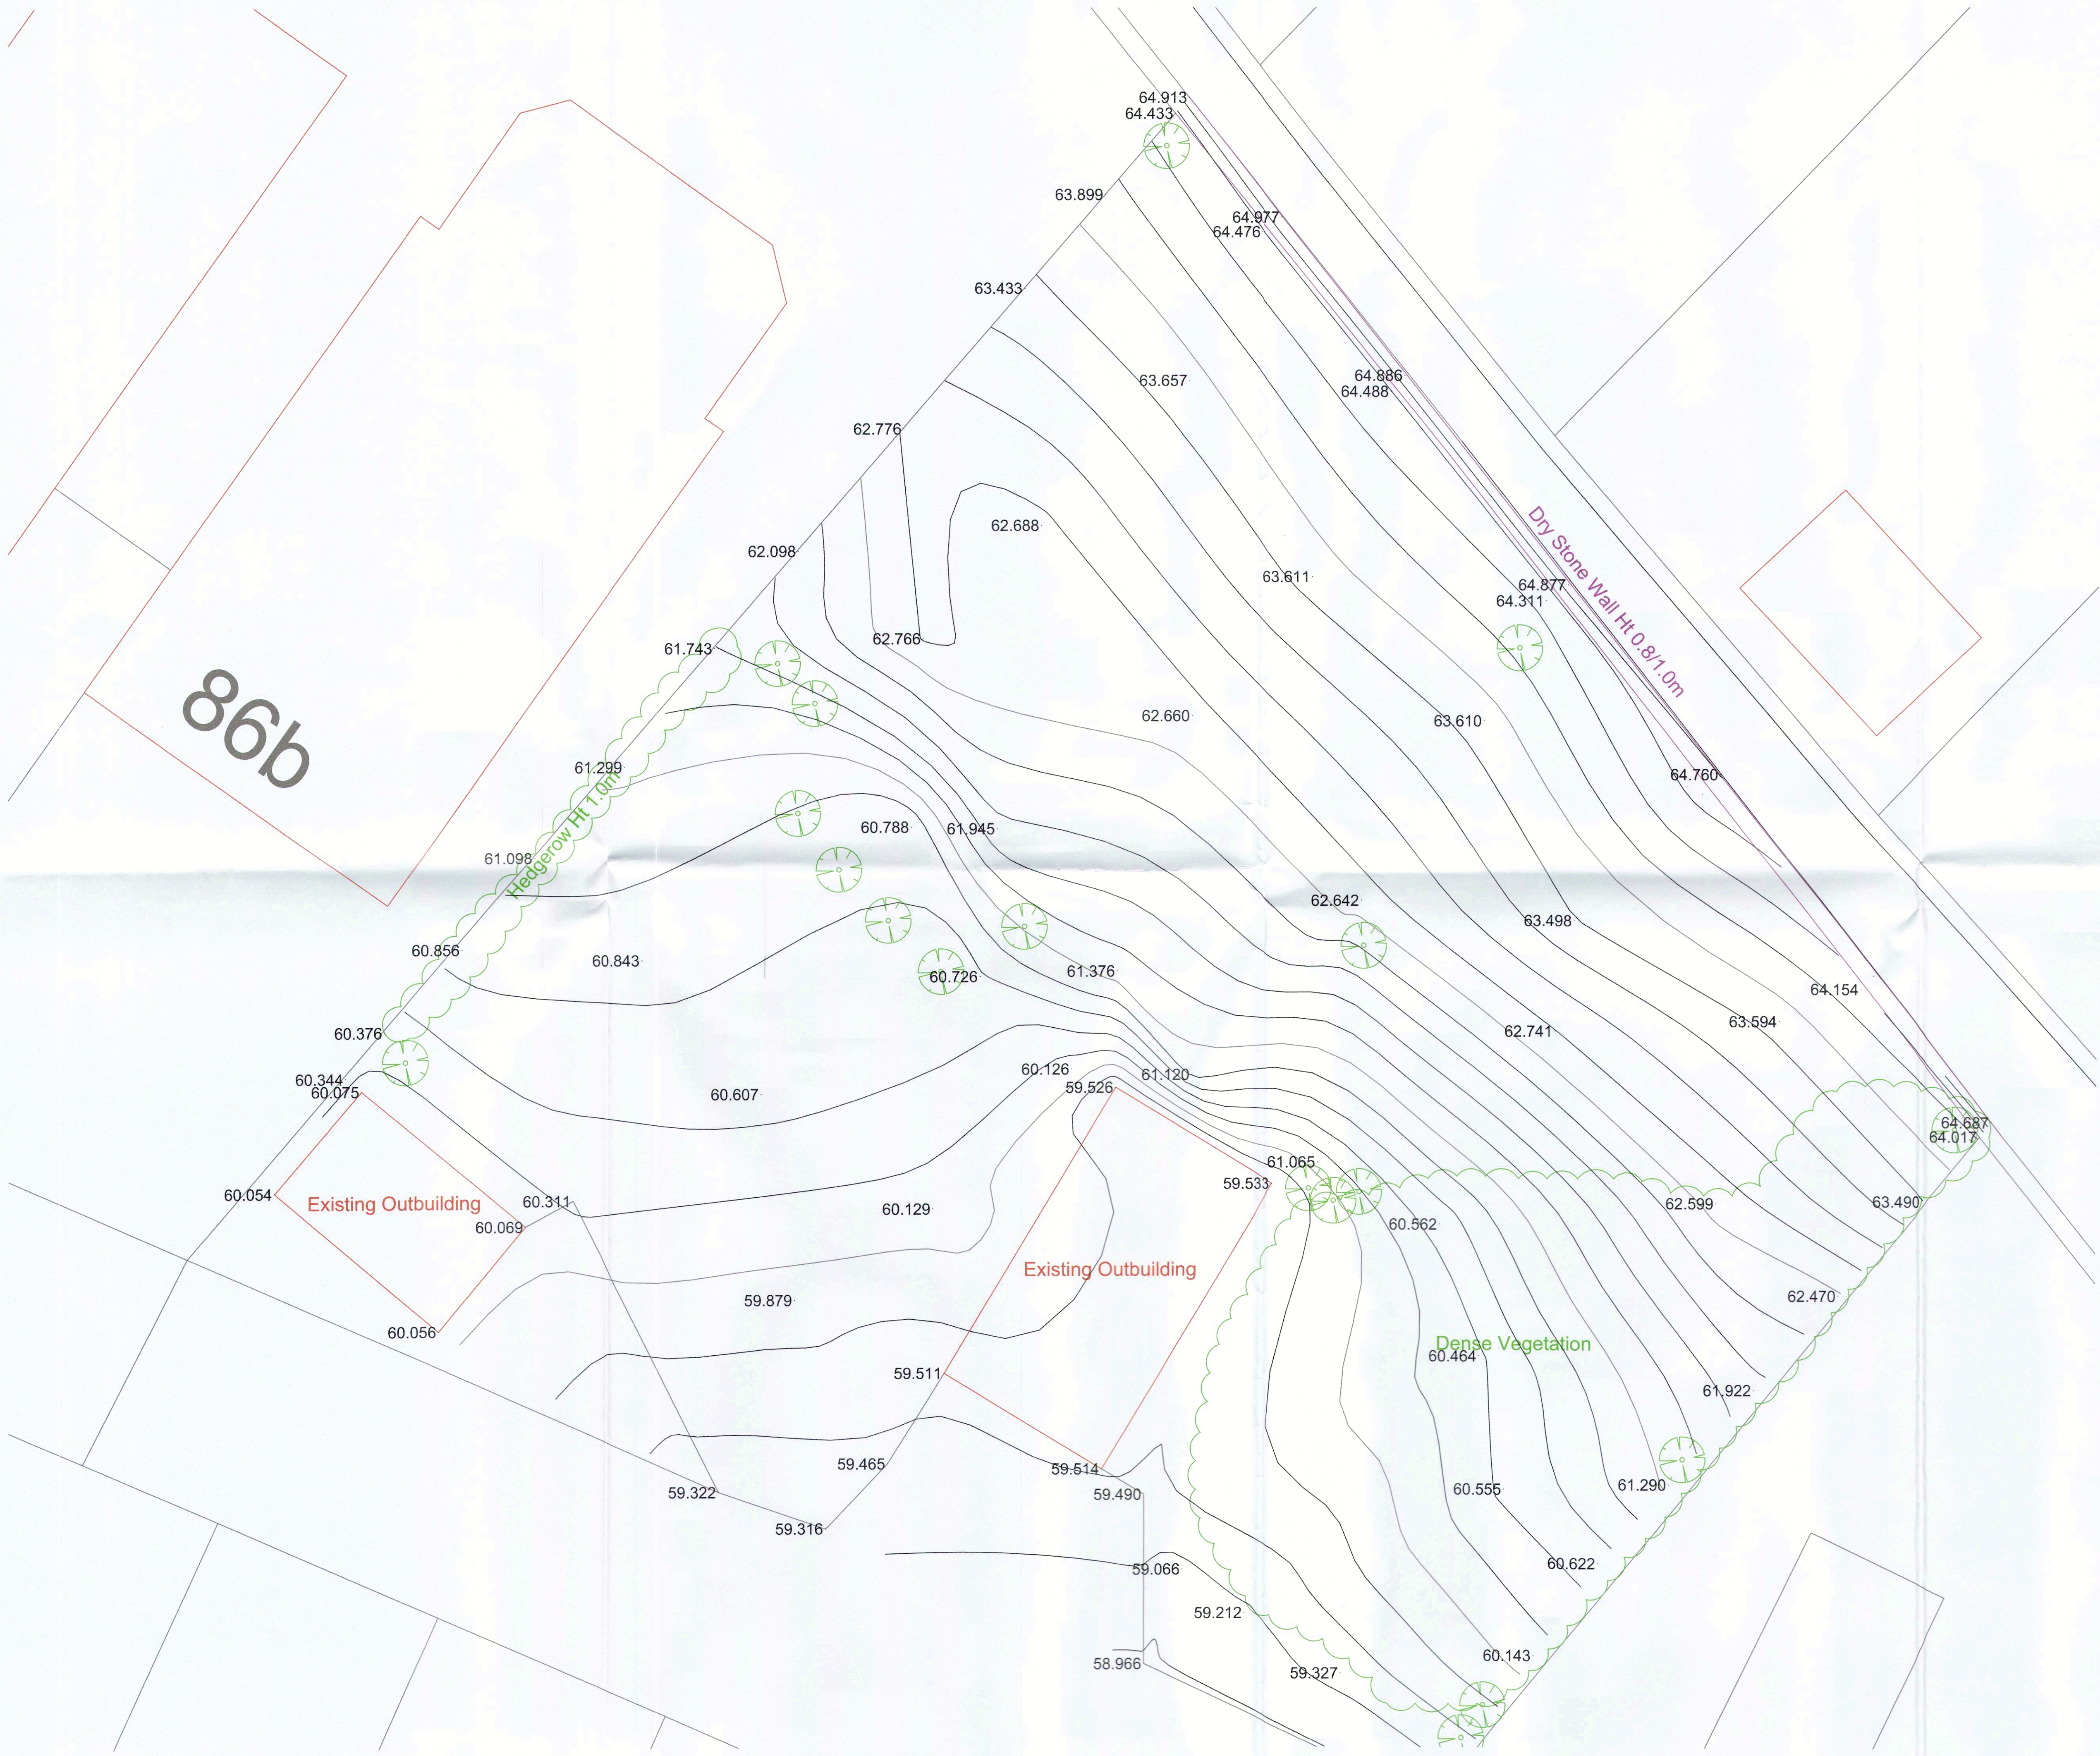

LEGEND:			
	Buildings		
	Walls		
	Kerb line		
	Edge of surface	g: / mg	Tree Girth
	Canopy / Overhang	TCL:	Tree Canopy Level
	Line Marking	Elec	Electric
	Centre Line	BT	British Telecom
	Barrier	Fh	Fire Hydrant
	Hedge	St	Stop tap
	Security Fence	Sv	Stop valve
	Panel Fence	Wo	Wash Out
	Open Fence	Wm	Water Meter
	Overhead Powerline	Mkr	Service Marker
	Chamber	Re	Rodding eye
	Woodland	Av	Air Valve
	Station and Name	Cmp	Cable Marker
	Station Level	Lp	Lamp Post
	Borehole	Sp	Sign Post
	Trial Hole	Ep	Electricity Post
	Tree / Bush / Sapling	Tp	Telegraph Post
	Area of Undergrowth	TL	Traffic light
	Gate	Bs	Bus Stop
		Fl	Floodlight
		Fp	Flagpole
		Pb	Post box
		Lb	Litter Bin
		Boll	Bollard
		TCB	Telephone call box
		Fs	Flagstaff
		WL	Water level
		ht	Height
		IFL	Internal floor level
		THL	Threshold level
		Re	Rodding Eye
		Dk	Drop kerb
P/W	Post & Wire Fence		
R/ E/ F:	Ridge/Eaves/Flat Roof		
IC	Inspection chamber		
CL	Cover level		
IL	Invert level		
P.Inv	Pipe invert (diameter)		
Ø0.25	Gully		

NOTES:

This survey has been orientated to the Ordnance Survey (O.S.) National Grid (OSGB36) via a Global Position System (GPS) and the O.S. Active Network (OS Net).

A true OSGB36 coordinate has been established near to the site centre via a transformation using the OSTN02 & OSGM02 transformation models.

The survey has been correlated to this point and a further one or more OSGB36 points established to create a true O.S. bearing for angle orientation.

No scale factor has been applied to the survey therefore the coordinates shown are arbitrary & not true O.S. Coordinates which have a scale factor applied.

Additional Notes:

PROJECT: N Platts (S71 2AA)

TITLE: Topographical Survey

DRAWN: LDM

SCALE: NTS

DATE: 11.11.15

REVISION:

LD MILLER Limited
7 Templing Close
Barnsley
South Yorkshire
S70 4NZ

Tel: +44 (0)1226 930 136
E-mail: liam@sky.com