


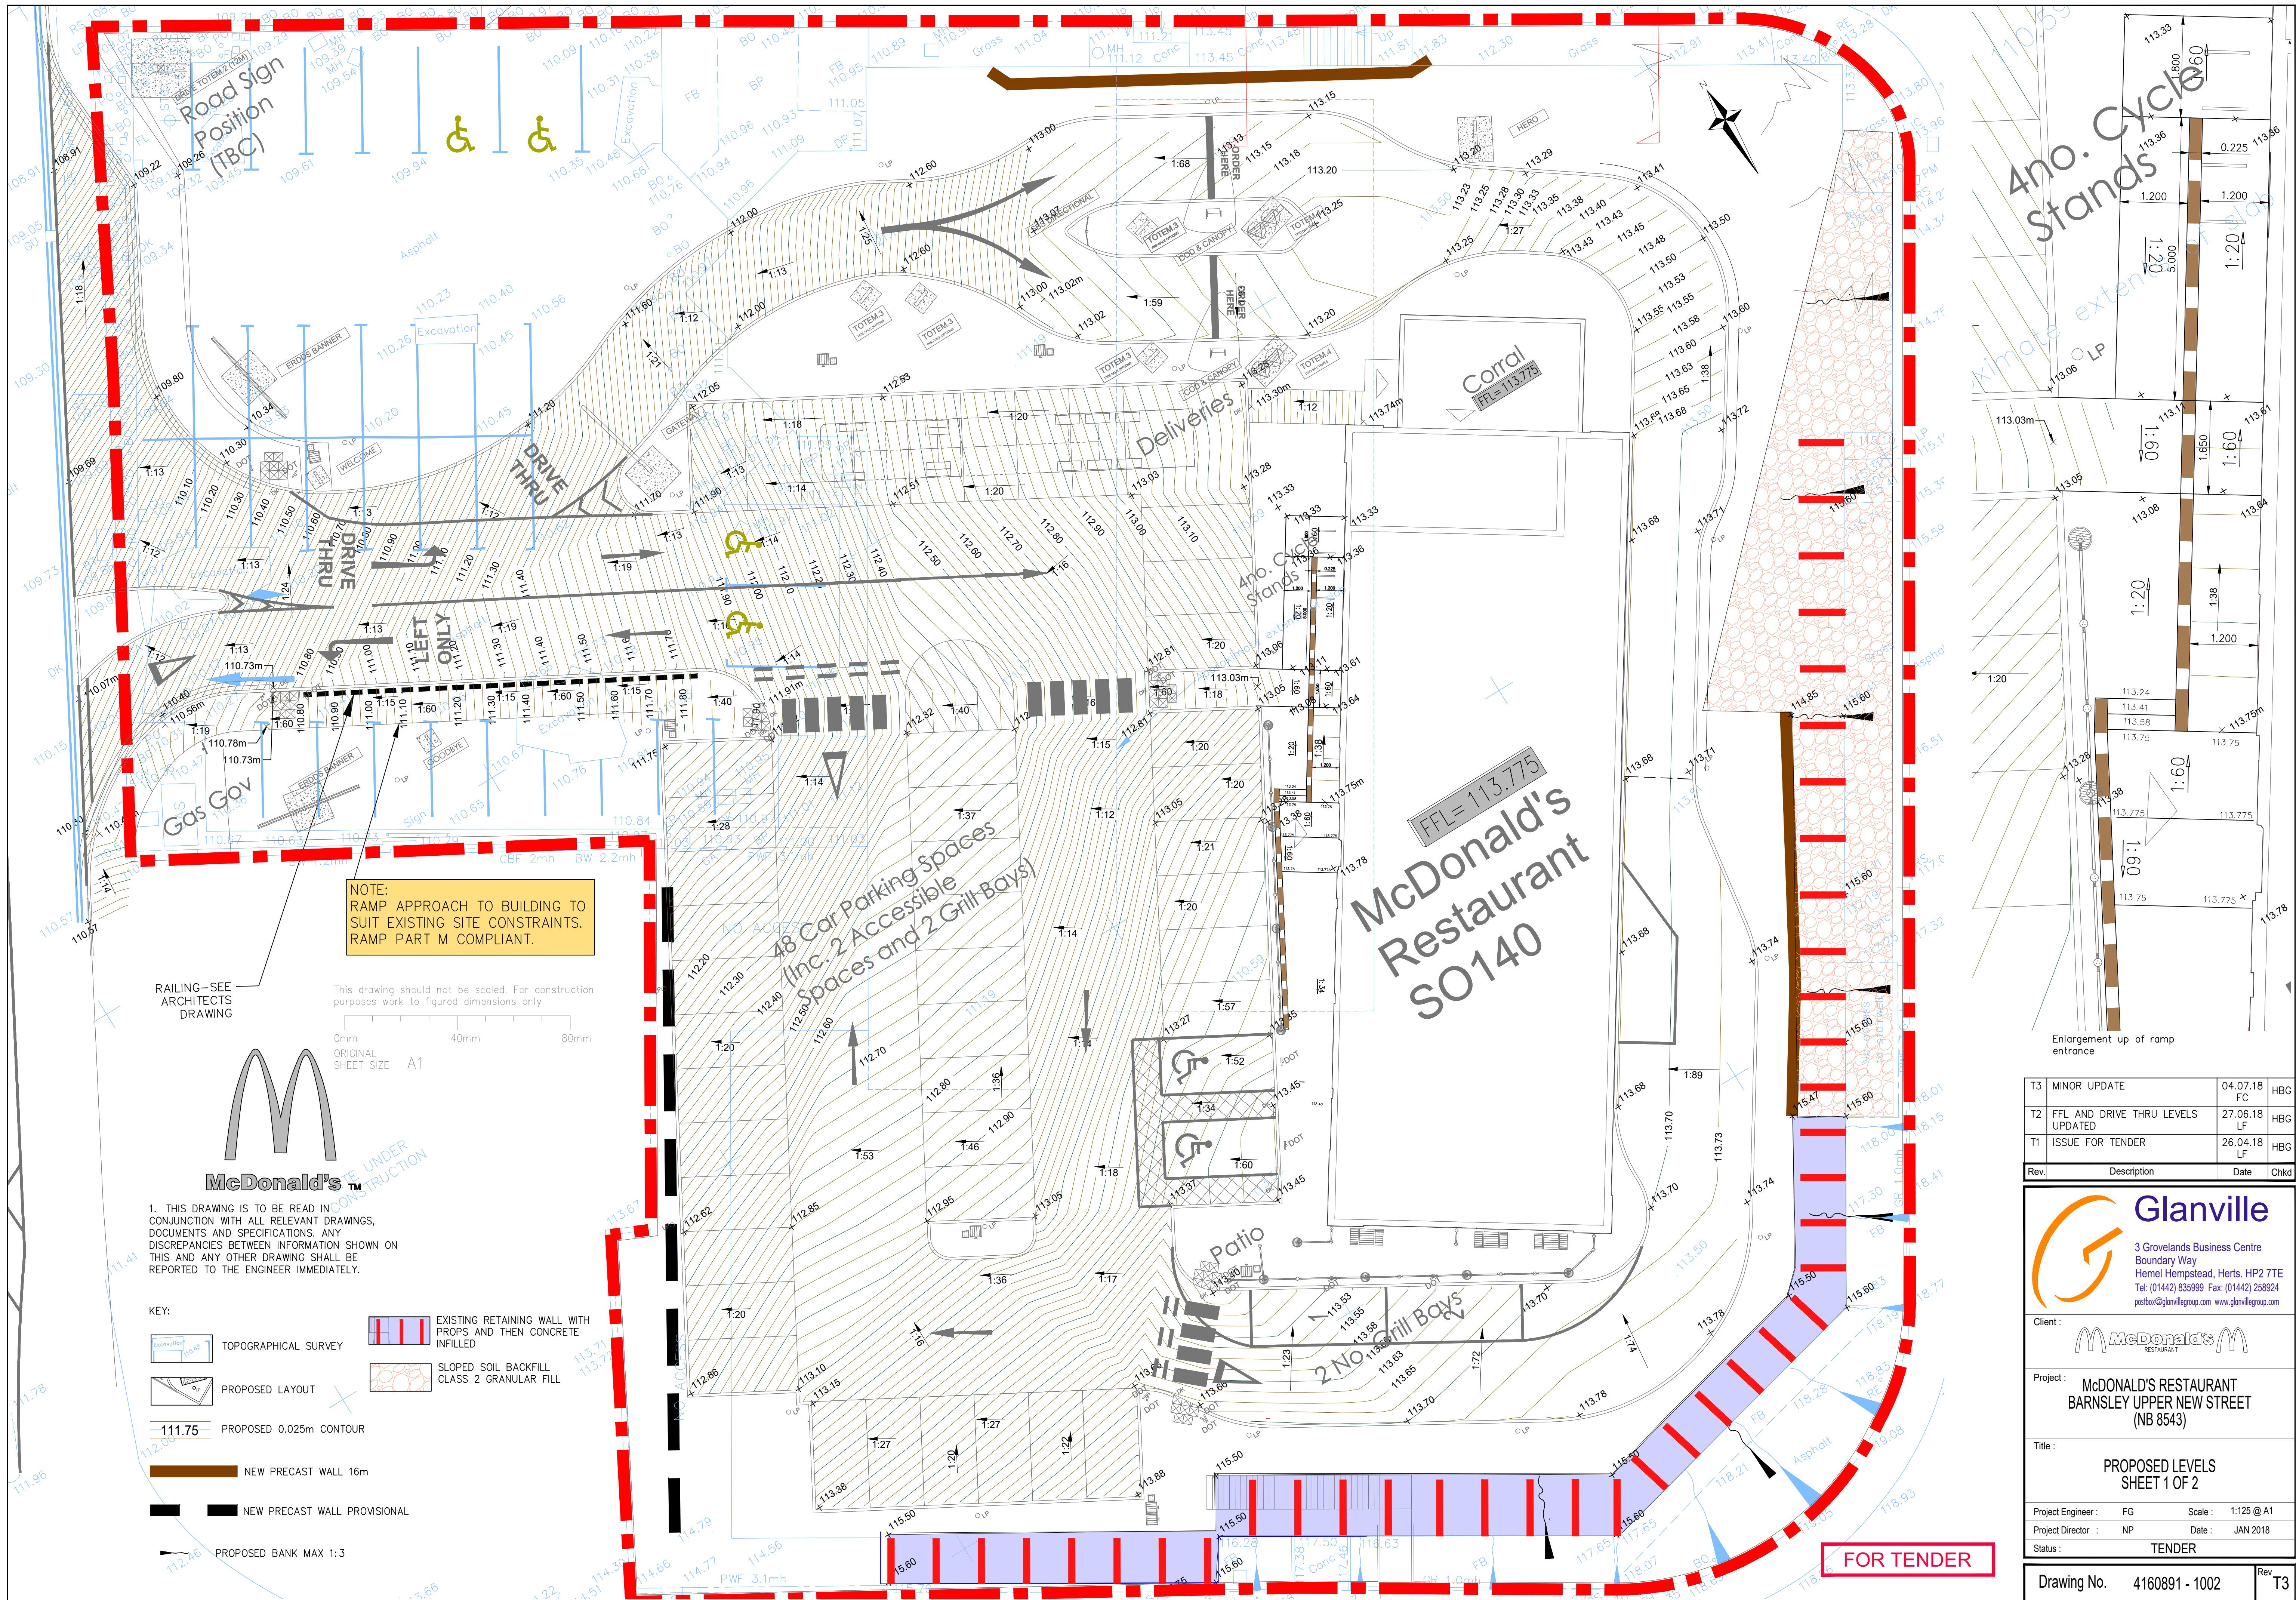

T3	MINOR UPDATE	04.07.18 FC	HBG
T2	FFL AND DRIVE THRU LEVELS UPDATED	27.06.18 LF	HBG
T1	ISSUE FOR TENDER	26.04.18 LF	HBG
Rev.	Description	Date	Chkd

**Glanville**
3 Grovelands Business Centre
Boundary Way
Hemel Hempstead, Herts. HP2 7TE
Tel: (01442) 835999 Fax: (01442) 258924
postbox@glanvillegroup.com www.glanvillegroup.com

Client :


Project :
**McDonald's RESTAURANT
BARNSELY UPPER NEW STREET
(NB 8543)**

Title :
**PROPOSED LEVELS
SHEET 1 OF 2**

Project Engineer : FG Scale : 1:125 @ A1
Project Director : NP Date : JAN 2018
Status : TENDER

Drawing No. 4160891 - 1002 Rev T3