
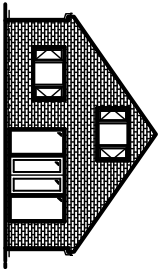
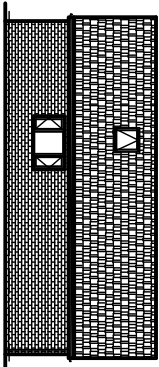
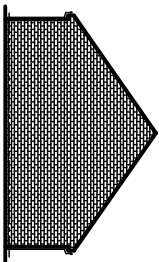
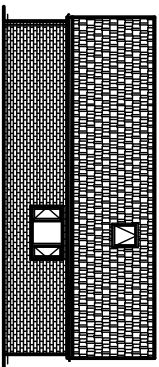
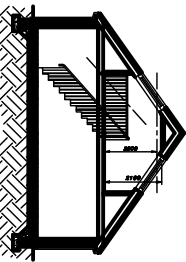
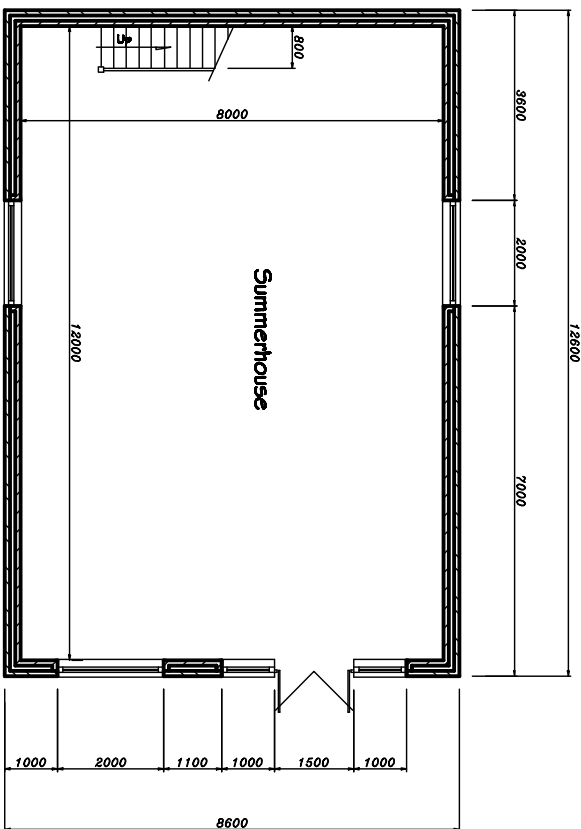


Do Not Scale Drawing
All Dimensions to be Checked on Site Prior to Commencement

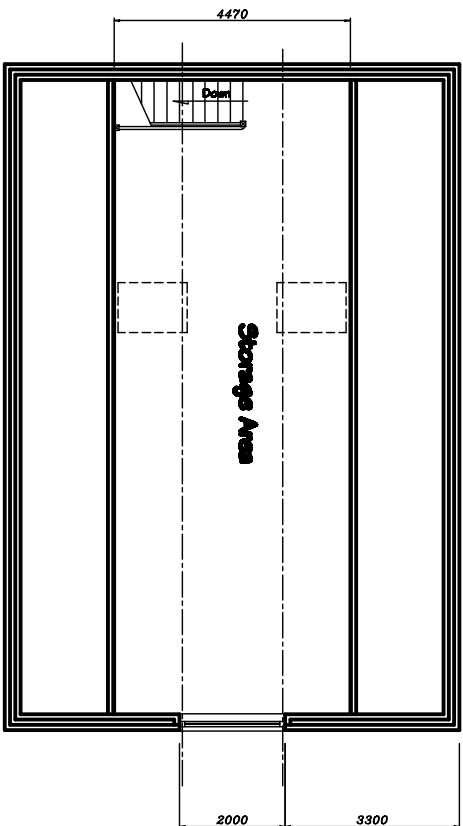

Mr J Bishop
5 Moor Lane
Birdwell
Barnsley
S70 5TZ


[illegible]

PROPOSED TWO STOREY REAR EXTENSION, DETACHED GARAGE & SUMMERHOUSE at 5 MOOR LANE, BIRDWELL, BARNSLEY, S70 5TZ.

Drg No:-- JB15/4
 SUMMERHOUSE DETAILS
 PROPOSED PLANS AND ELEVATIONS
 Scale 1:50 & 1:100 - APRIL 2015