



Smoking & Waiting Shelters

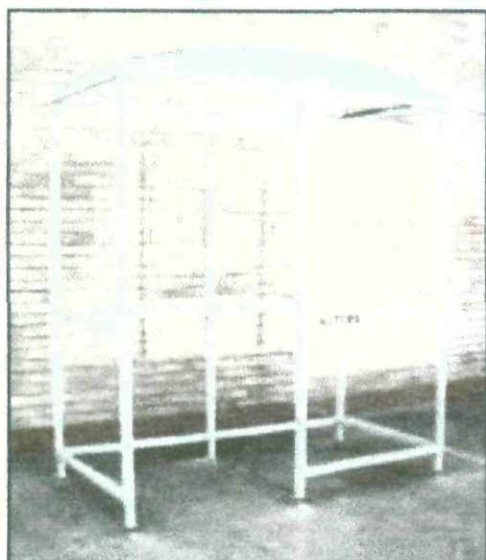

2x1m Waiting Shelter

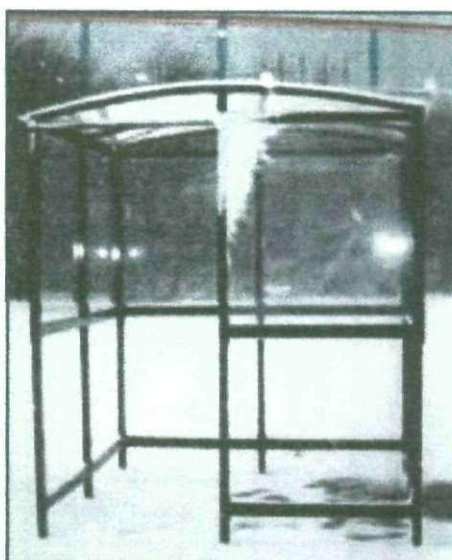

2x2m Smoking Shelter



2x5m smoking Shelter



Ashtray included

Smoking Shelters are 50% enclosed, making them compliant with UK & Irish legislation.

Waiting shelters are fully enclosed shelters suitable for a variety of applications.

- Offer wind and rain protection.
- Smoking shelters help to promote a smoke free workplace.
- Made from Strong Aluminium frame.
- Powder coated finish, black as standard.
- Other colours available on request.
- Side panels made of 5mm vandal resistant, self extinguishing clear PET glazing.
- Glazing is UV stable.
- For bolting down only.
- Adjustable foot fixing for uneven surfaces (adjustable by 70mm).
- **Location of smoking shelters in relation to other structures can affect their compliance.**
- Perch bench option available extra.
- Ashtrays are included inside the smoking shelters.

Installation

Supplied in component form for easy installation. The shelters must be bolted to a suitable concrete pad. 1 no 10mm bolts required per leg. Fixing bolts available extra. Full installation instructions available on request.

Size	Smoking shelter Part no. Black finish	Waiting shelter Part no. Black finish	Overall height mm	Length mm	Width mm	No. of ashtrays (smoking shelter)	maximum occupancy
2x1m	138000215	138000100	2330	1050	2050	1	3
2x2m	138000225	138000200	2330	2050	2050	2	6
2x3m	138000235	138000230	2330	3050	2050	3	9
2x4m	138000245	138000240	2330	4050	2050	4	12
2x5m	138000255	138000250	2330	5050	2050	5	15
2x6m	138000265	138000260	2330	6050	2050	6	18
Perch bench	138000050		700	1900	150		

Wall Mounted Ashtray

External wall cigarette disposal bin has a new improved design for easier use. Powder coated 'Zintec' steel body with textured finish, the ashtray features stubbing area, rain hood and integral ash collection box. The door is lockable with universal key. Comes supplied with fixing kit.

- Height 390mm
- Width 280mm
- Depth 140mm

Part number: 138174142

