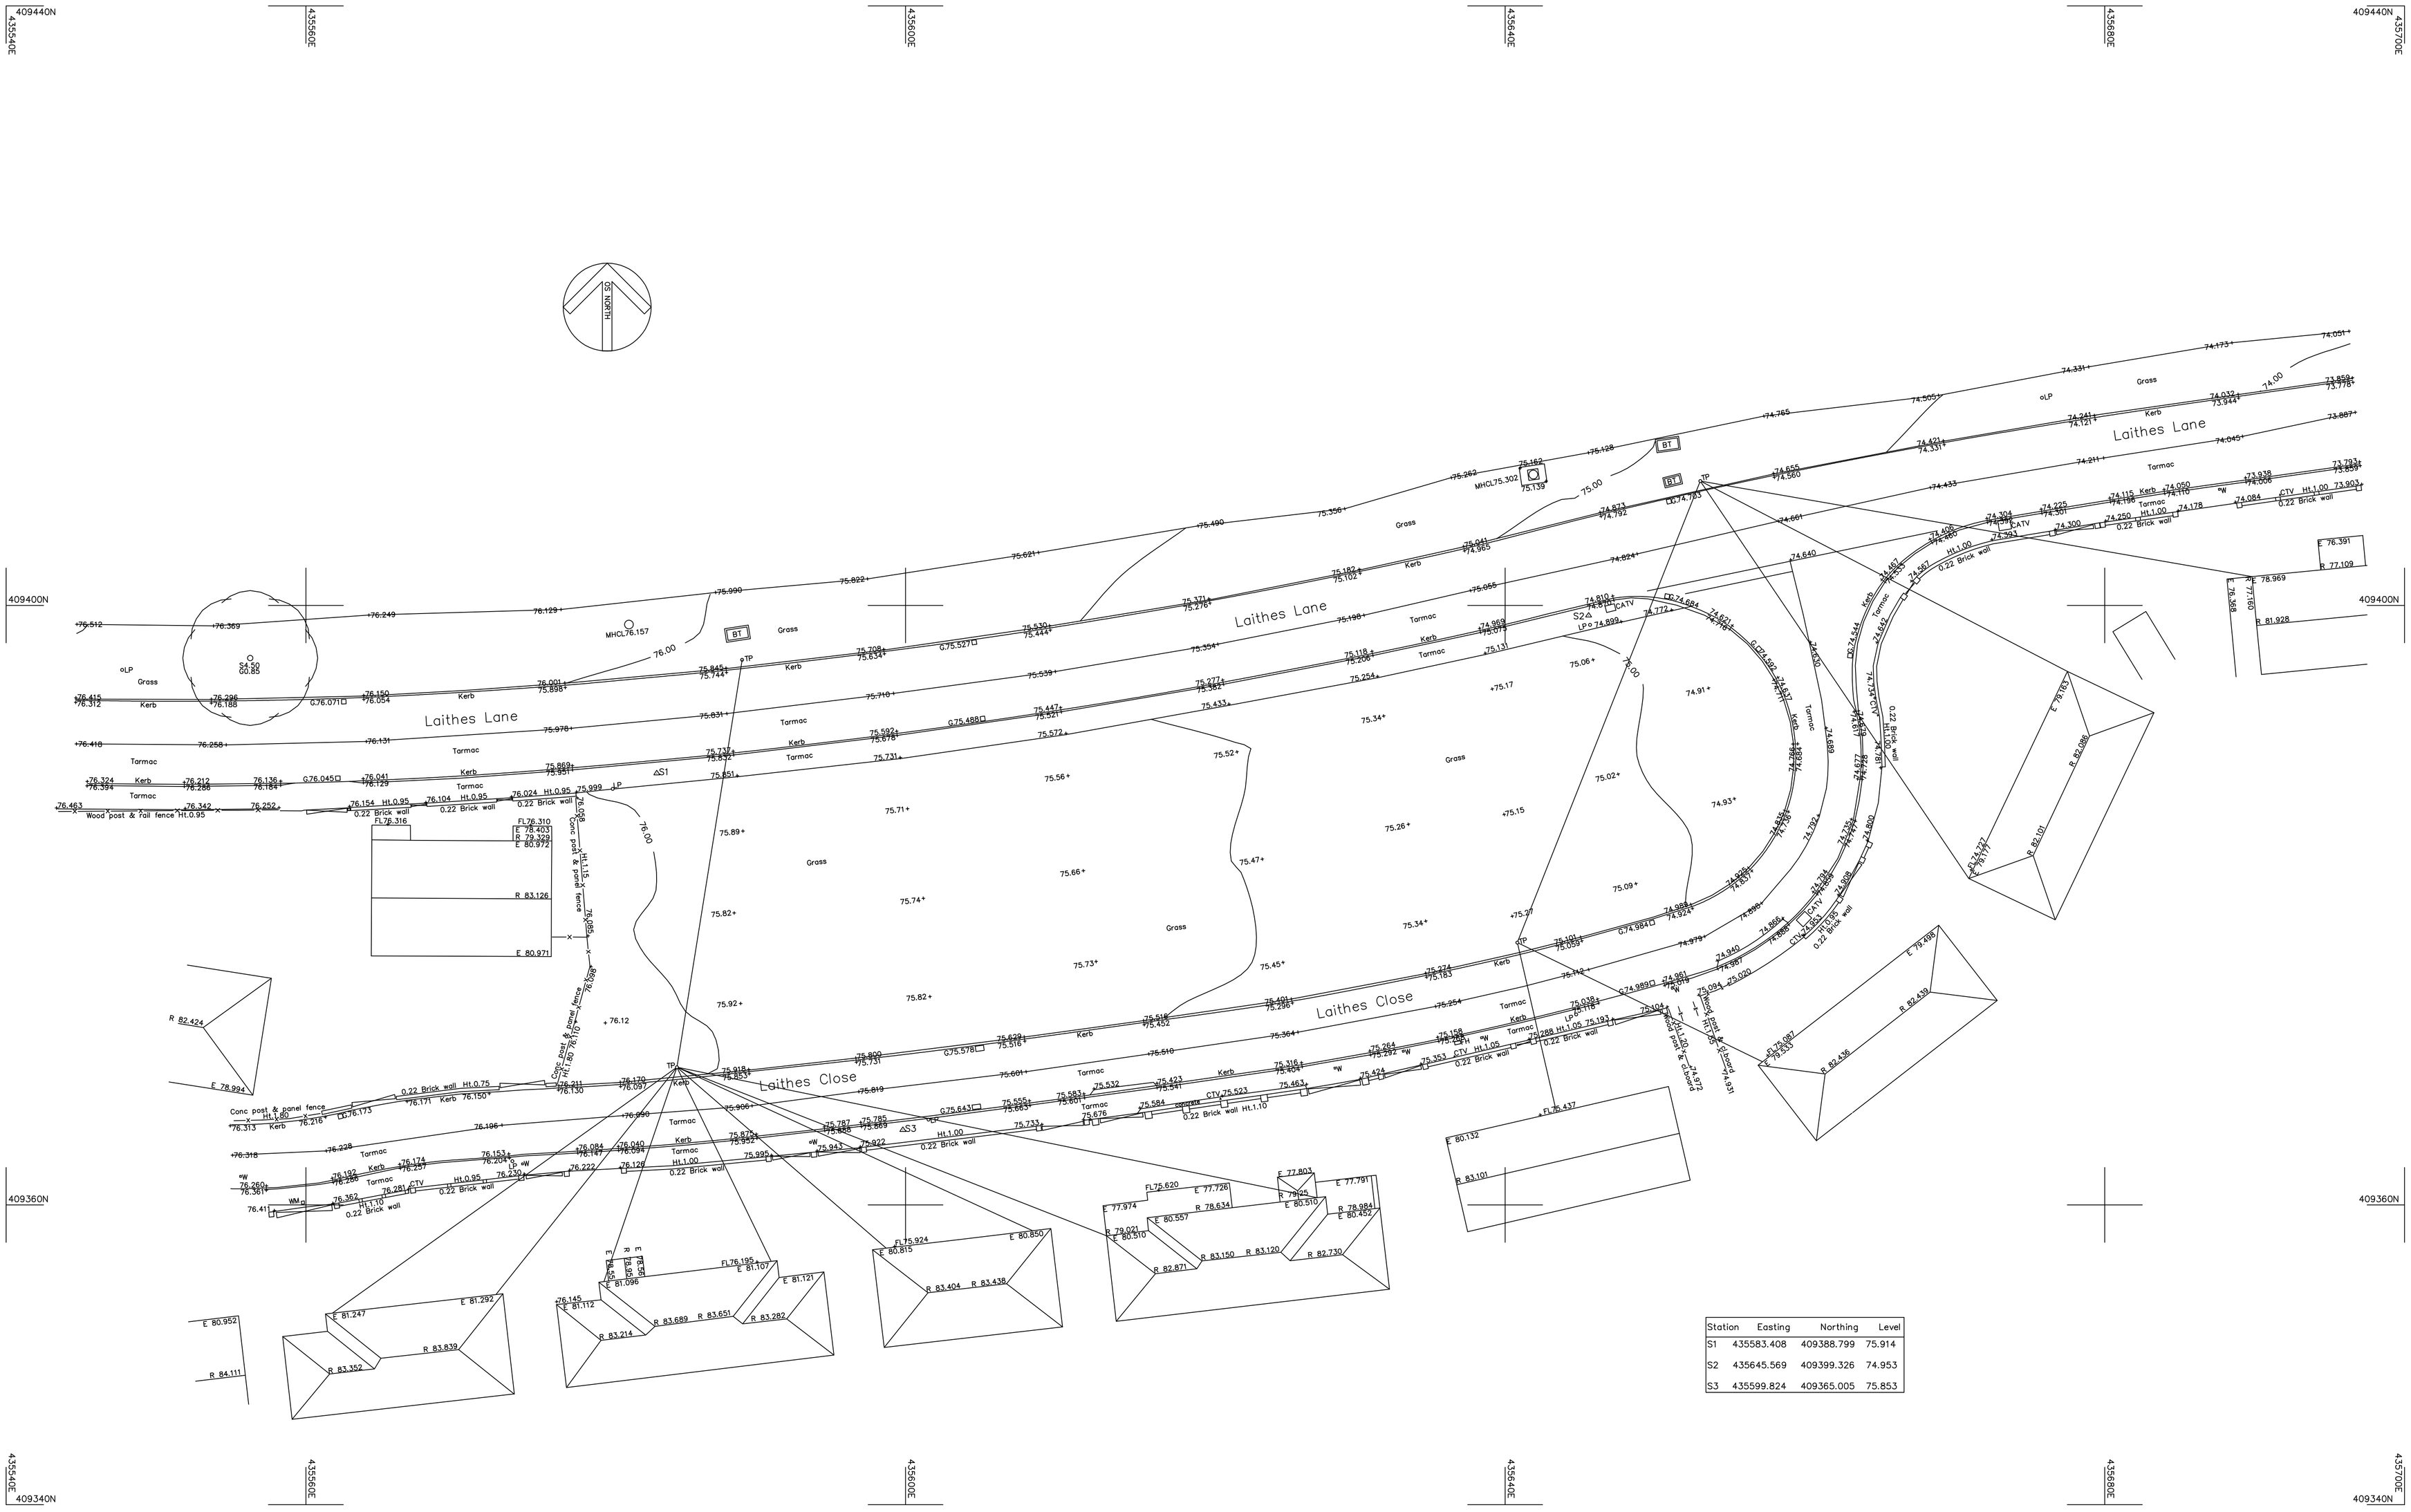

Station	Easting	Northing	Level
S1	435583.408	409388.799	75.914
S2	435645.569	409399.326	74.953
S3	435599.824	409365.005	75.853

Haycock+Toe
Land Survey Consultants Architectural Surveyors
The Hollies, 43 Church Street, Royston,
Barnsley, S71 4QU. T:01226 709630
E:info@land-surveying.co.uk W:land-surveying.co.uk

LEGEND

Manhole shown thus	MH
Inspection Cover	IC
Lamp post	LP
Gully	G
Lampost	LP
Telegraph Post	TP
Electricity Pole	EP
Road Traffic Signs	RS
Traffic Lights	TL
British Telecom	BT
Post Office Telephones	PO
Fire Hydrant	FH
Safety Valve	SV
Stop tap Water	W
Stopcock Gas	Gas
Unknown Service	Ser

Spot Level	+123.562
Kerb Line	
Fence Line	Wood post & rail
Hedge Line	
Contours 1m interval	105.0
Contours 0.5m interval	33.0
Tree Spread	SS.00
Girth	G1.30
Cover Level	CL 112.335
Invert Level	IL 111.733
Foul Drain	
Surface Water	
Survey Station	△S3

Floor Level	FL 10.907
Height floor to ceiling	C 2.22
Height floor to struct soffit	SS 2.87
Height floor to false ceiling	FC 2.22
Height floor to sill	SO.67
Height sill to window head	W1.23
Height of Door	D1.98
Height floor to underside	US 3.61
Ceiling Slopes Up	CSU
Height floor to Arch	Ar2.99
Height floor to Arch Spring	Sp2.67
Vent	VP
Fall Pipe	FP
Sky Light	SL
Water Closet	WC
Sink	S
Boxed Column	B

SITE SURVEY

LAITHES LANE
ATHERSLEY SOUTH
BARNSLEY

Sheet Diagram

Datum	Sheet 1 of 1	Survey Job No. S9672	Scale 1/200
GRID– Related to Ordnance Survey using One Point Localisation on Station S1. Orientation at OS Grid North.	Surveyed by DR	Date of Survey March 2020	S9672
	Drawn by DR		
	Checked by PBT		
LEVEL– Related to Ordnance Survey by connection to the OS Active Network by G.P.S			