



107.795 (MC4 Parapet Level)
106.320 (MC4 Roof Level)
101.820 (MC4 First Floor)
97.320 (MC4 Ground Floor)
91.330 (WIP-MC Basement @91.33)

B1 Section BB GL A-J
1 : 100

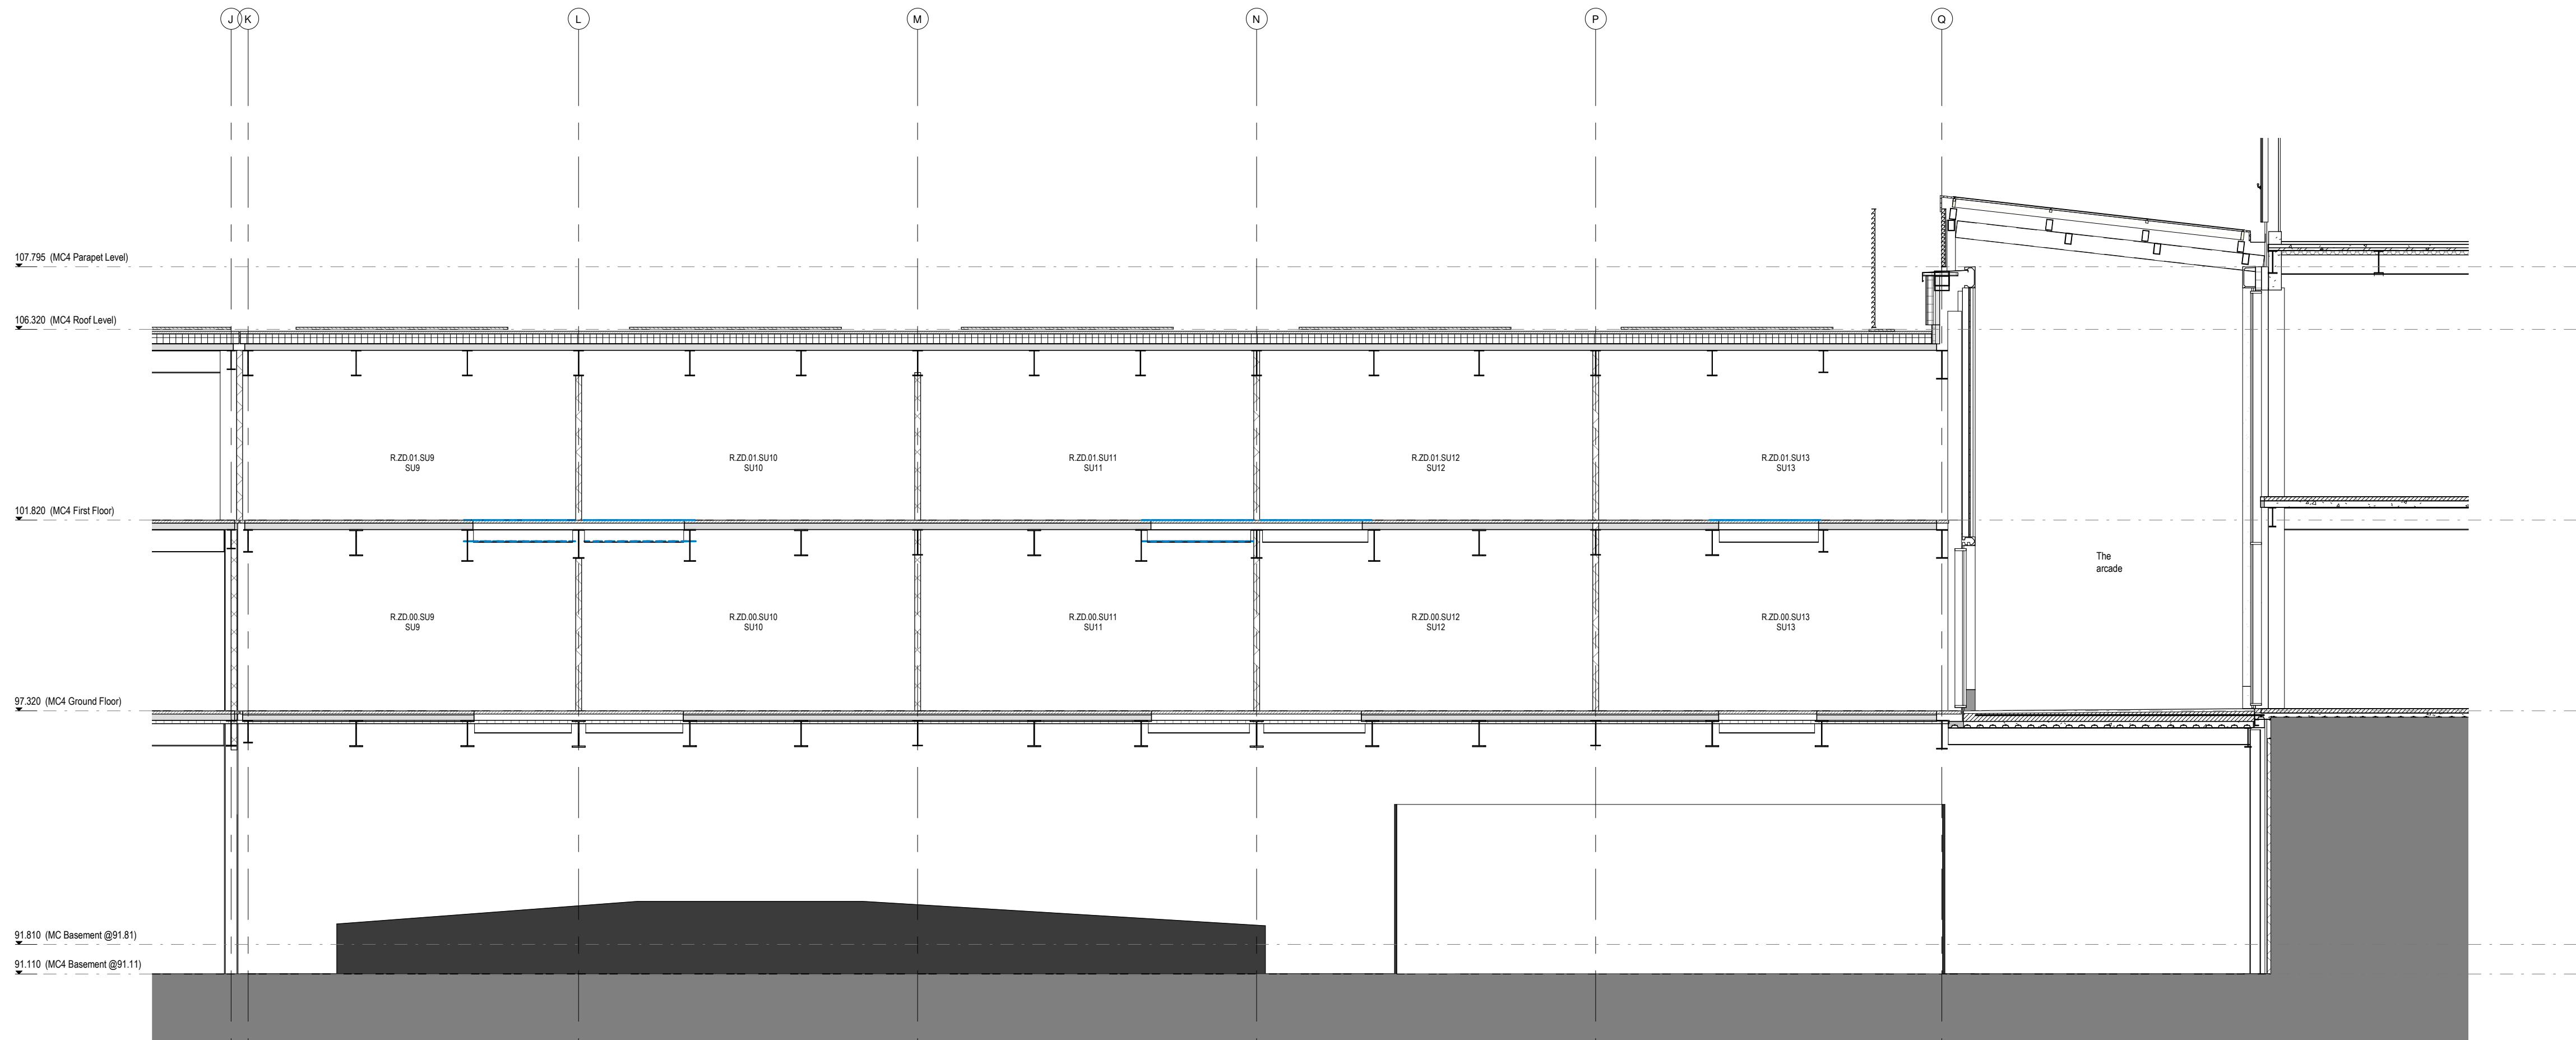

B2 Section BB GF J - Q
1 : 100

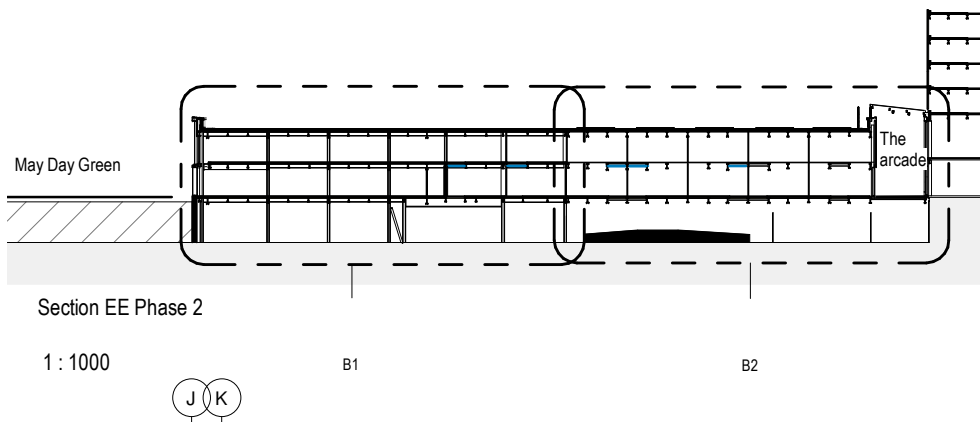

Notes:

- This drawing is copyright.
- Do not scale dimensions from this drawing.
- This drawing is to be read in conjunction with all other relevant drawings.
- All discrepancies on this drawing are to be reported to the architect.
- Do not modify any element of this drawing.
- Use drawing only for purpose(s) issued.

North Sign / Key Plan

0 2 4 6 8m

1:100 Scale

The following external model files are included within this drawing:

P02 / 20/02/19	S3 - Suitable for Review and Comment.	SK	AG
P01 / 22/08/17	First Issue	AG	REB
Rev	Date	Revision Notes	Dn
Barnsley Metropolitan Borough Council			
Intelligence Buildings Infrastructure			
www.ibigroup.com			
Project			
The Glassworks, Barnsley			
Barnsley			
Development Site ZD			
Drawing Title			
ZD - GA Section BB			
Job Number	Drawing Originated Date	PAS 1192 Status Code	
50727	17/03/2017	S3	
Scale@A1	Purpose	Review & Comment	
As indicated	Review & Comment	Revision	
Drawing Number			Revision
BGW2-IBI-ZD-XX-SE-A-G200-0002			P02