


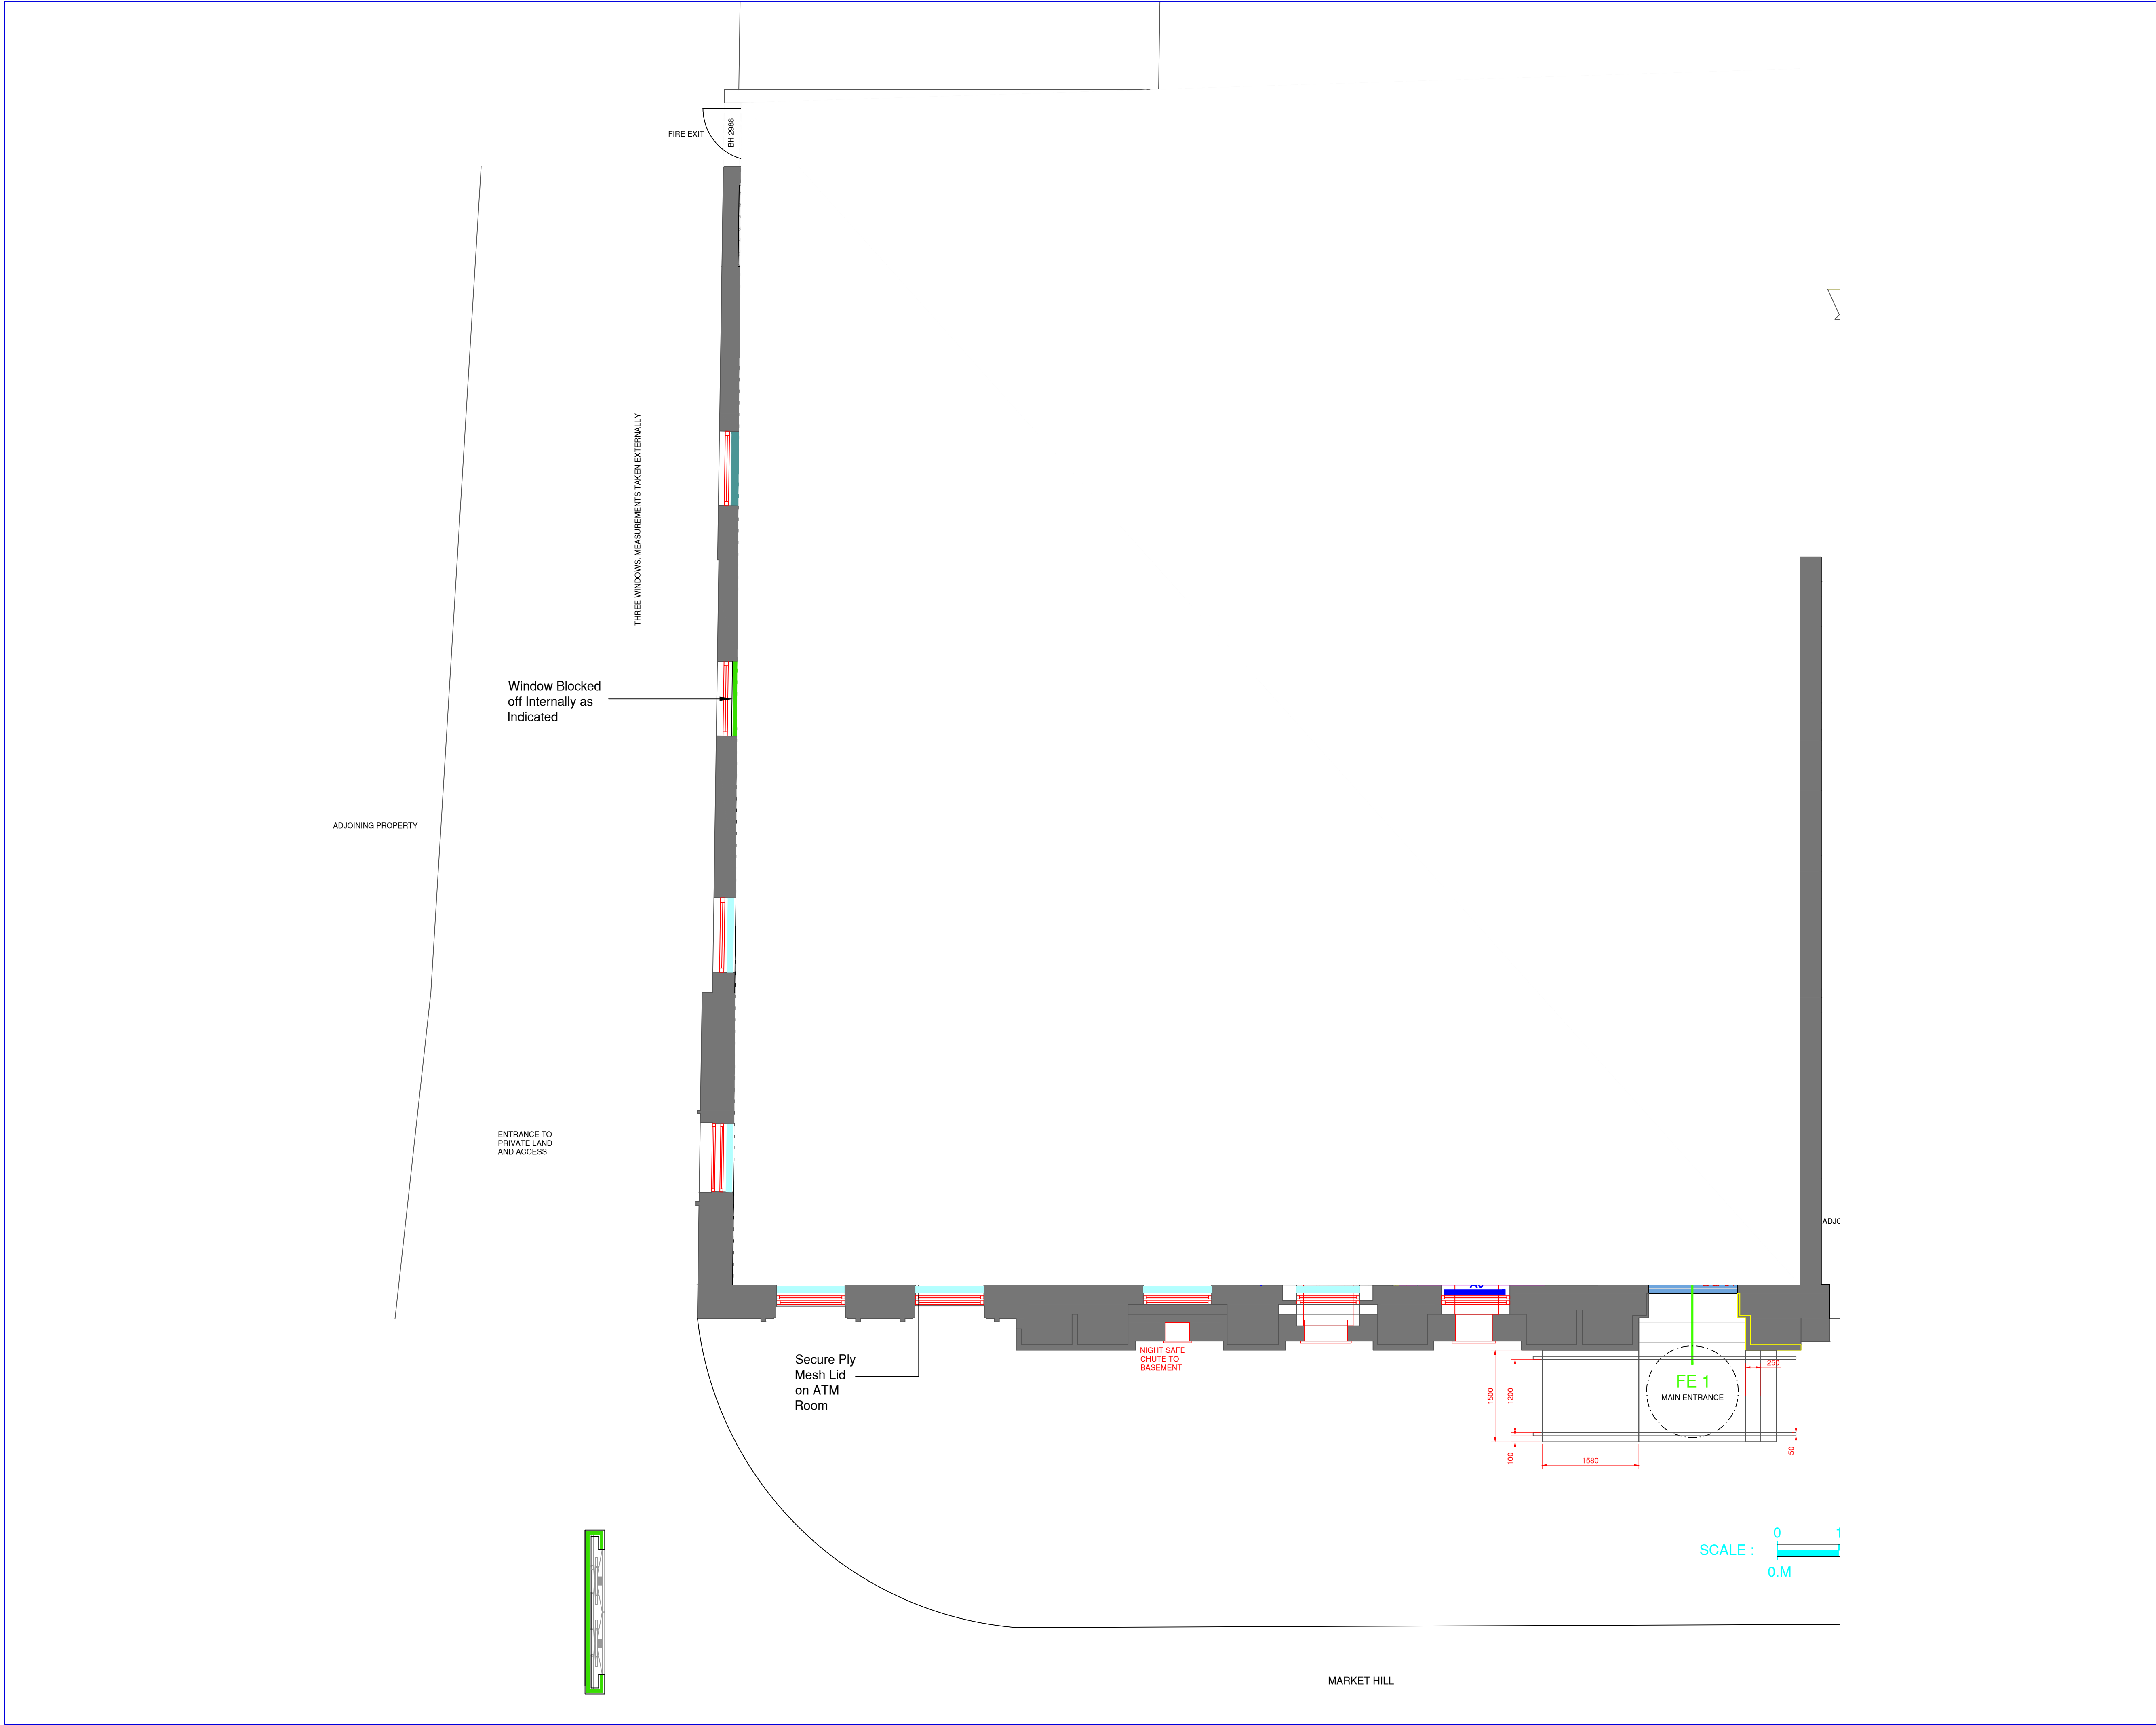

Group Property

Notes:

This drawing is the copyright and property of The Royal Bank of Scotland plc. It must not be copied or published without written consent.

Do not scale from this drawing.

STYLES&WOOD

DESIGN

Aspect House

Manchester Road

Altrincham WA14 5PG

t: +44 (0)161 926 6000

www.stylesandwood.co.uk

rev	description	date
C	Amended to Hot-House comments	03.06.15
B	Updated to client requirements	19.05.15
A	Updated post scope	15.05.15



The Royal Bank of Scotland Group

project

BARNSELEY
26 MARKET HILL, BARNSELEY
SOUTH YORKSHIRE, S70 2QU

title

GROUND FLOOR
AS PROPOSED
Block plan

scale

1:50

dm	ZR	chk	TD	app
date	19/05/15	date	19/05/15	date

consultants' drawing number

D0648-006-011

brand



rev.

C

rbs drawing number

4207/G1/GD