

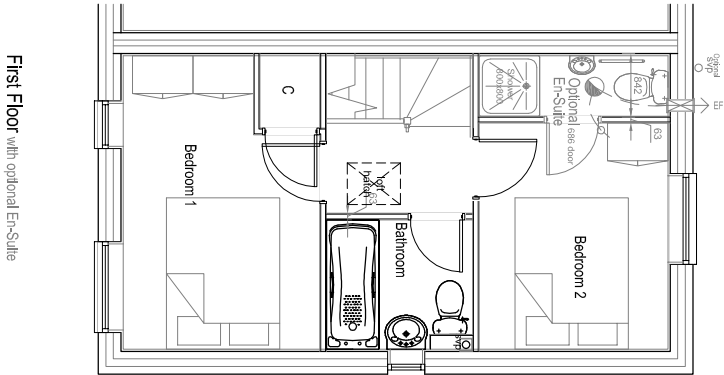
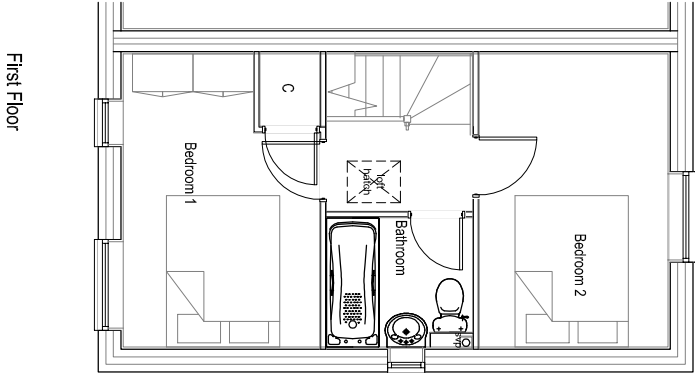
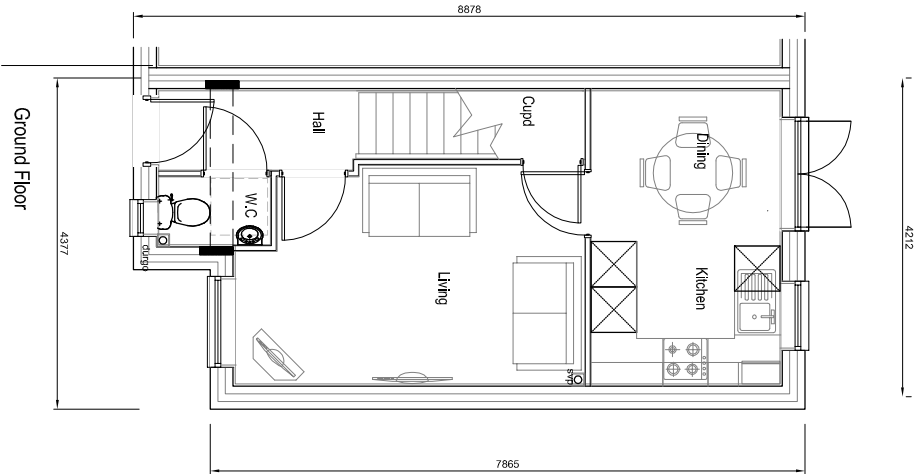


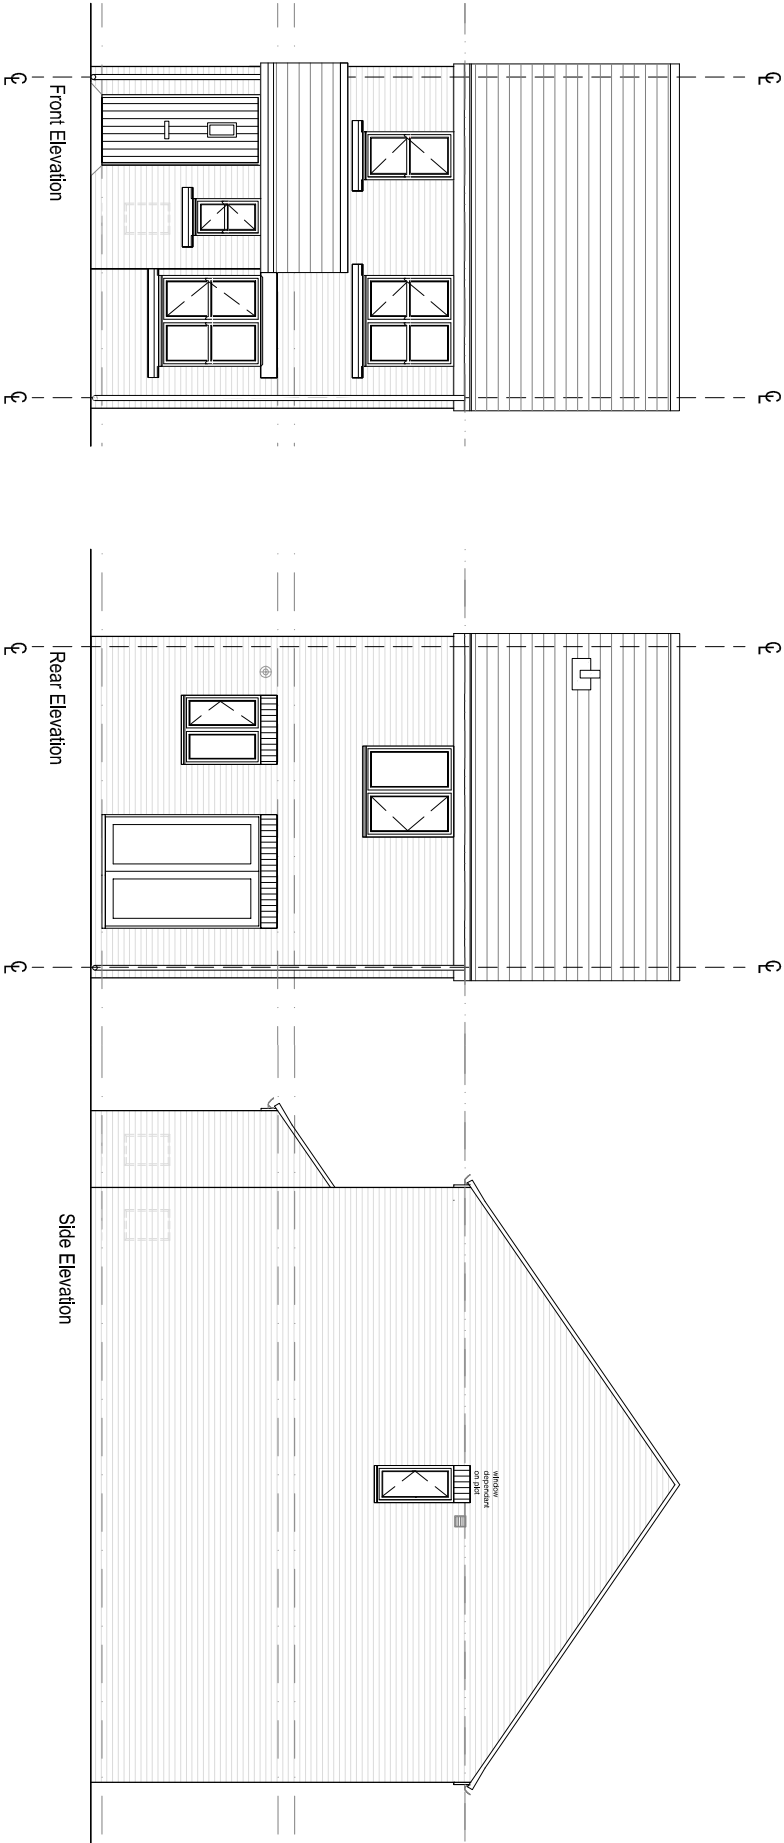

Rev A - Depth of house increased 12.11.13 MRR  
Rev B - Radiator added to WC 07/07/14 MRR  
Rev C - Bedroom 1 window height corrected on section 18/01/14 MRR  
Rev D - Shower enclosure noted as ill-specified 23/01/15 MRR  
Rev E - Gas ground box option removed 18/05/16 MRR  
Rev F - Gas ground box option removed 18/05/16 MRR  
Rev G - Double socketed repositioned to behind TV 01/12/16 MRR  
Rev H - Bed 1 2nd window corrected on plan to match elevation 23/01/17 MRR

PERSIMMON  
HOMES

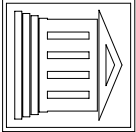

|                               |              |
|-------------------------------|--------------|
| 638sqft                       |              |
| The Alnwick (Village)         | 02.05.13     |
| AN-WD16                       | 50@A1 100@A3 |
| Plans & Elevations (Planning) |              |
|                               | Rev H        |