


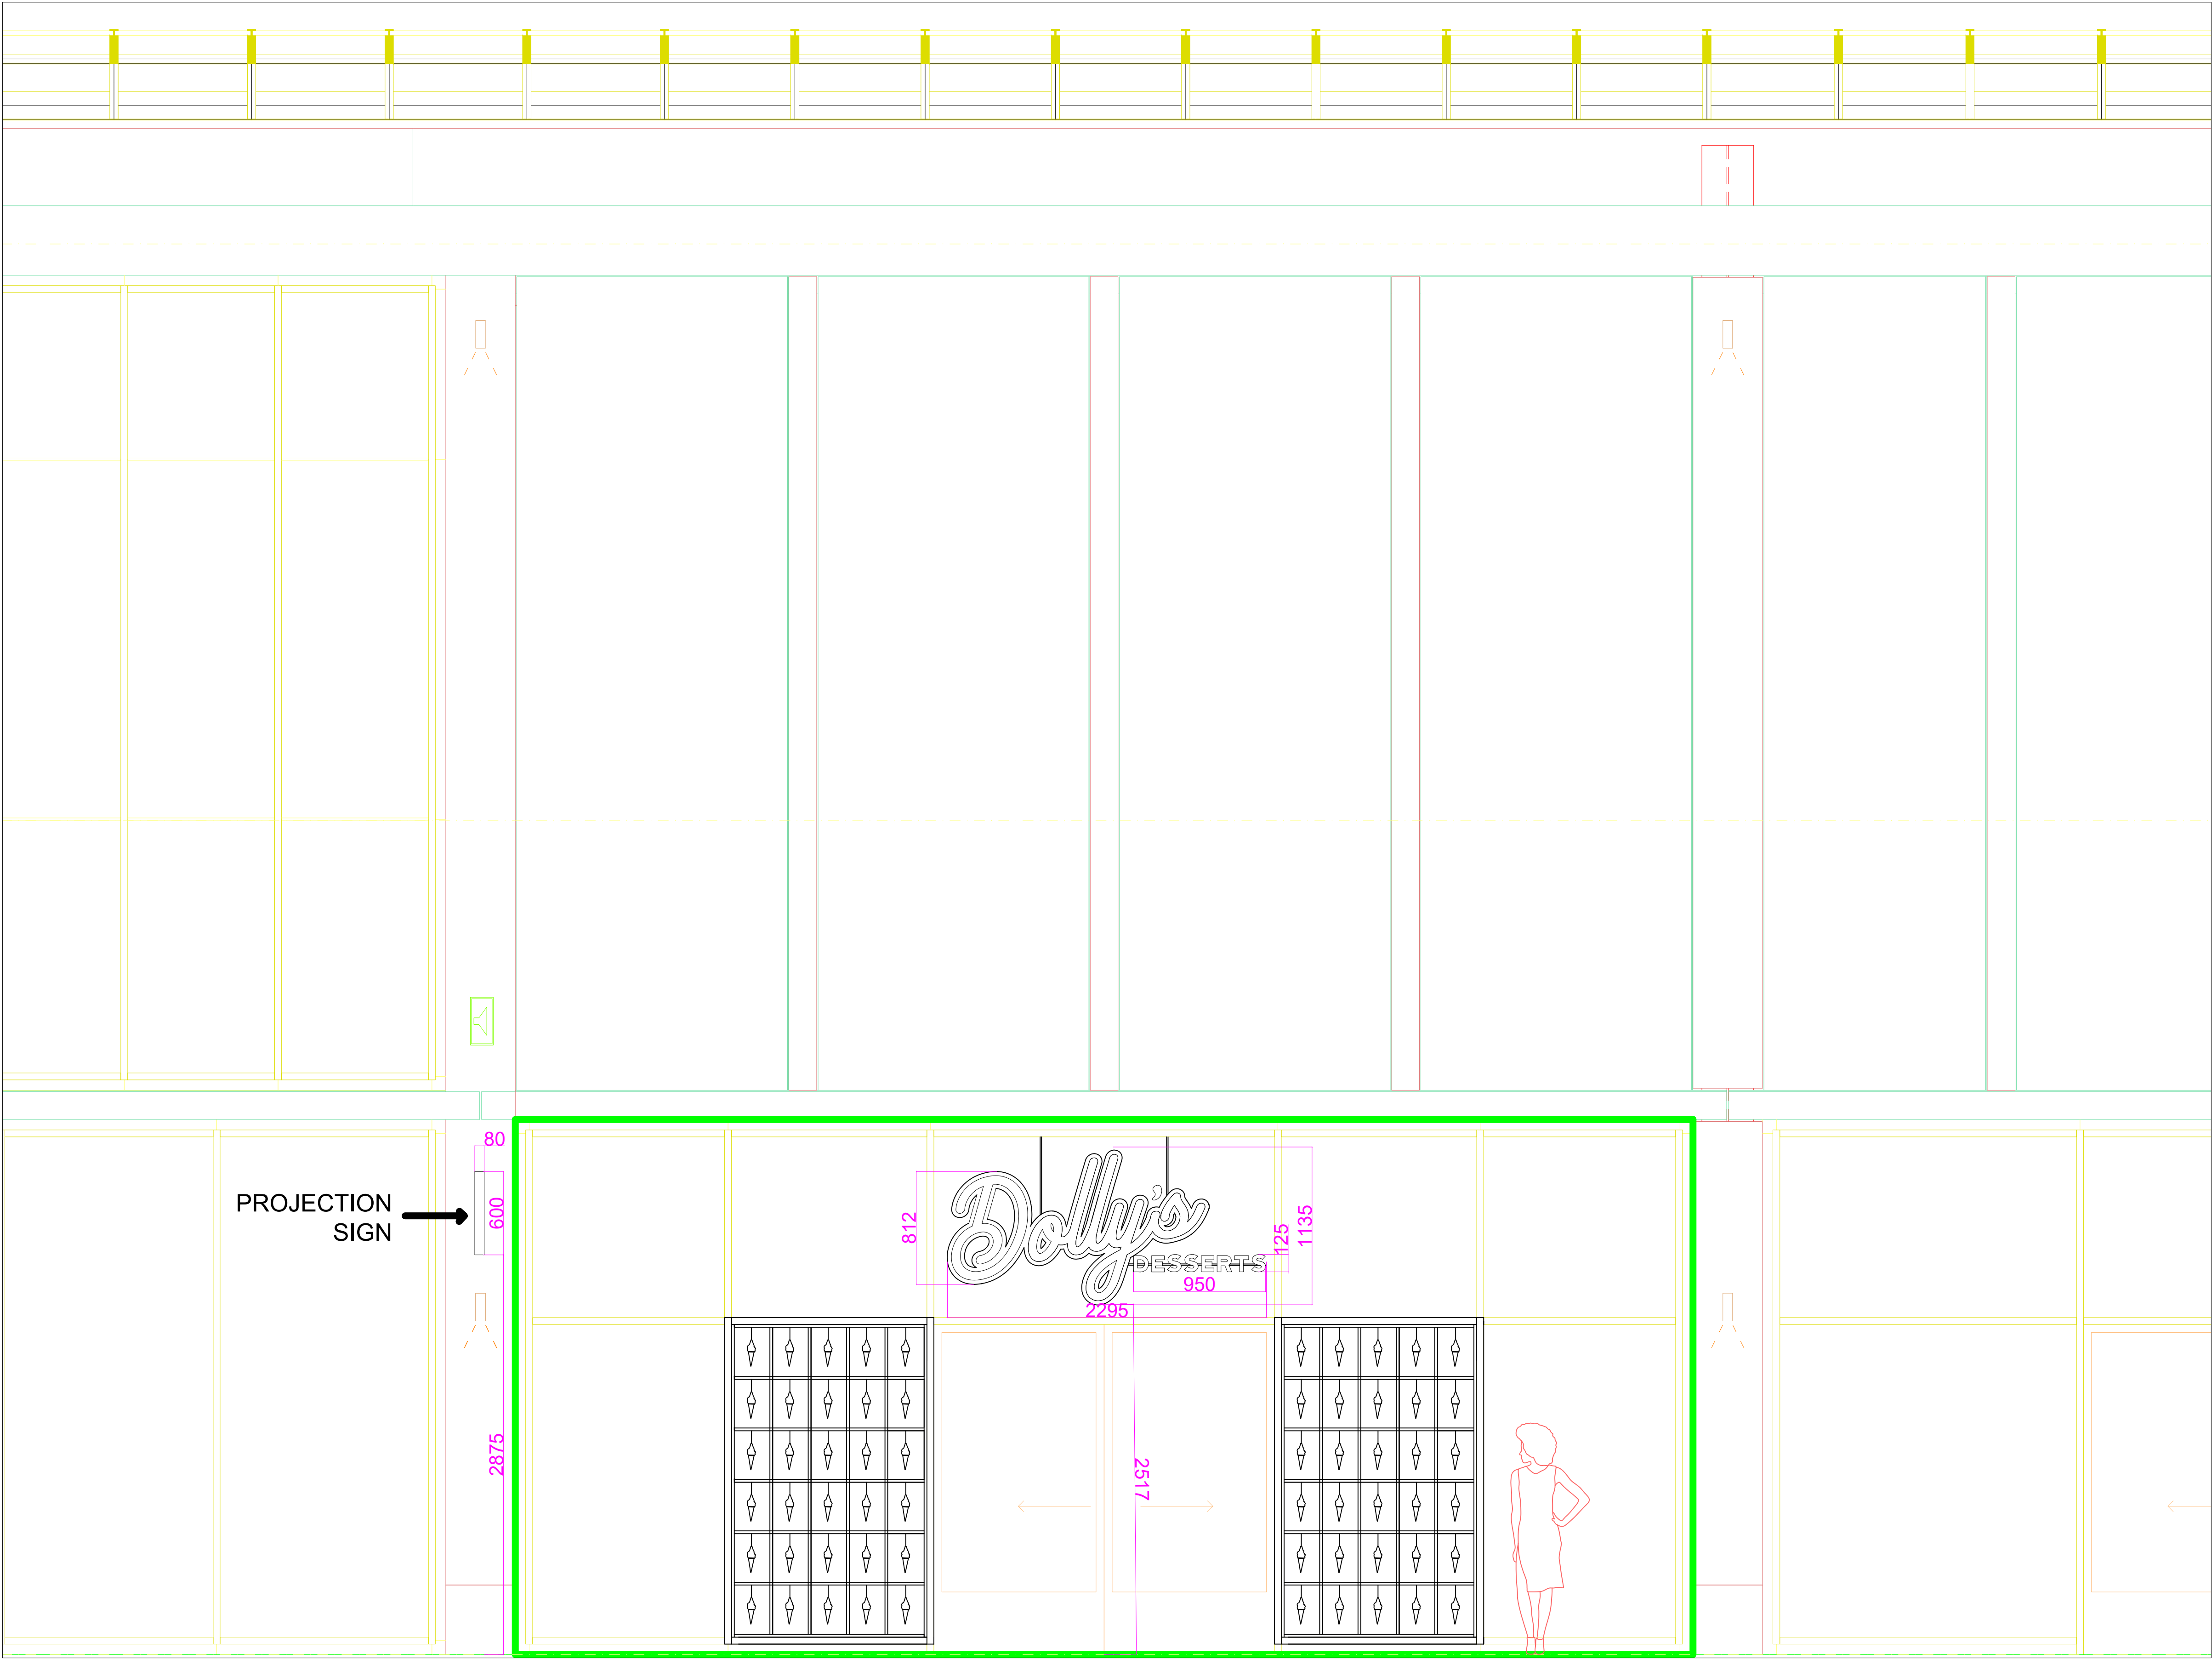

PROPOSED EXTERNAL ELEVATION
SCALE 1:25

Notes:

1. THE COPYRIGHT OF THIS DRAWING IS VESTED IN YourSpreadsheets AND IT MAY N

2. WORK TO FIGURED DIMENSIONS ONLY.

3. THIS DRAWING IS TO BE READ IN CONJUNCTION WITH ALL RELEVANT ARCHITECT'

REV:	DESCRIPTION:	BY:	DATE:
STATUS:			

www.3C-UK.com
07505825615
Regent Court
St Marys Place
Penistone
S36 6DT

CLIENT: DOLLYS DESSERTS
Charlie & Janine

ARCHITECT: 3C GROUP
PENISTON 1
PENISTON
S36 6DT

SITE: UNIT 16A
GLASS WORKS, BARNSELY

TITLE: PROPOSED EXTERNAL
ELEVATION

SCALE AT A1:	DATE: 31/01/22	DRAWN: AG	CHECKED: CC
DRAWING NO: DD/CS/003/04		REVISION:	