


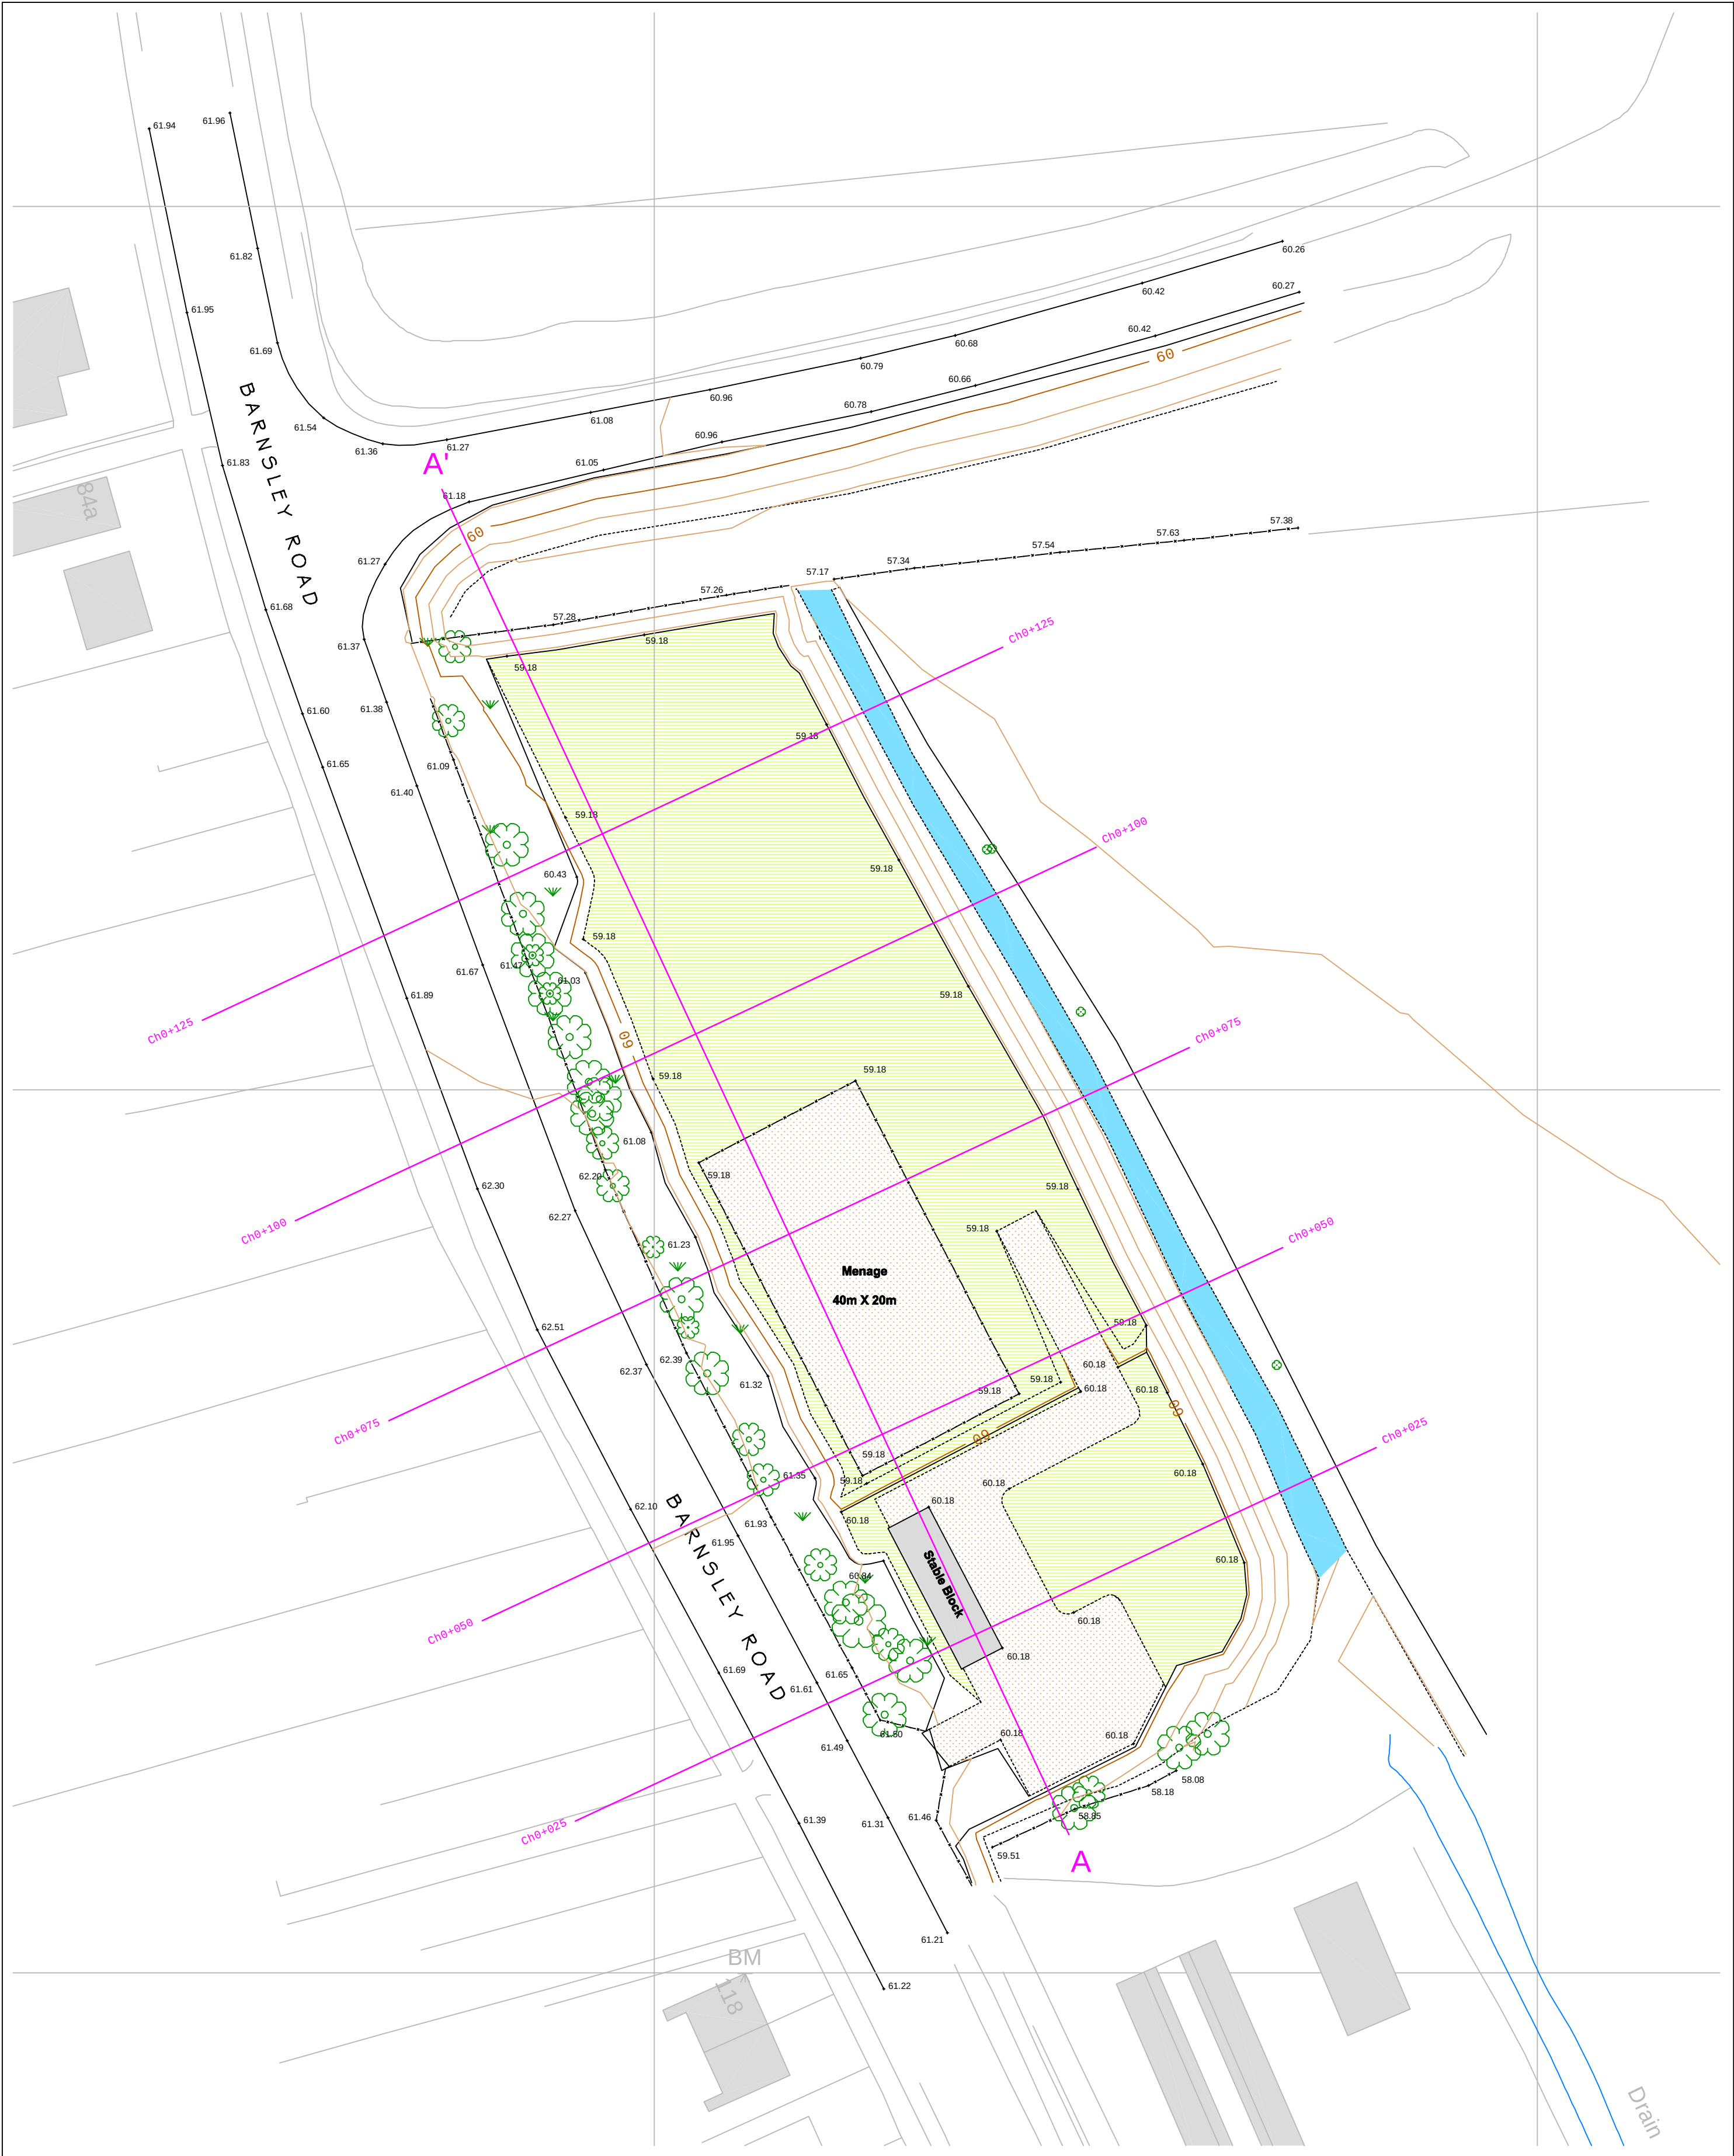

Legend:

Planning Permissions Area

Land Under Control of Applicant

Top of Bank

Top of Quarry face

Bottom of Bank

Road

Track

Verge

Fence Type 1

Fence Type 2

Fence Type 3

Gate

River/Stream/Ditch/Pond

Overhead Electricity Cable

Building

1m Contour Interval

Ordnance Survey Backcloth

BH

Borehole/Trial Pit

BM

Ordnance Survey Bench Mark

Survey Control Station

Electricity Pylon

TP

Telegraph Pole

LP

Lamp-post

MH

Man Hole

ST

Stop Tap (Gas/Water/Telecom)

WL

Water Level

Tree (broadleaved)

REVISIONS

Date	Description	By
//	//	//
//	//	//
//	//	//
//	//	//

FGB

Fennell, Green & Bates

Mining Engineers, Surveyors & Environmental Consultants

FENNELL, GREEN & BATES

25 Shyith Street

Wakefield

West Yorkshire

WF1 1ED

Tel - 01924 372197

Fax - 01924 385559

e-mail - fgb@fgb-surveyors.co.uk

Client

Braithwaite Excavations Ltd

Job Title

LAND OFF BARNESLEY RD, DARTON

Project Title

Infill Design

Scale	Date	Drawn by	Checked
1:500	OCT 10	SW	

Dwg. title

Plan showing proposed layout and land formation levels

DWG No.	Job no.	Rev.
BEL/BR	04	D

PLOT SIZE: A2. PLOT SCALE: 1: TYPE SCALE HERE