


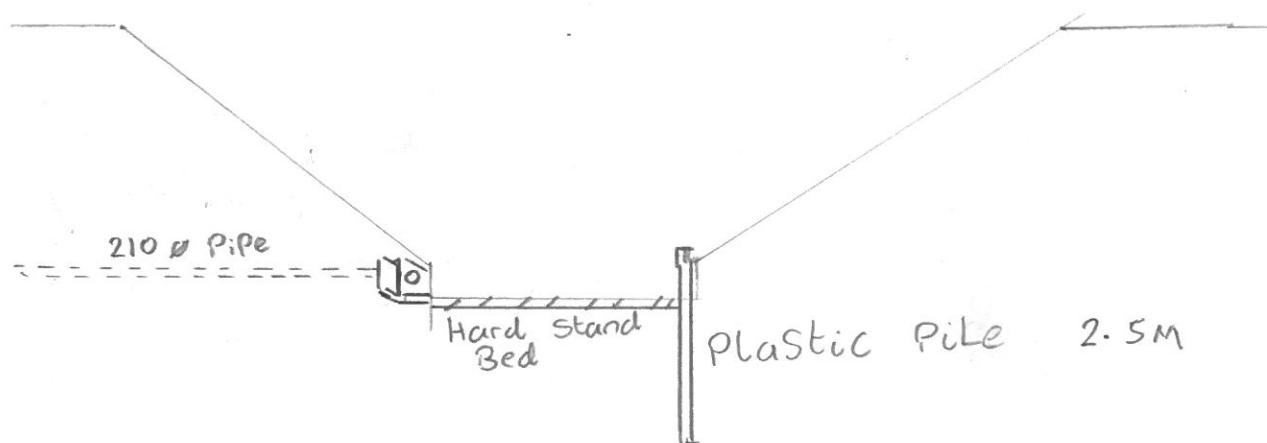


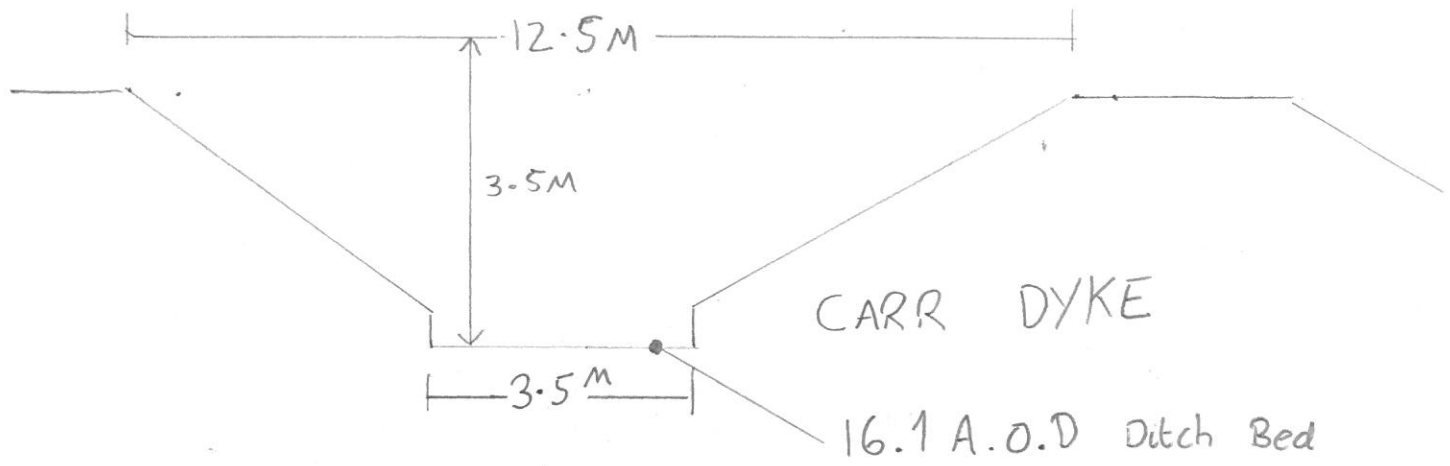

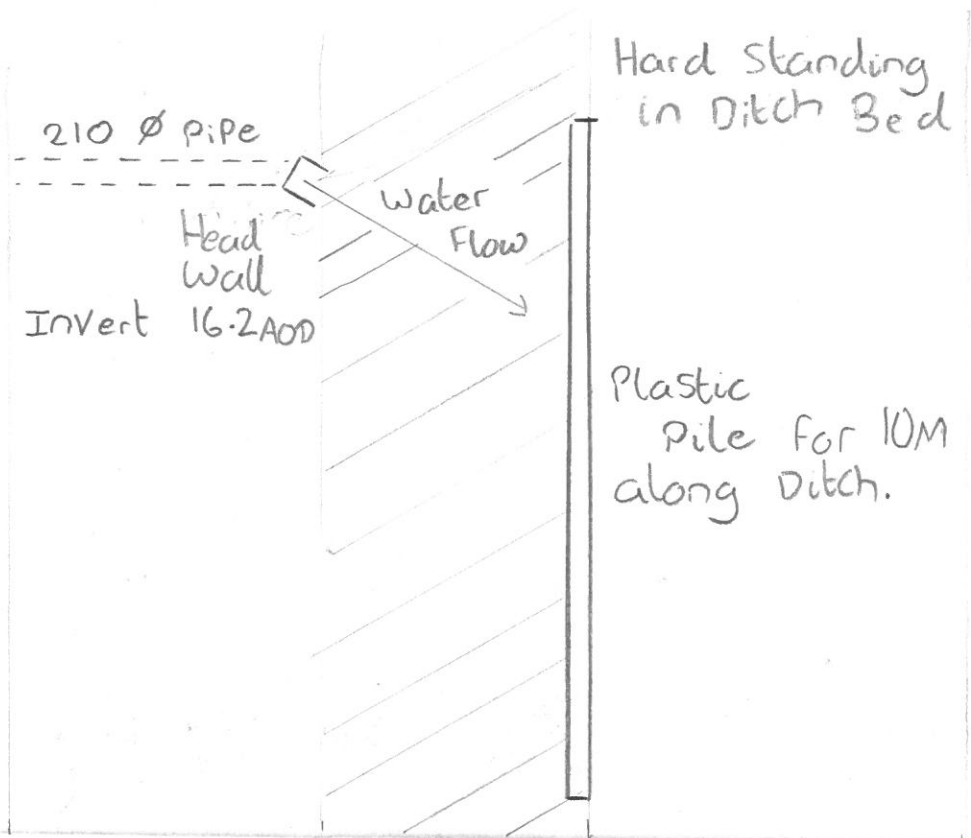

↓ Ditch Flow

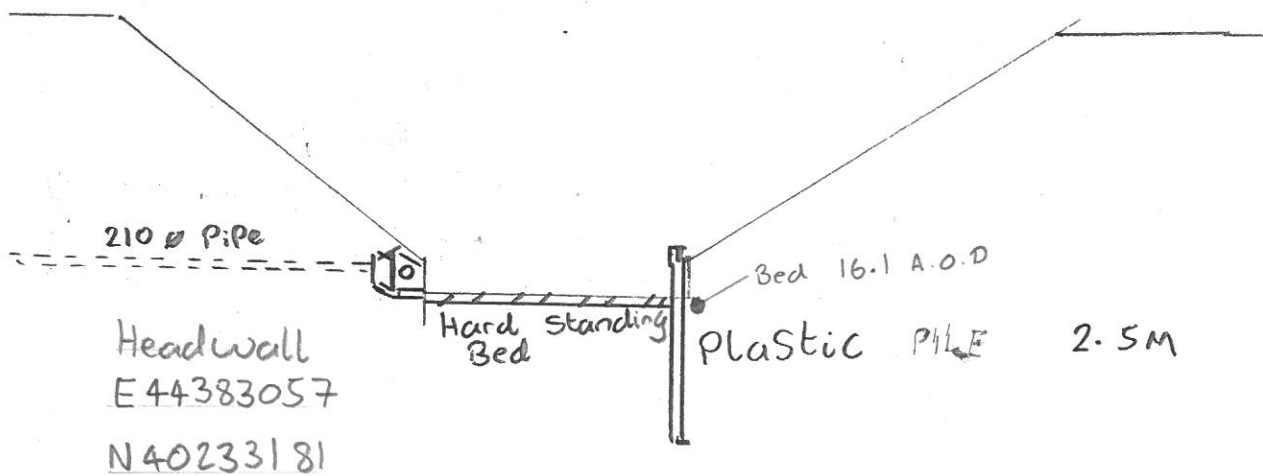

CARR DYKE



[\(HTTP://WWW.MARWOODGROUP.CO.UK/\)](http://www.marwoodgroup.co.uk/)
 Search

GENERAL ENQUIRIES 020 7540 2500



OVERSEAS +44 845 217 7064

[HOME \(HTTP://WWW.MARWOODGROUP.CO.UK/\)](http://www.marwoodgroup.co.uk/)
[HIRE \(HTTP://WWW.MARWOODGROUP.CO.UK/HIRE/\)](http://www.marwoodgroup.co.uk/hire/)
[SALES \(HTTP://WWW.MARWOODGROUP.CO.UK/SALES/\)](http://www.marwoodgroup.co.uk/sales/)
[SERVICES \(HTTP://WWW.MARWOODGROUP.CO.UK/OUR-SERVICES/\)](http://www.marwoodgroup.co.uk/our-services/)
[ABOUT US \(HTTP://WWW.MARWOODGROUP.CO.UK/ABOUT-US/\)](http://www.marwoodgroup.co.uk/about-us/)
[DEPOT LOCATOR \(HTTP://WWW.MARWOODGROUP.CO.UK/DEPOT-LOCATOR/\)](http://www.marwoodgroup.co.uk/depot-locator/)
[CONTACT US \(HTTP://WWW.MARWOODGROUP.CO.UK/CONTACT-US/\)](http://www.marwoodgroup.co.uk/contact-us/)

PLASTIC PILING SHEETS

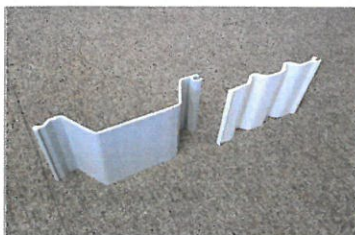[< BACK TO GROUNDWORKS & GENERAL PLANT](#)
[\(HTTP://WWW.MARWOODGROUP.CO.UK/SERVICES/GROUNDWORKS/\)](http://www.marwoodgroup.co.uk/services/groundworks/)
[GENERAL-PLANT/](#)


OTHER IMAGES (CLICK TO ENLARGE)

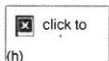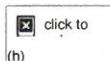

Similar in appearance to some steel sheet piles, the plastic piling pan trench sheet is extremely versatile and easy to install. The use of plastic pan & piling may also provide a low cost alternative to steel piling in many temporary works situations met during the civil engineering construction of bridges, tunnels, drainage systems, manholes, etc.

Applications: Riverbank, stream, pond, lake & reservoir bank retention and restoration, fishing lake and fish farm bank reinforcement, inland marina and waterway walls & banks, general bank retention, trench shoring and highway applications.

Sale Only

- Does not rot or rust
- Maintains its original appearance over time
- Not affected by salt water
- Resistant to the majority of chemicals
- Can be easily cut or bored
- Has the ability to create curved walls
- Comes in 1mt-6mtr lengths (other sizes available as sale only)

SPECIFICATION

Product	Trench Pile (LTP200Y)	Full Pan Pile (LFP100Y)
Material	PVC	PVC
Weight (wall)	7.70 kg/m ²	10.50 kg/m ²
Weight (sheet)	2.31 kg/m	3.35 kg/m
Width (sheet)	240 mm	310 mm
Material Thickness	5mm	5mm
Max moment	1.96 KNm/m	7.38 KNm/m

RELATED AND FEATURED ITEMS

ENQUIRE ABOUT THIS ITEM

[\(http://www.marwoodgroup.co.uk/](http://www.marwoodgroup.co.uk/)
[prod=Plastic Piling Sheets\)](#)