



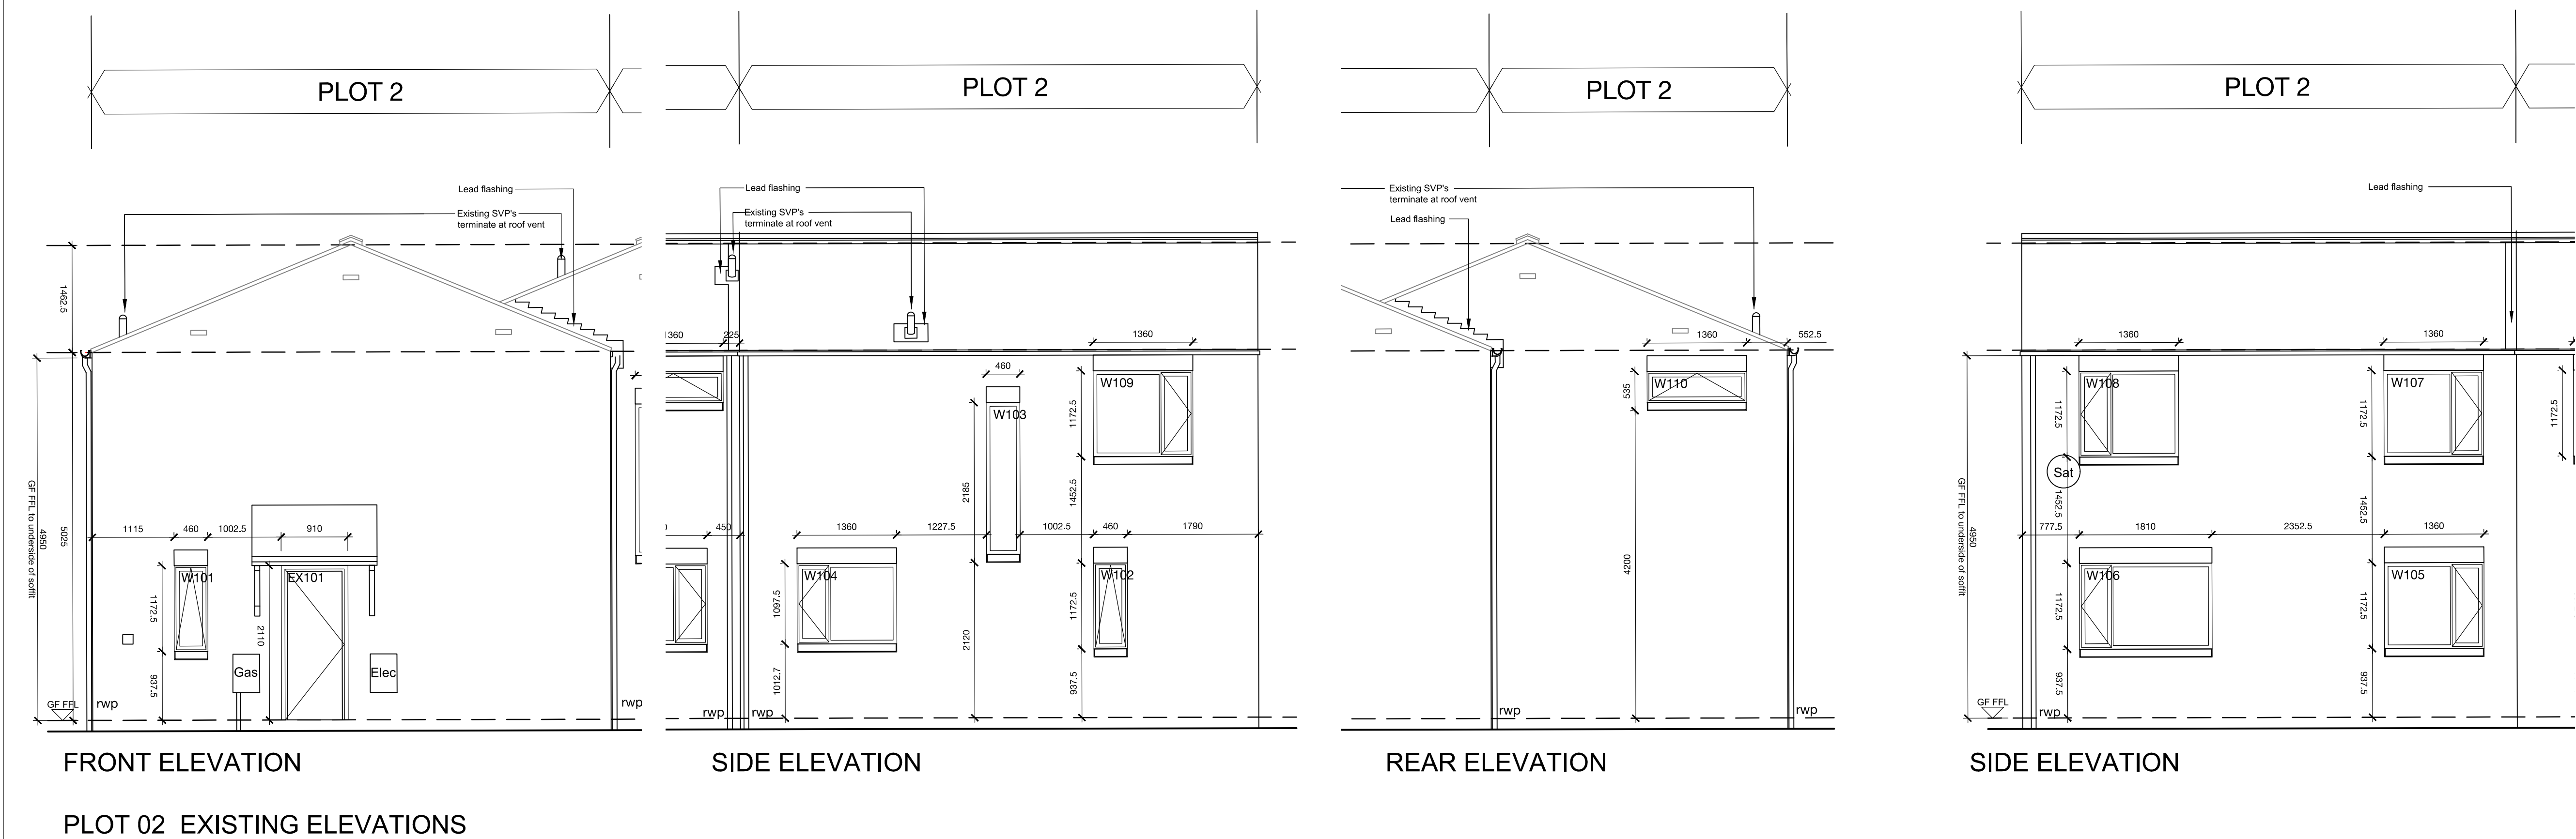

										THIS DRAWING IS PRODUCED FOR USE IN THIS PROJECT ONLY AND MAY NOT BE USED FOR ANY OTHER PURPOSE. NPS PROPERTY CONSULTANTS LTD ACCEPT NO LIABILITY FOR THE USE OF THIS DRAWING OTHER THAN THE PURPOSE FOR WHICH IT WAS INTENDED IN CONNECTION WITH THIS PROJECT AS RECORDED IN THE 'PURPOSE FOR ISSUE' AND 'FILE STATUS CODE'. THIS DRAWING MAY NOT BE REPRODUCED IN ANY FORM WITHOUT PRIOR WRITTEN AGREEMENT OF NPS PROPERTY CONSULTANTS LTD. © CROWN COPYRIGHT AND DATABASE RIGHTS 2018 ORDNANCE SURVEY LICENCE NUMBER 100022264										0m0.51.01.53.0m 1:50 ORIGINAL SHEET SIZE A1										CLIENT BERNESLAI HOMES TITLE EXISTING ELEVATIONS - PLOTS 01-02										PROJECT KERESFORTH CLOSE, RESIDENTIAL CONVERSIONS										nps group NPS Barnsley Ltd Gateway Plaza, Seckville St, Barnsley, South Yorkshire, S70 2RD, Tel: 01226 774605; Email: barnsley@nps.co.uk web@www.nps.co.uk										SCALES 1:50 DISCIPLINE ARCHITECT PROJECT NUMBER 07-17-18-1-1409									
FIRST ISSUE																				NPS-DR-A-(00)-024 P1	
P1																				STATUS CODE S0 PURPOSE OF ISSUE TENDER										DRAWN BY PUN																																							
COMMENT	
REV										DRAWN										DATE										CHECKED										DATE										APPROVED										DATE									

File Path: Z:\Projects\0602 (Berneslai Homes Keresforth Close, Barnsley)\CAD\Drawings\03-Construction\07-17-18-1-1409-NPS-XX-00-DR-A-024-Existing Elevations - Plots - 01-02.dwg, Saved: 04 June 2018 18:36:16, By: Will Cooke

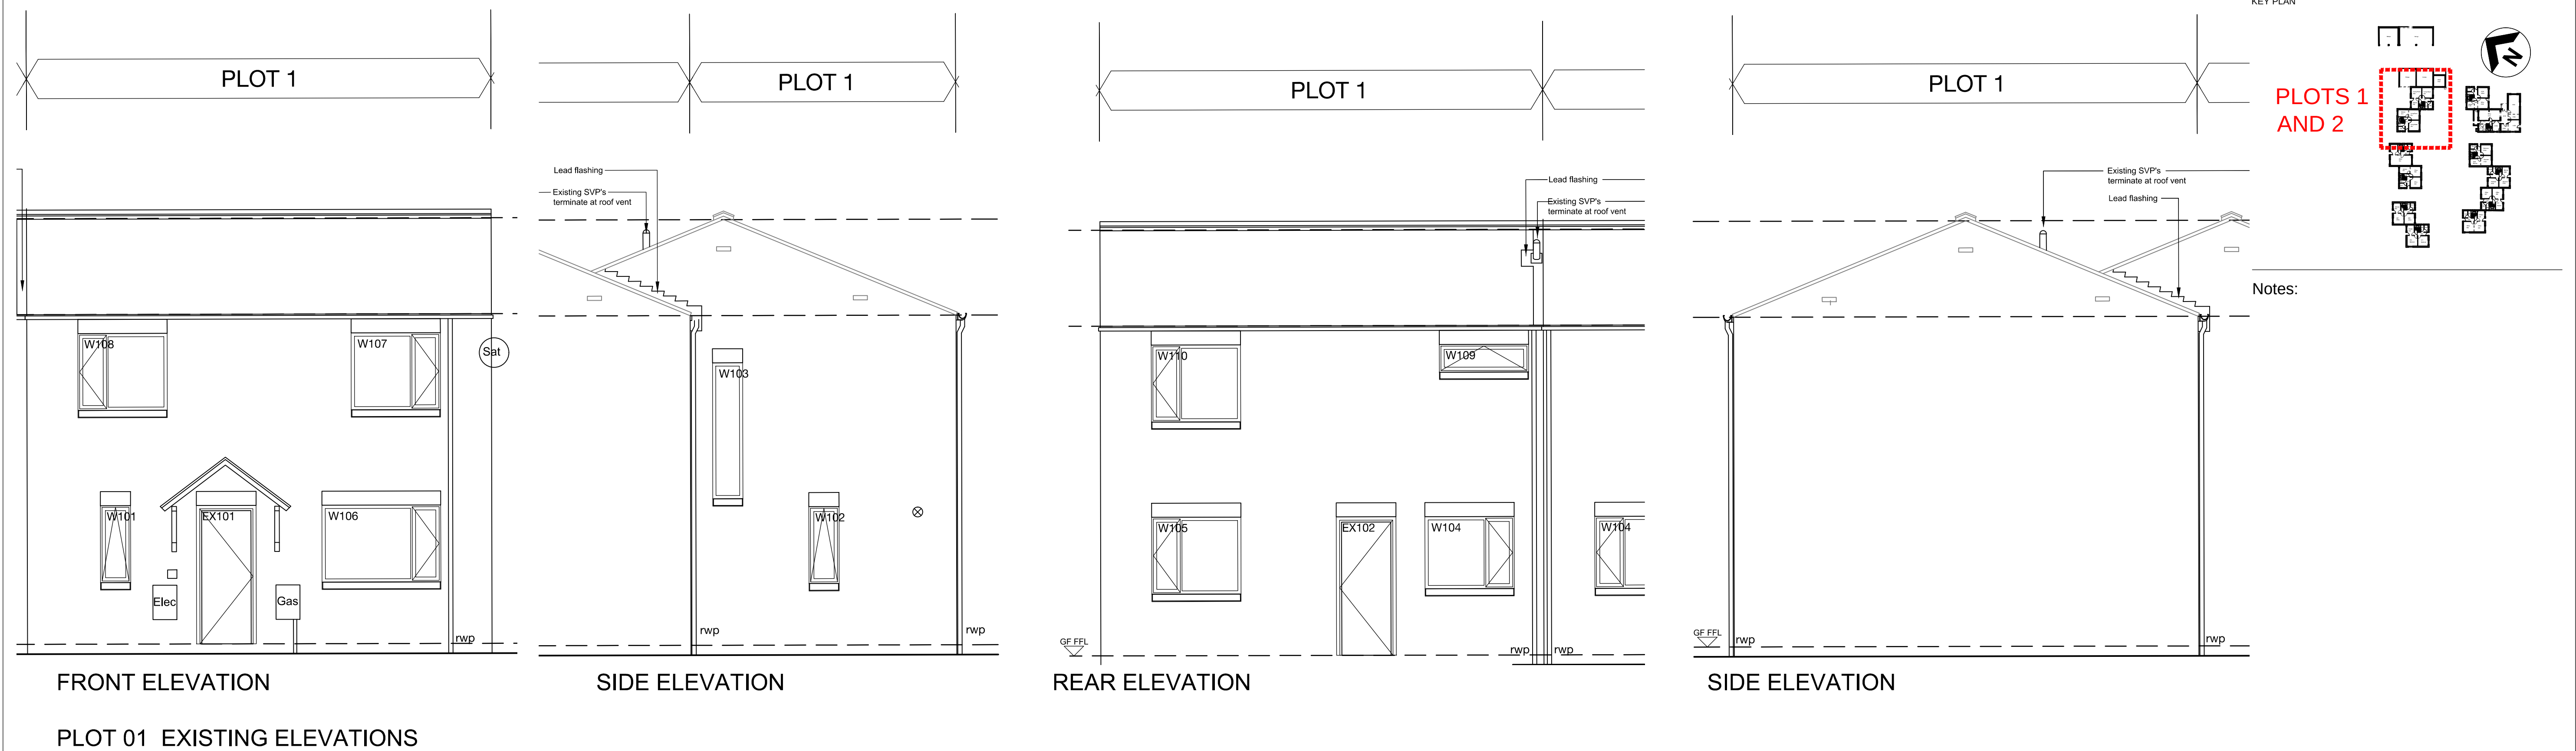

NPS Barnsley Ltd
Gateway Plaza, Sackville St, Barnsley, South
Yorkshire, S70 2RD,
Tel: 01226 774605, Email: barnsley@nps.co.uk
web: www.nps.co.uk

Date Plotted: 04 June 2018 18:43:47

© COPYRIGHT NPS GROUP 2018