


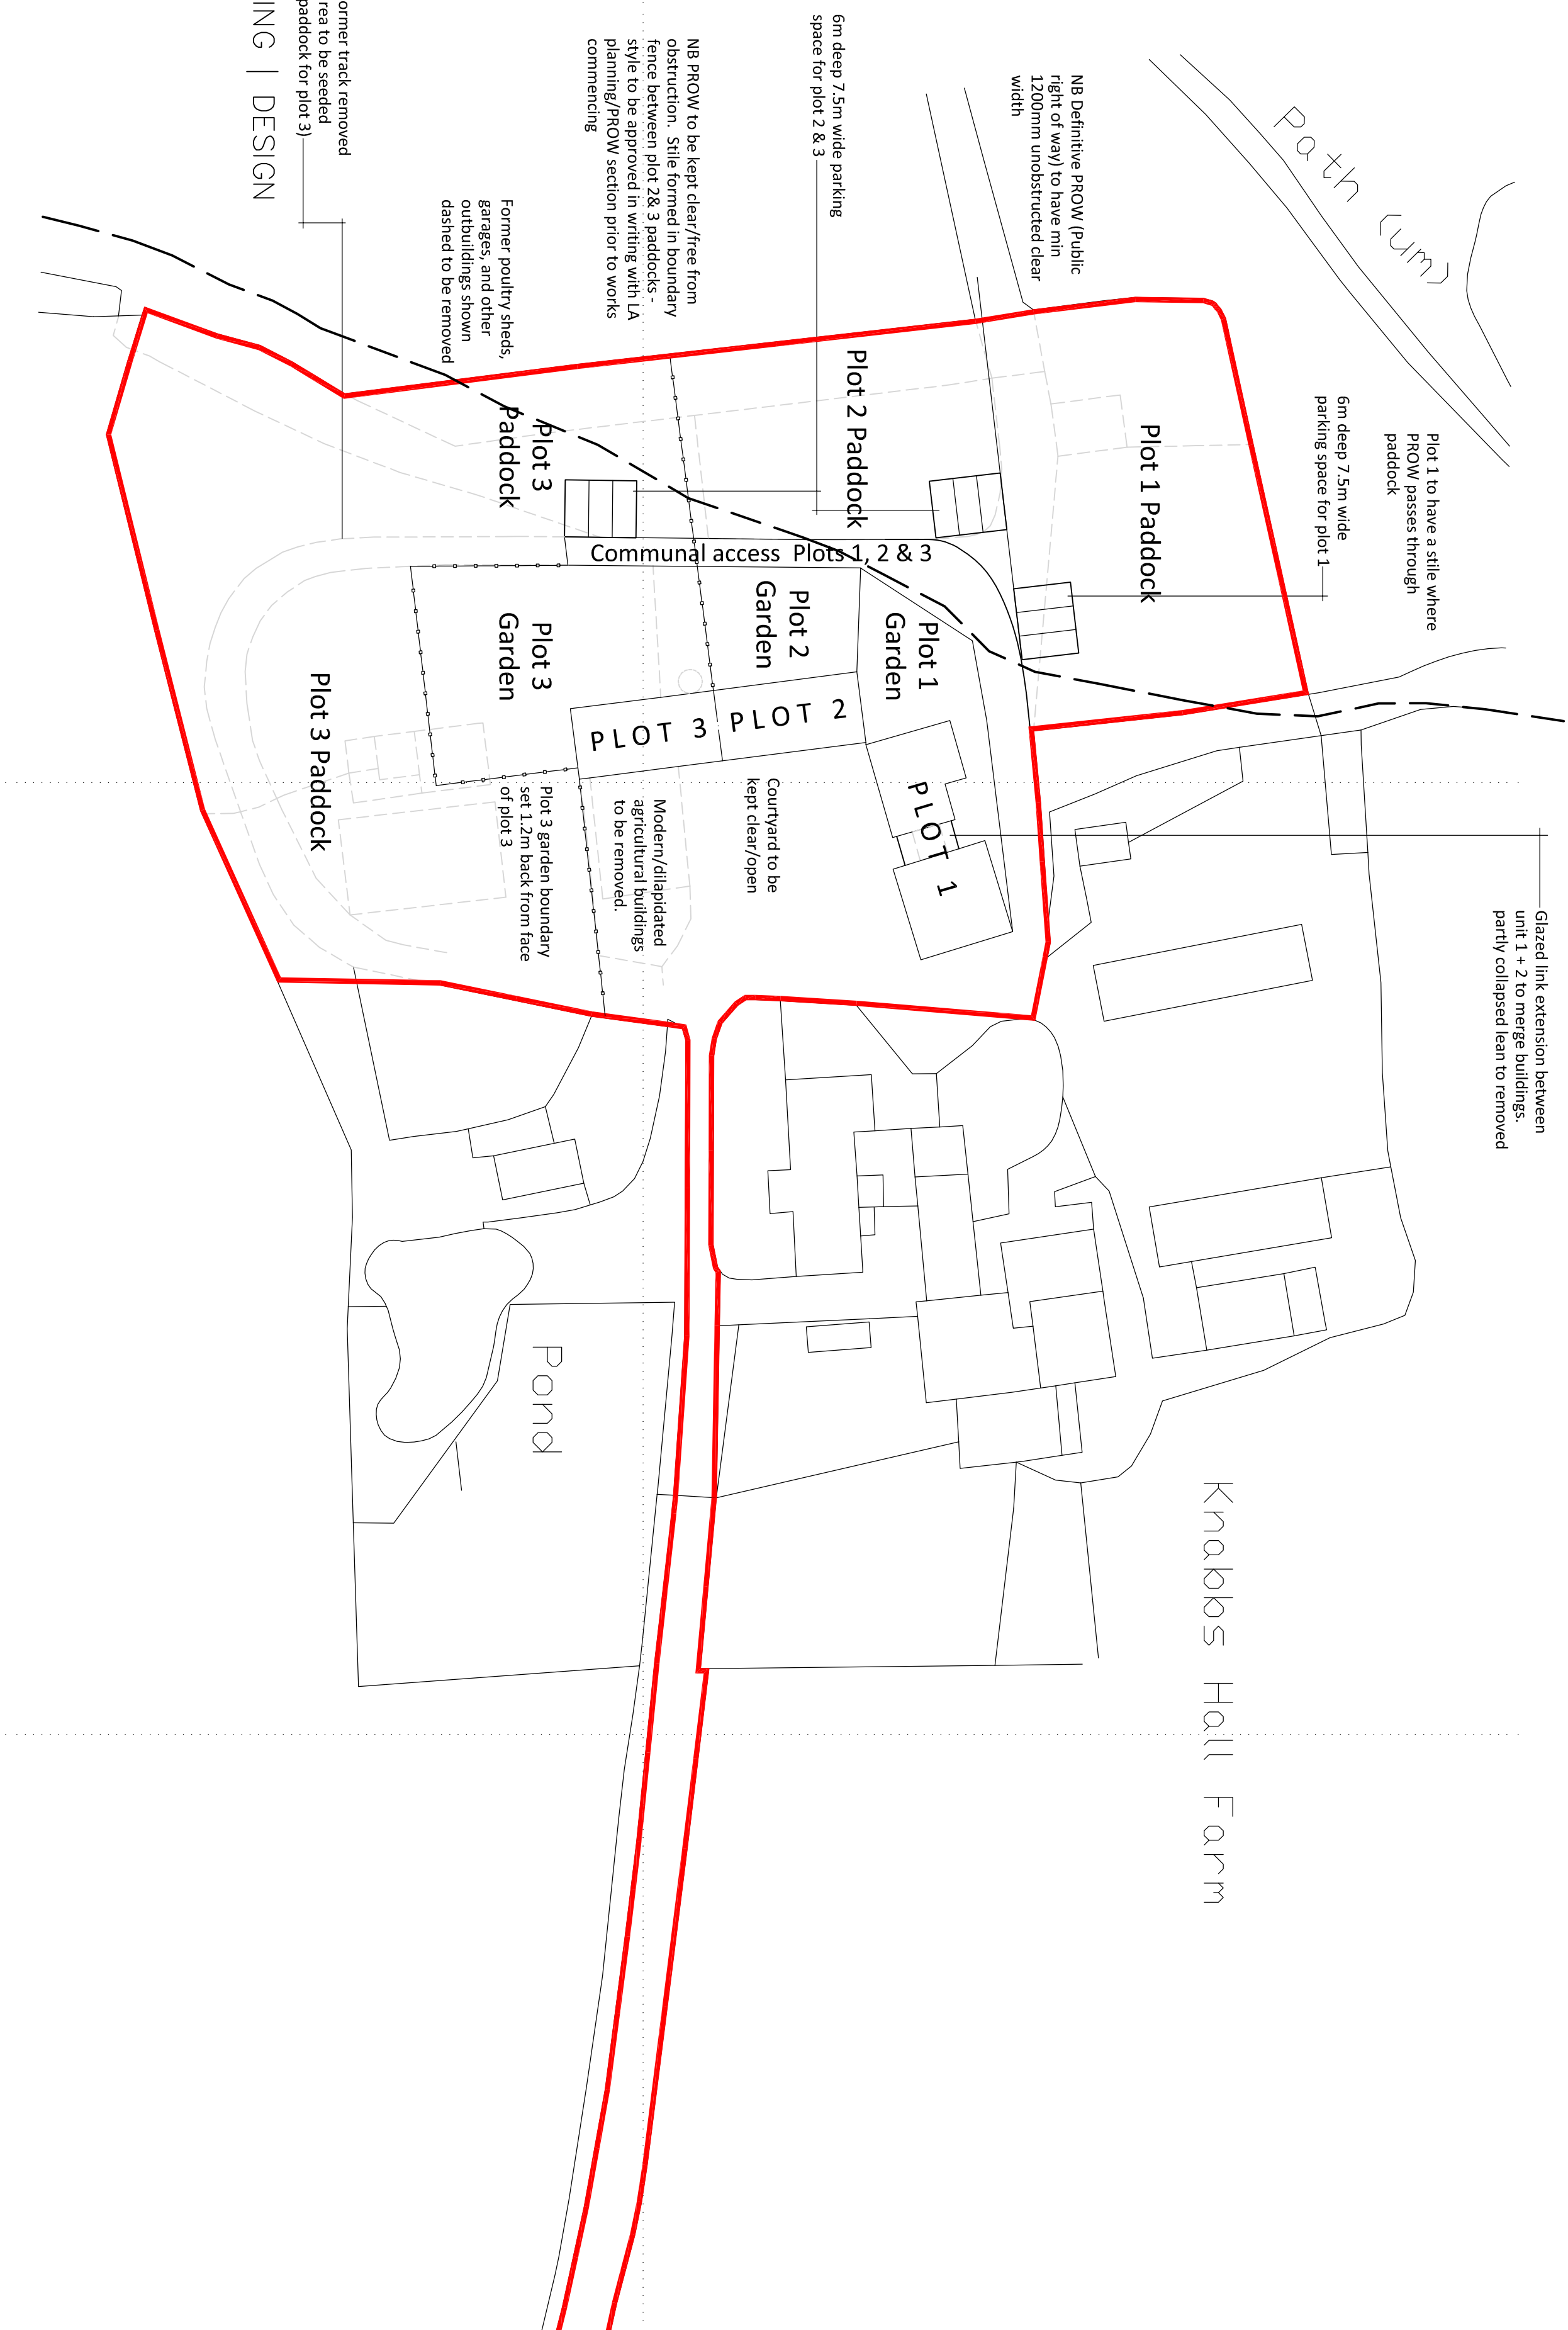

Former containers, waggon backs and old abandoned vehicles to be removed from site

Malin Farm
Brow Lane
Holmfirth
HD9 2RJ
07946872499
paul@paulmatthewsarchitectural.co.uk
www.paulmatthewsarchitectural.co.uk

ARCHITECTURE | PLANNING | DESIGN

Company Registration Number: 09898149 – Company
Registered in England and Wales

Project

Reinstatement of dwelling and Conversion of
agricultural buildings to forming 2 dwellings

Location

Knabbs Hall Farm Silkstone Common Nr Barnsley
S75 4RD.

Client

Knabbs Hall Farm

Drawing Title/Issue

Proposed Block Plan

scale date sheet size dwg. no.
1:500 08/17 A2 16/372/08b

Rev B June 19 - Title description (new build omitted), PROW
definitive position added - layout altered accordingly

