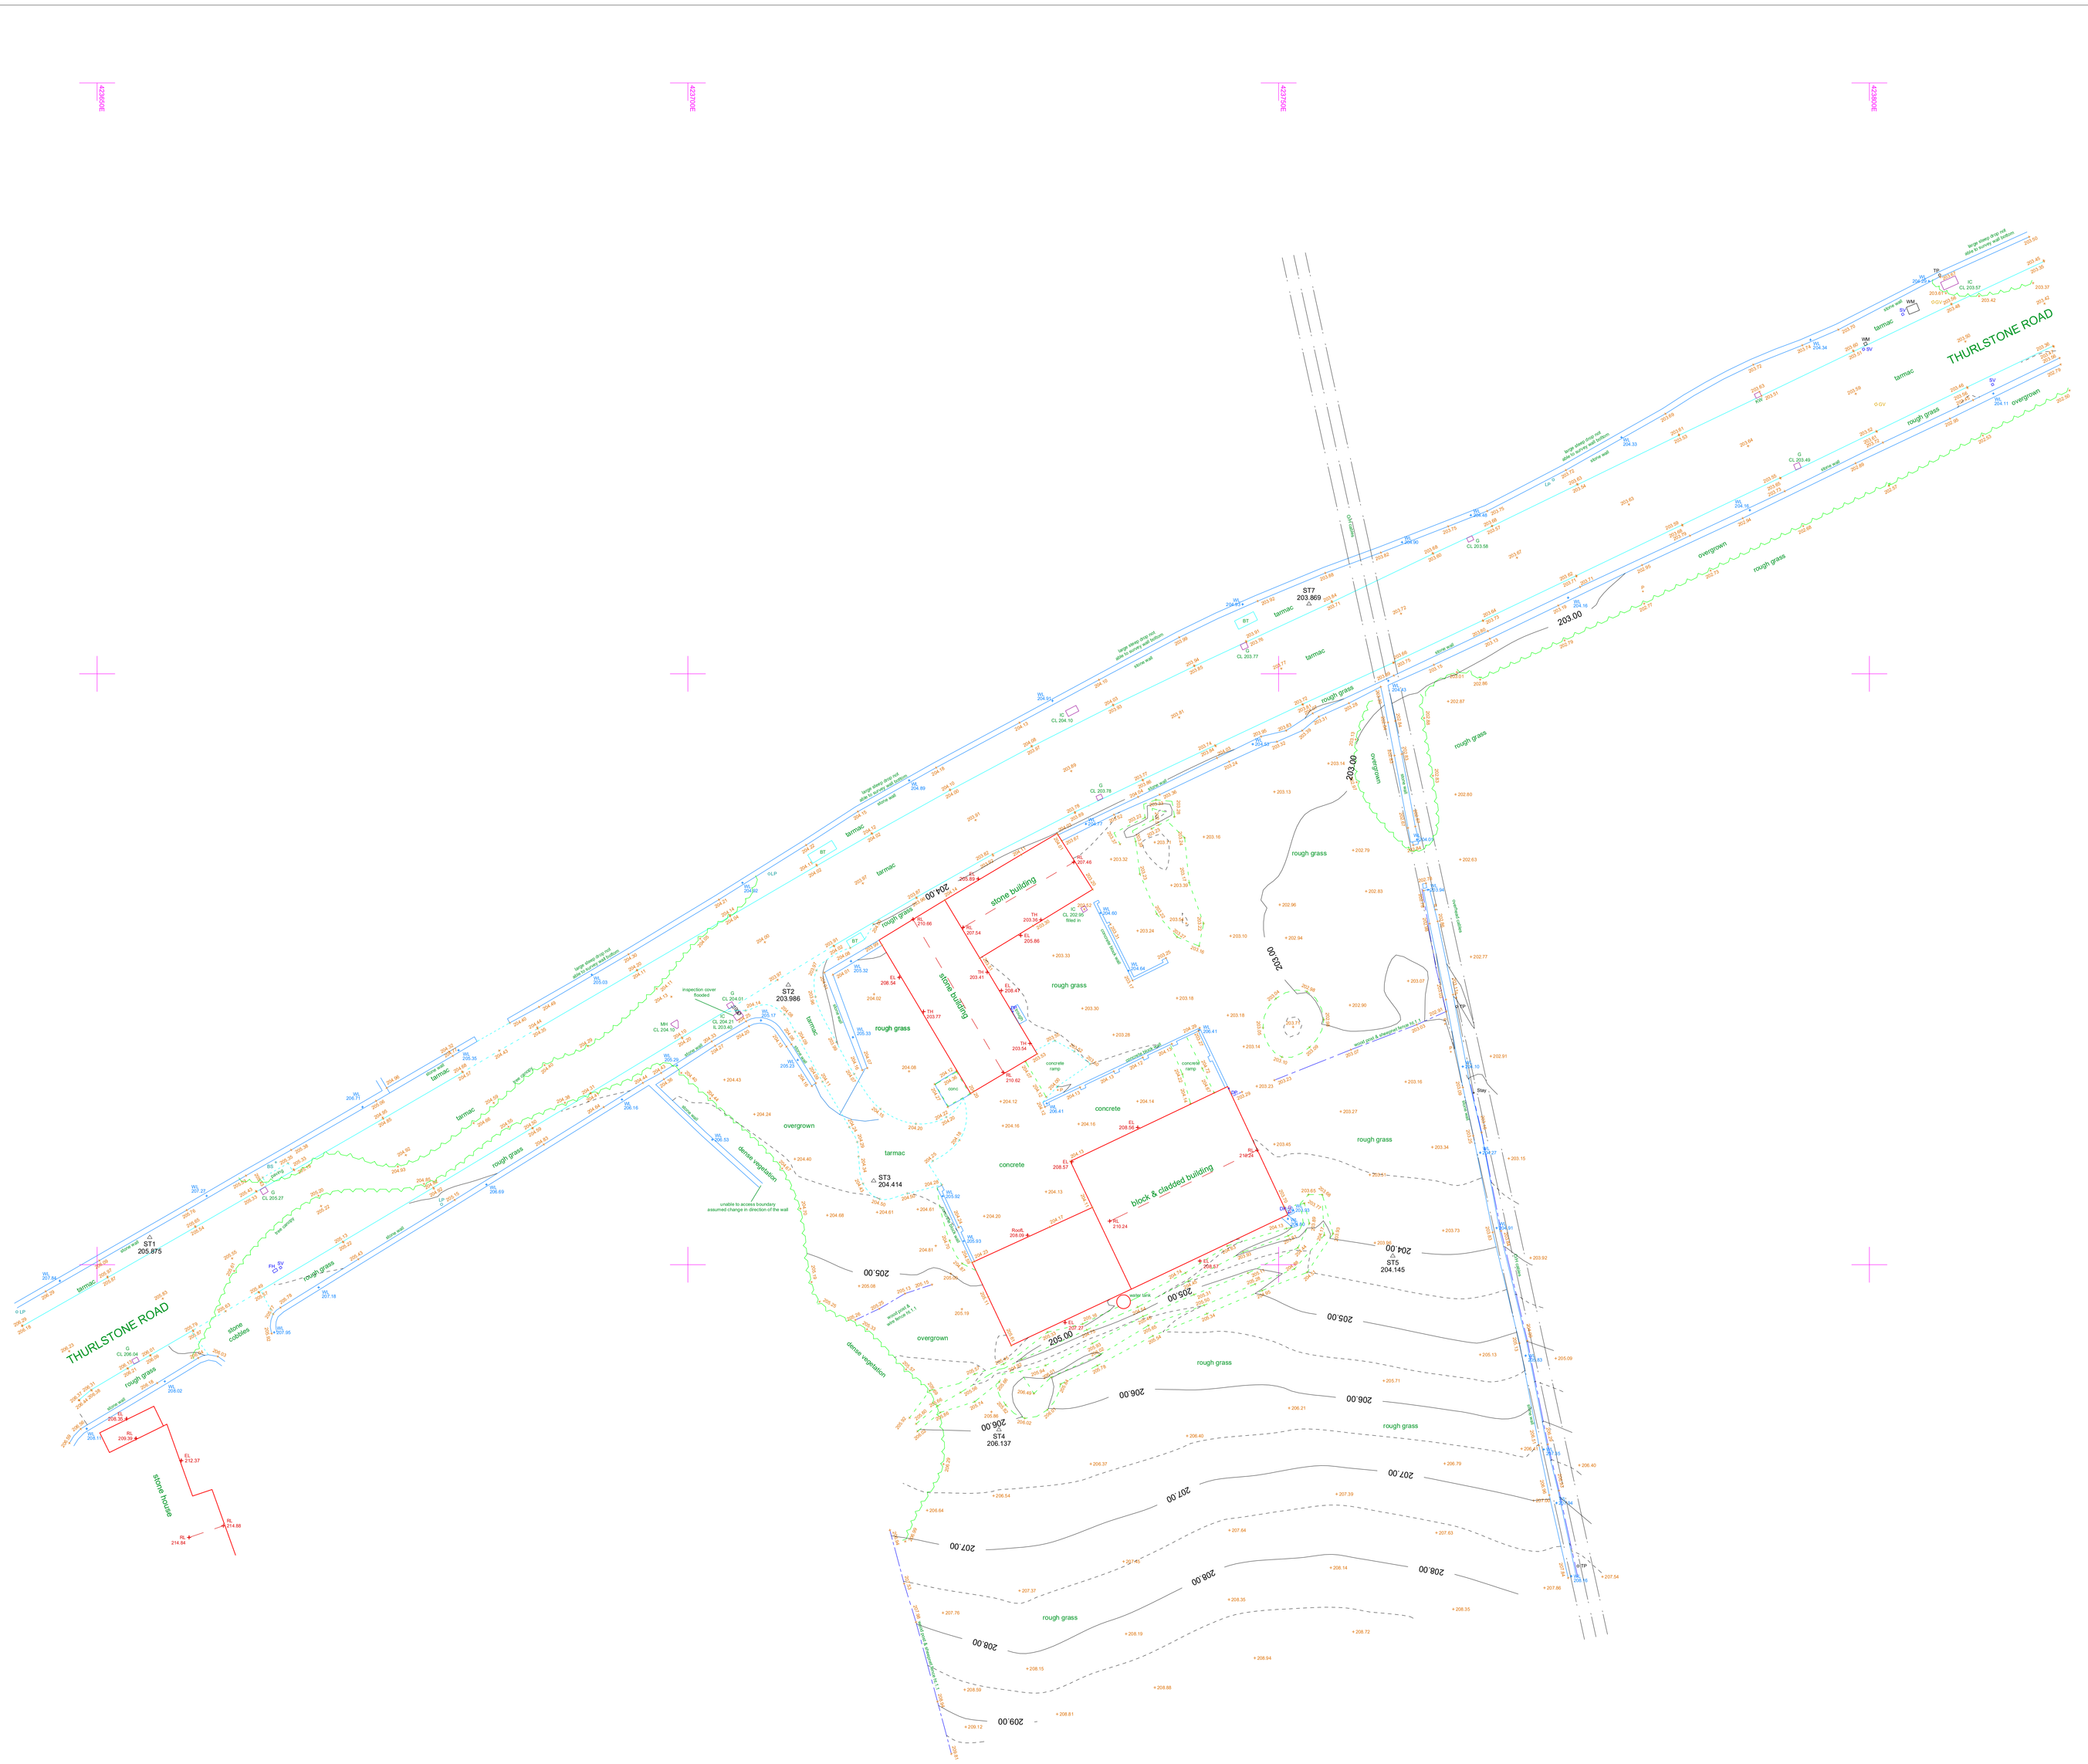

Station	Easting	Northing	Level
ST1	423654.450	403502.308	205.875
ST2	423708.495	403523.675	203.986
ST3	423715.724	403507.094	204.414
ST4	423726.328	403486.031	206.137
ST5	423759.662	403500.738	204.145
ST7	423752.569	403555.908	203.869

ABBREVIATIONS

AR	ASSUMED ROUTE	NT	NO TRACE
AV	AIR VALVE	P	POST / POLE
B	BOLLARD	RL	RIDGE LEVEL
BH	BOREHOLE	RE	RODDING EYE
BT	BRITISH TELECOM CHAMBER	RS	ROAD SIGN
CATV	CABLE T.V.	RWP	RAINWATER PIPE
CP	CABLE PIT	S	SAND
CL	COVER LEVEL	SC	STOP COCK
CR	CABLE RISER	SD	TREE STEM DIAMETER
CS	TREE CROWN SPREAD	SL	SOFFIT LEVEL
DP	DOWN PIPE	SP	SIGN POST
EL	EAVES LEVEL	ST	STOP TAP
EP	ELECTRICITY POLE	SV	STOP VALVE
ER	EARTH ROD	SVP	SOIL VENT PIPE
FH	FIRE HYDRANT	TC	TRAFFIC CONTROL
FL	FENCE LEVEL or FENCE LEVEL	TB	TELEPHONE CALL BOX
FRL	FLAT ROOF LEVEL	TPR	TAKEN FROM RECORDS
G	GULLY	TH	THRESHOLD LEVEL
GPR	TRACED BY G.P.R.	TL	TRAFFIC LIGHTS
GV	GAS VALVE	TP	TELEGRAPH POLE
IC	INSPECTION CHAMBER	UTOA	UNABLE TO GAIN ACCESS
IL	INVERT LEVEL	UTL	UNABLE TO LOCATE
IS	INSPECTION SHAFT	UTP	UNABLE TO PASS
KW	KERB WIDE	UTS	UNABLE TO SURVEY
LB	LITTER BIN or LETTER BOX	UTT	UNABLE TO TRACE
LP	LAMP POST	WL	WATER LEVEL or WALL LEVEL
MH	MANHOLE	VP	VENT PIPE
MI	MISCELLANEOUS	WM	WATER METER
NL	NOT LOCATED	WO	WASH OUT VALVE
		WP	WASTE PIPE

b	BEAM HEIGHT
c	CILL HEIGHT
ch	CEILING HEIGHT
d	DOOR HEIGHT
fch	FALSE CEILING HEIGHT
+10.26	FLOOR LEVEL
+[10.26]	BEAM/OVERHEAD LEVEL
h	HEAD HEIGHT
p	PURLIN HEIGHT
r	RIDGE BOARD HEIGHT
sp	SPRING POINT
	STEPS / STAIRS UP

All services to be field verified.

This drawing and the information contained within has been issued in confidence and remains the Copyright of CT Surveys Ltd.

Disclosure of this information to Third Parties and unauthorised copying or replication of data is forbidden without gaining approval from CT Surveys Ltd.

CT SURVEYS IS A MEMBER OF:

THE SURVEY ASSOCIATION

constructionline

SURVEY NOTES:

The survey is fitted to OSGB36 National Grid and Level Datum using RTK GPS, with OSGM15 Model Transformation and has been drawn at a scale factor of 1.000

Due to the scale factor any setting out or design works should strictly use the control co-ordinates as shown on the drawing.

If manhole invert levels / basic drainage information is shown on this drawing, this will have been obtained from third party sources.

If any drainage are information critical to design we advise that a full utility survey is carried out to verify any drainage information shown on this drawing.

SURVEY REVISIONS

PREVIOUS DWG NO:	-
REVISION NO:	-
ORIGINAL SURVEY DATE:	-

REVISION NOTES:

LAYOUT VIEWS

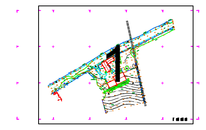

CT SURVEYS
TOPO · SCAN · UAV · BIM

UNIT 5
KILLINGBECK COURT
LEEDS
LS14 6FD

TEL : 0113 44 00 495

EMAIL : MAIL@CT-SURVEYS.COM
WEBSITE : WWW.CT-SURVEYS.COM

© COPYRIGHT CT SURVEYS LTD. REPRODUCTION OF THIS INFORMATION IS PROHIBITED WITHOUT WRITTEN AUTHORITY FROM CT SURVEYS LTD.

CLIENT:

Cadvis3d

PROJECT TITLE:

Land at Thurlstone Road,
S36 9QQ

DRAWING NUMBER:

6172EW/1

SCALE:	1:200 @ A0	SURVEY DATE:	September 2024
LEVEL DATUM:	OSGB by GPS	GRID DATUM:	OSGB fixed at ST2
BENCH MARK USED:	Nail at ST2 surveyed by GPS	BM VALUE:	203.986m
		SHEET NUMBER:	1 of 3