



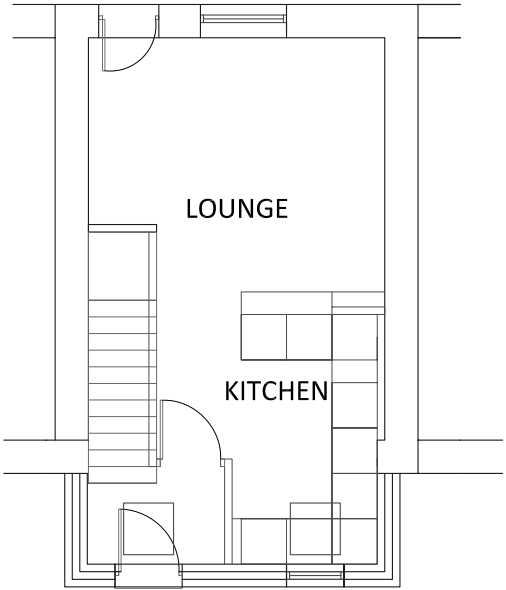

PROPOSED GROUND FLOOR PLAN

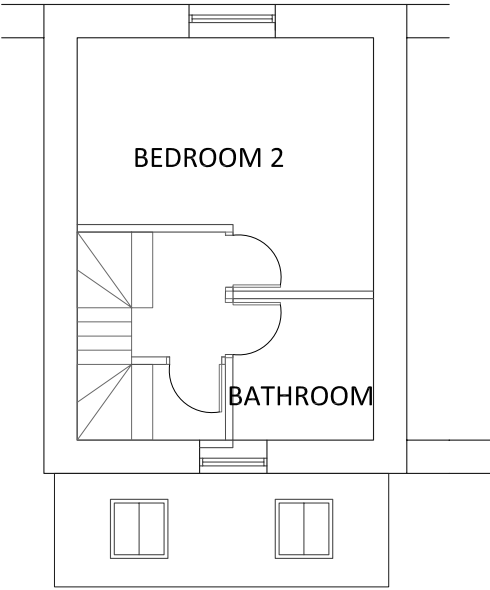


PROPOSED FIRST FLOOR PLAN




PROPOSED SECOND FLOOR PLAN


MATERIALS
NATURAL COURSED STONE TO MATCH EXISTING
NATURAL SLATE TO MATCH EXISTING
CONSERVATION VELUX'S
UPVC DOORS AND WINDOWS TO MATCH
EXISTING

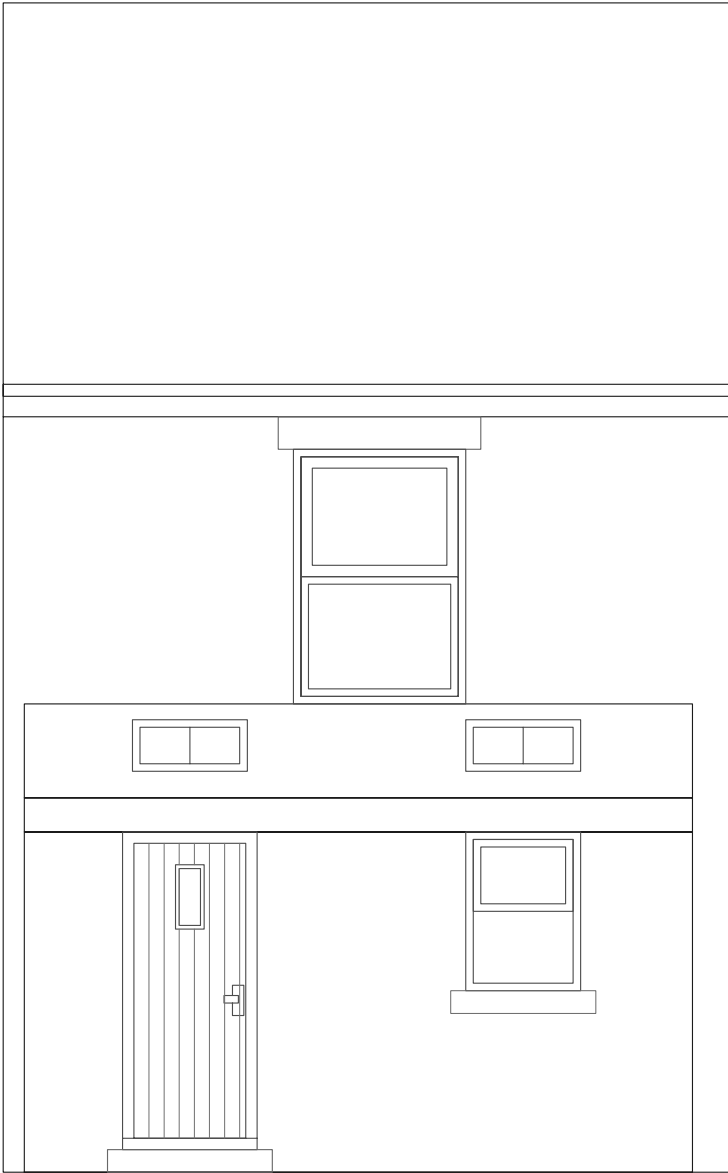


PROPOSED REAR ELEVATION TO COURTYARD

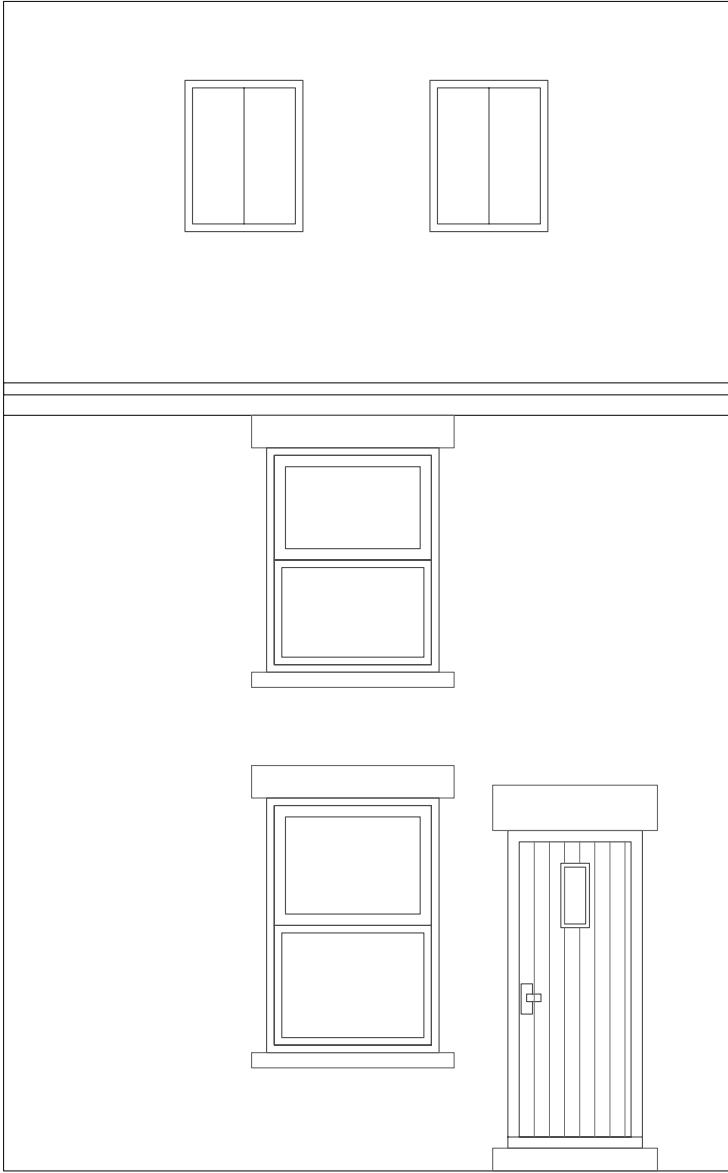

PROPOSED FRONT ELEVATION TO TESCO CAR
PARK

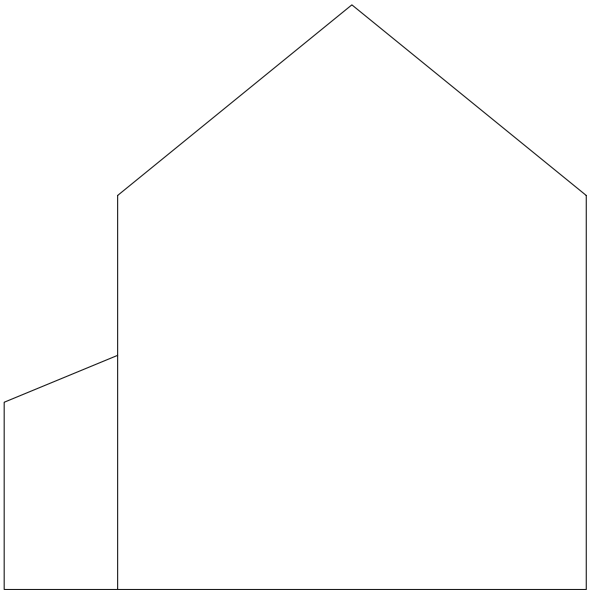

PROPOSED LH SIDE GABLE ELEVATION TO ADJOINING PROPERTIES

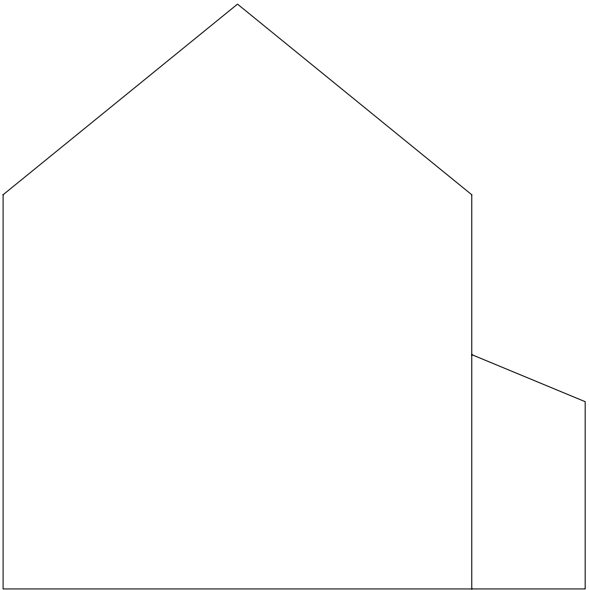

PROPOSED RH SIDE GABLE ELEVATION TO ADJOINING PROPERTIES

SITE

2 REGENT GARDENS, PENISTONE. S36 6DS

DRAWING TITLE
PROPOSED FLOOR PLANS AND ELEVATIONS

DRAWING NO.
47/03

SCALE
1:50 / 1:100 @A3

DATE
27/12/2021

REVISION
A - AMENDED TO SHOW BOTH BLANK GABLES

CLIENT

MISS C HELLEWELL