


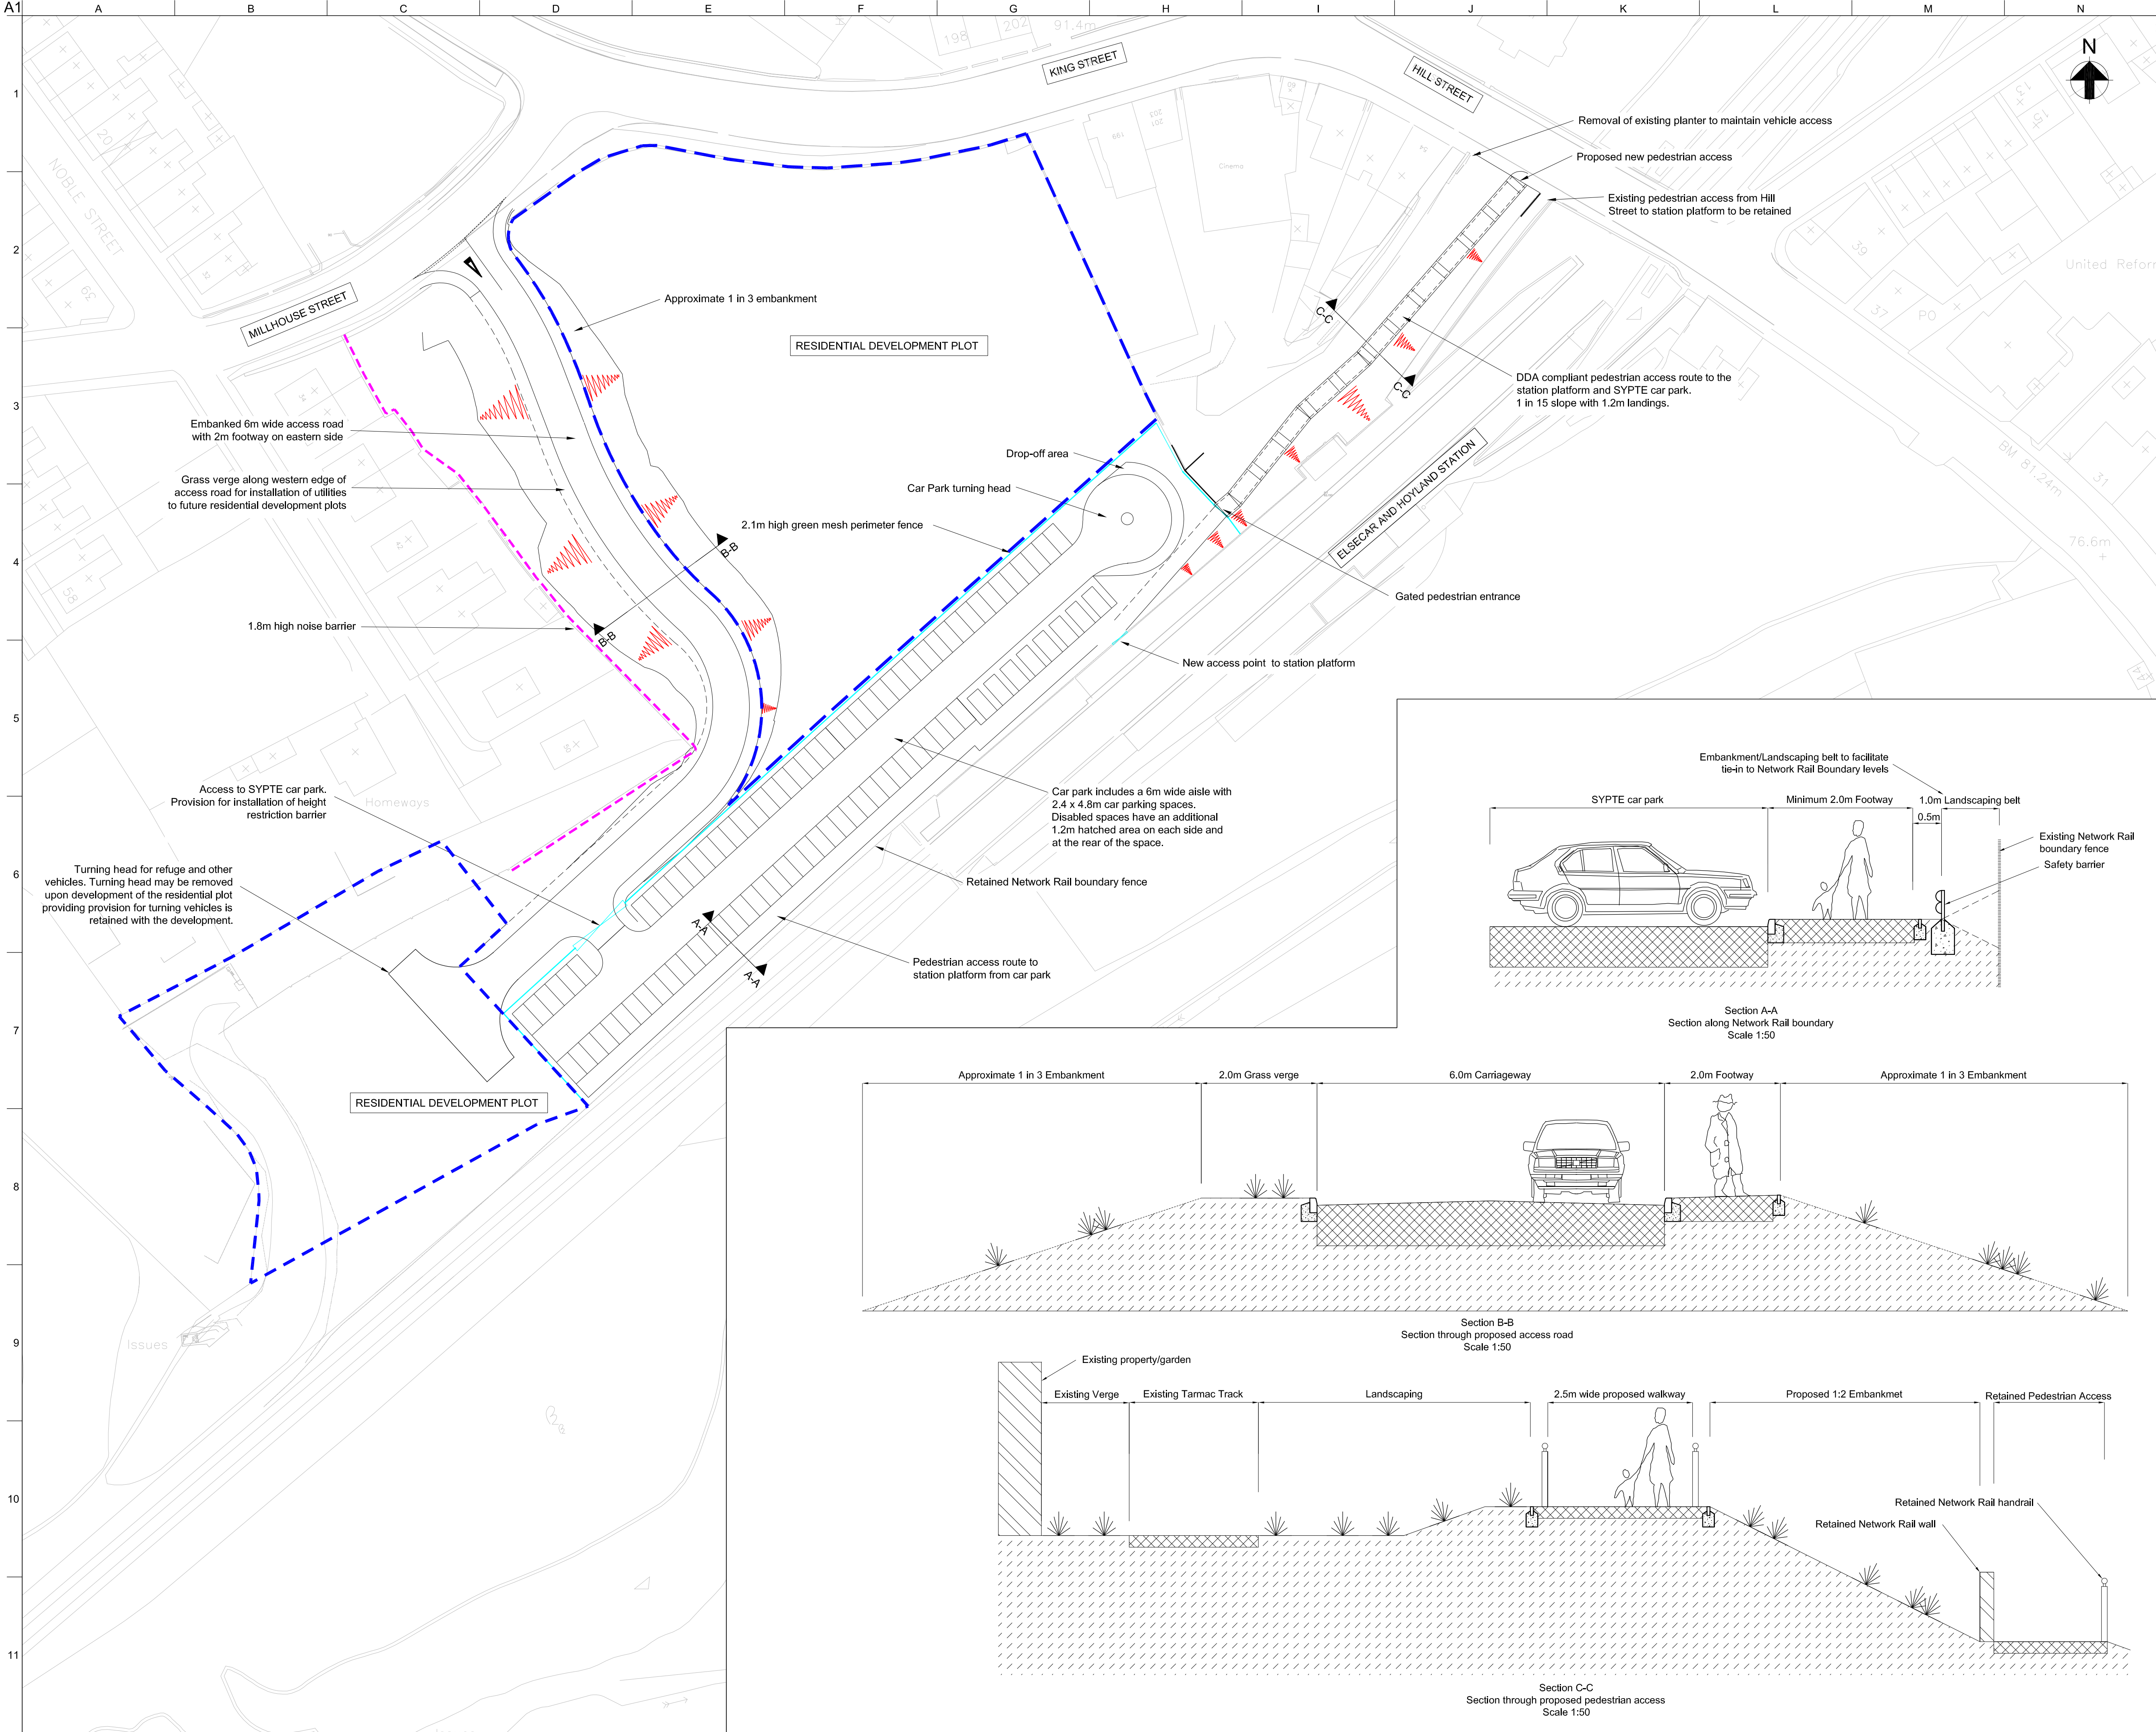

- Notes
1. Approximate site grid reference: 437973, 400384
 2. The SYPTE car park has 82 car parking spaces and 8 disabled spaces. (Total provision 90 spaces)
- Key
- Ordnance Survey Base/Topographical Survey
 - General Arrangement and key boundary interfaces
 - Residential development plots
 - Proposed 2.1m high green mesh fence
 - Proposed gate/access point
 - Proposed embankment
 - Noise Barrier

P2	19/08/10	MFS	CW	PI
SECTION C-C AND TURNING HEAD ADDED				
P1	02/07/10	MFS	CW	PI
Planning Submission				
P0	30/06/10	MFS	CW	PI
Draft Planning Submission				
Issue	Date	By	Chkd	Appd

ARUP

Rose Wharf 78 East Street
Leeds LS9 8EE
Tel +44 (0)113 242 8498 Fax +44 (0)113 242 8573
www.arup.com

Client

Barnsley MBC

Job Title

Elsecar Rail Station

Drawing Title

General Arrangement

Scale at A1 1:500

Drawing Status

ISSUED FOR PLANNING

Job No	Drawing No	Issue
213305	EL-PL-001	P2