


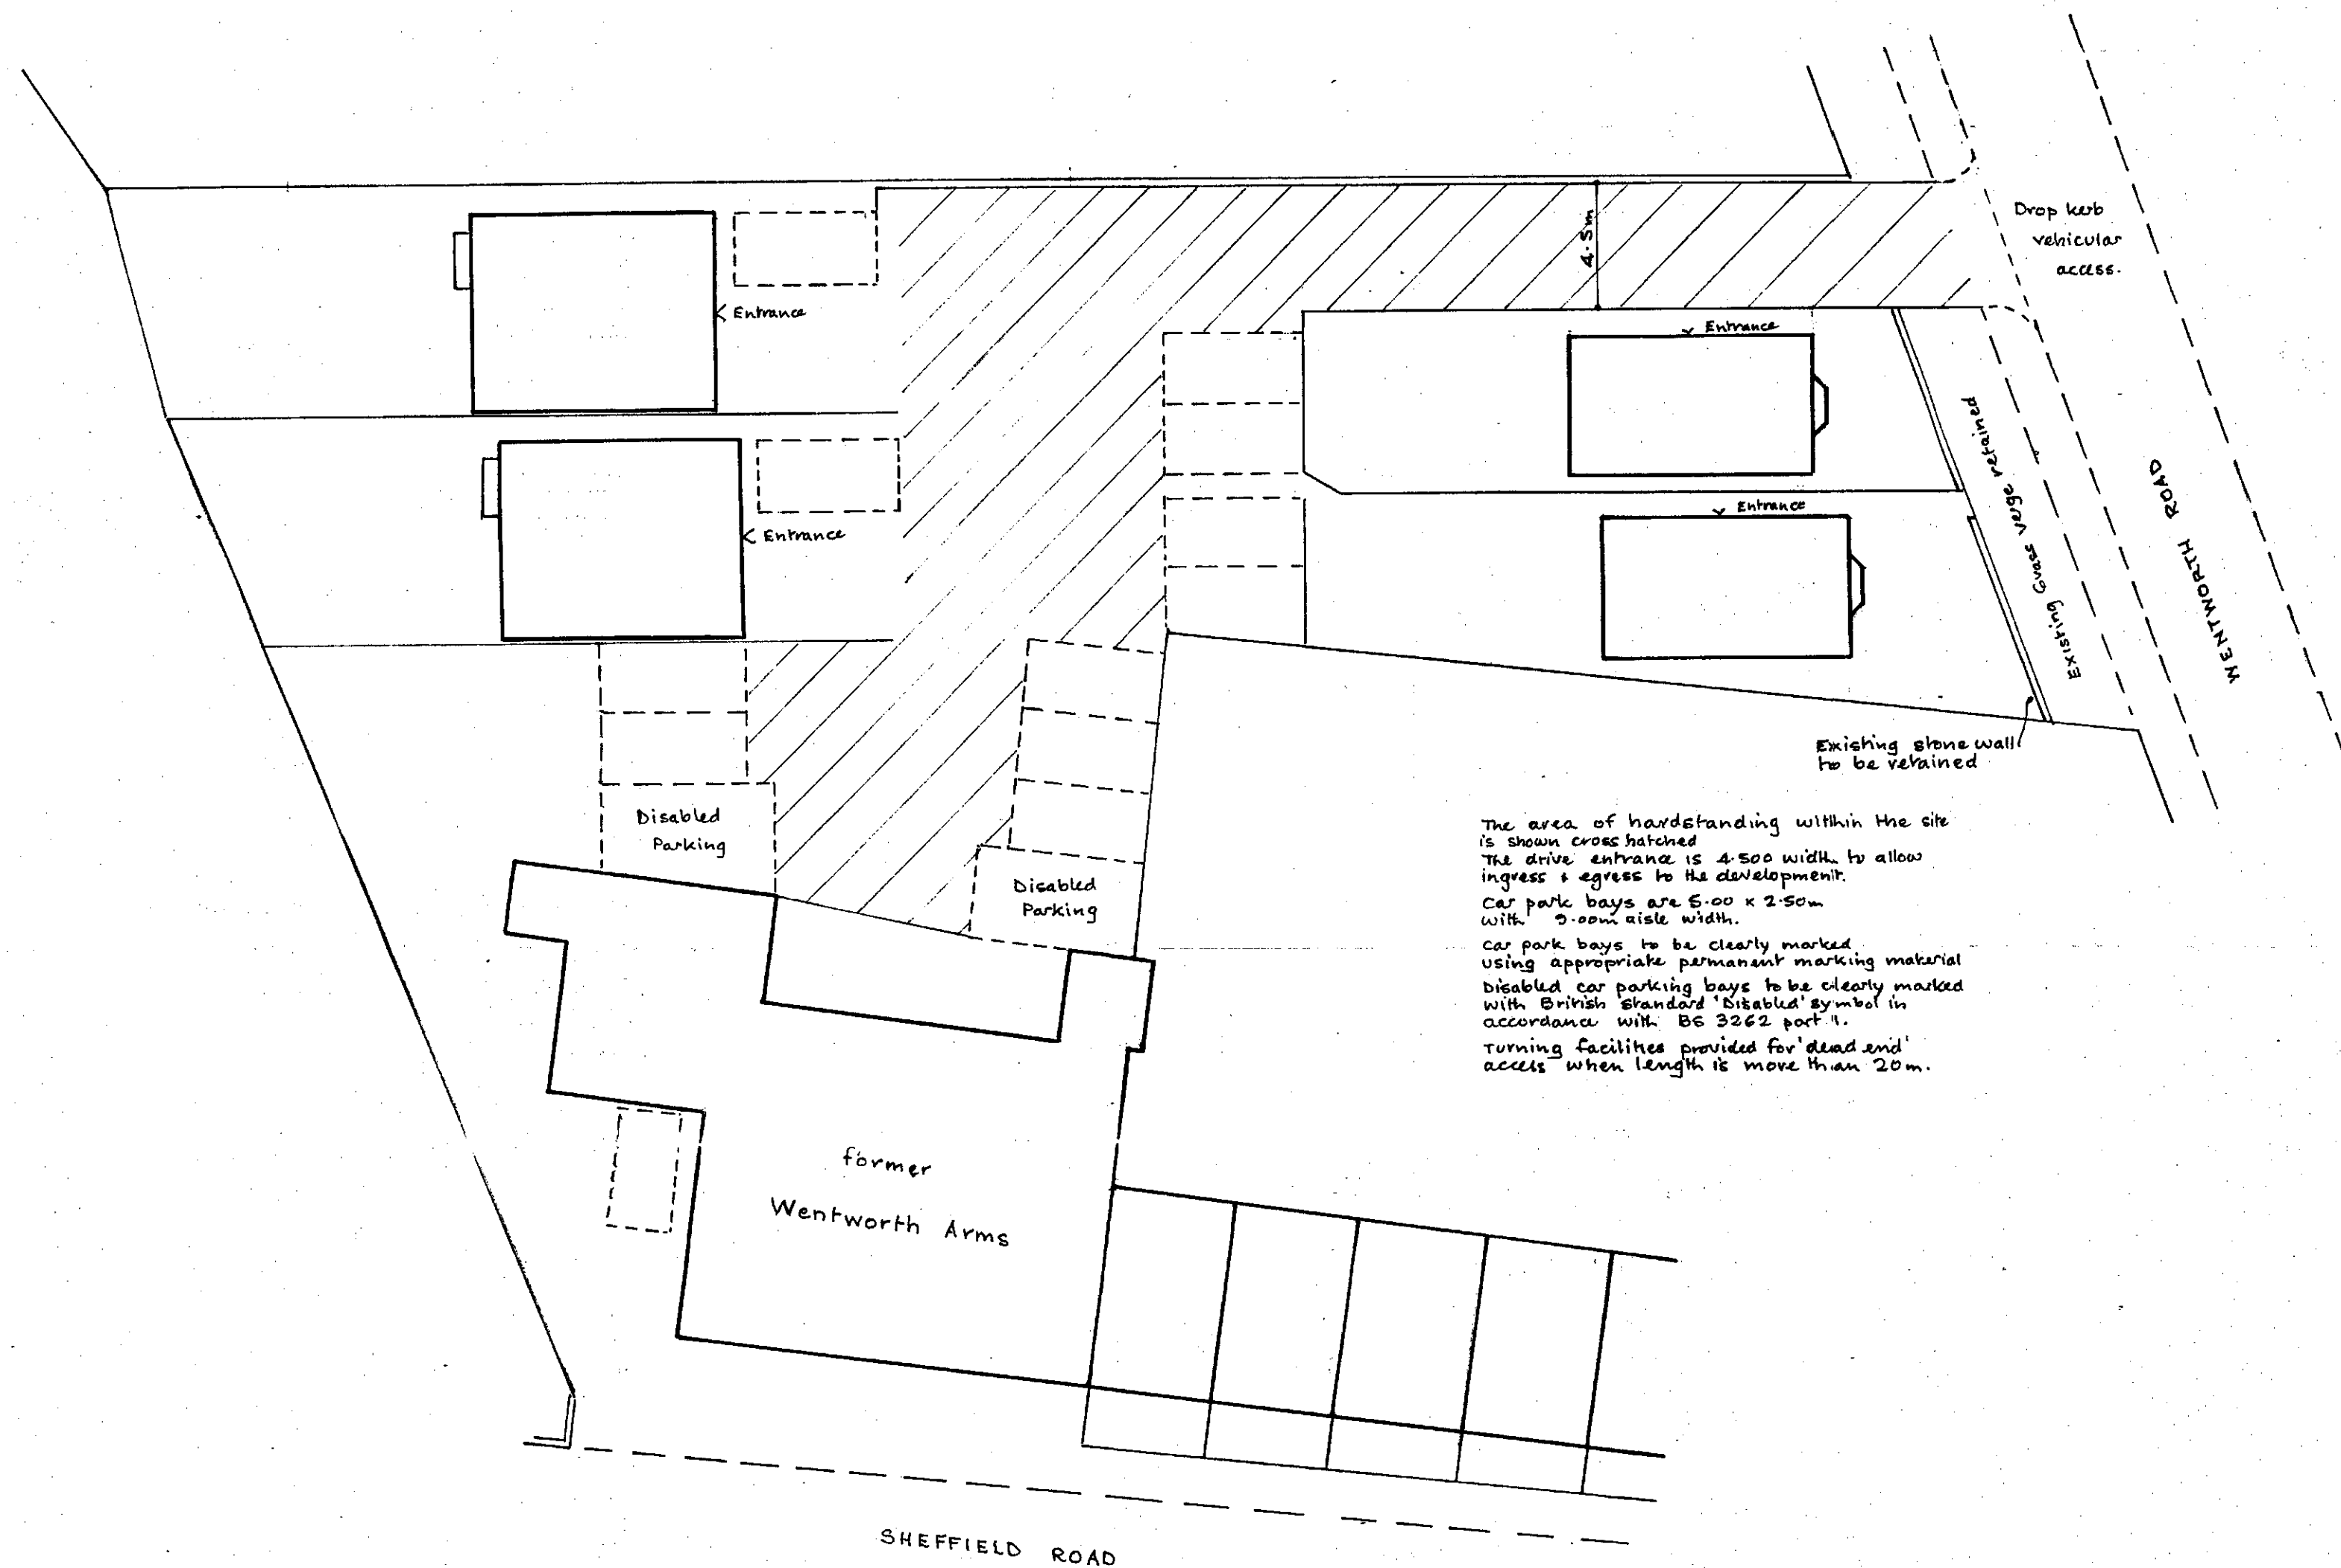

CONVERSION OF FORMER WENTWORTH ARMS TO SEVEN RESIDENTIAL UNITS & ERECTION OF FOUR DETACHED HOUSES.

SITE LAYOUT PLAN - SCALE:- 1 TO 200.

