


SIGNS A & B scale 1:20

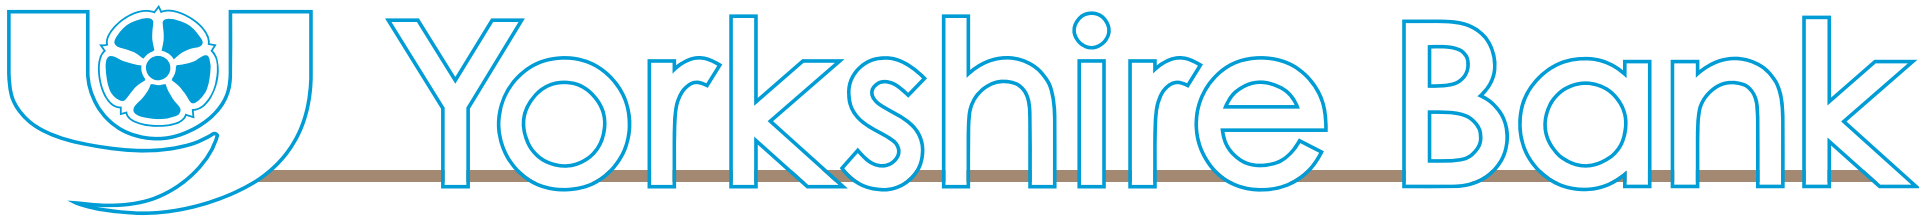

SIGN C & D scale 1:20



OVERVIEW



SIGNS E, F & G scale 1:20



DATE	23 Feb 2015	SCALE	AS SHOWN @ A3
SALES CONT.	SD	DRAWN BY	GC
JOB NO.	51848	DWG NO.	YB / 007 / 2015 B

SIGNS A & B

DIMENSIONS

450mm CAP HEIGHT

DESCRIPTION

2 No Sets of individual built up letters with returns
finished PMS 639 bright blue.
Internally illuminated by means of LED lighting.
Fixed on a single runner bar finished to match stonework.

SIGNS C & D

DIMENSIONS

553mm x 750mm

DESCRIPTION

2 No Internally illuminated, double sided,
projecting sign. Aluminium fabricated sign panels
finished blue to match PMS 639 semi gloss with
illuminated opal acrylic partial perimeter.
Y logo to be 10mm pushed through opal acrylic
with blue vinyl detail to rose logo. Internally
illuminated by means of white LED lighting.

SIGNS E, F & G

DIMENSIONS

917mm x 1272mm approx


DESCRIPTION

Internally illuminated ATM surround manufactured from
10mm clear acrylic back (polished returns) back sprayed
to match PMS 639 blue complete with 10mm clear acrylic
face (polished returns) back sprayed dark grey with 34mm
inset blue returns complete with inlaid Yorkshire Bank
lozenge to PMS 639 with stencil cut Yorkshire Bank text
& rose, backed up with 3mm opal acrylic stood off 3mm


REVISION B 08-04-15 GC
SIGNS E, F & G - Size altered

REVISION A 02-04-15 CW
SIGNS A & B - Top runner bar deleted.
SIGNS E, F & G - 'Free cash withdrawals' changed to 'Yorkshire Bank'.

PROPOSED SIGNAGE

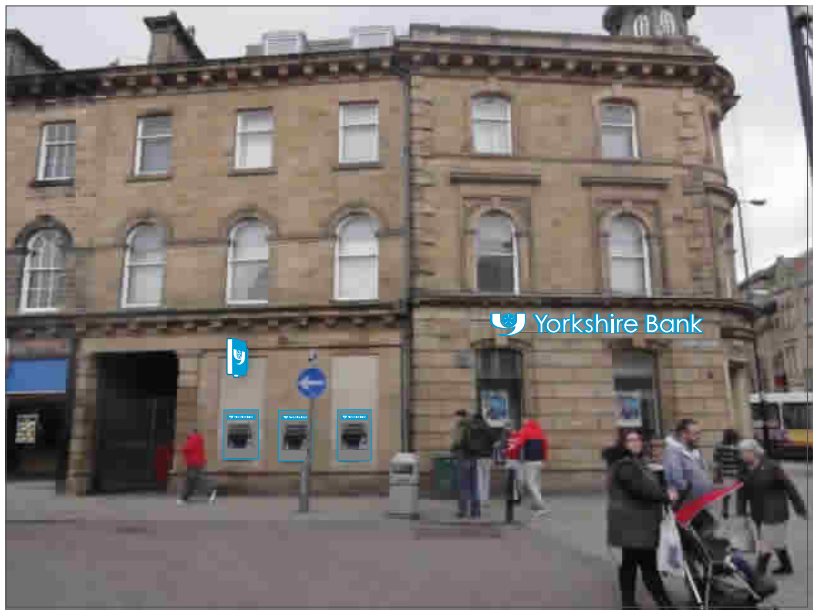

PROPOSED SIGNAGE

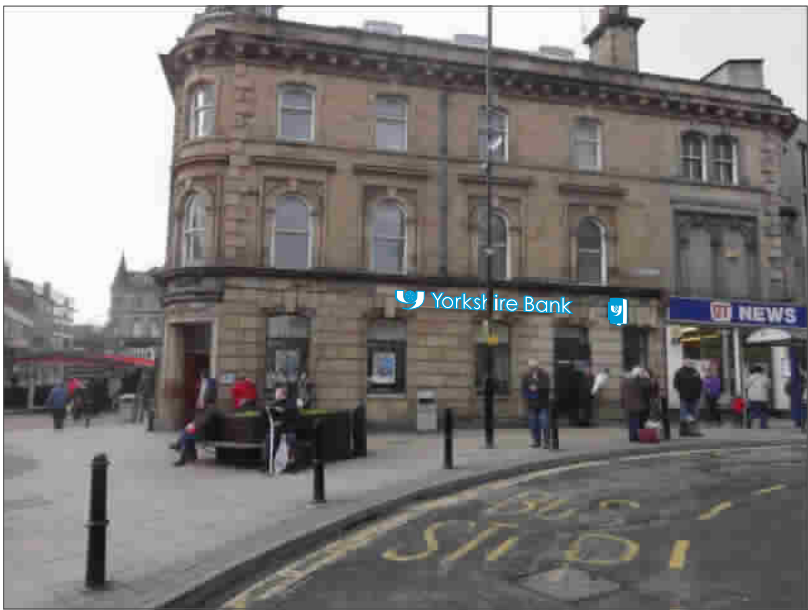

EXISTING SIGNAGE

