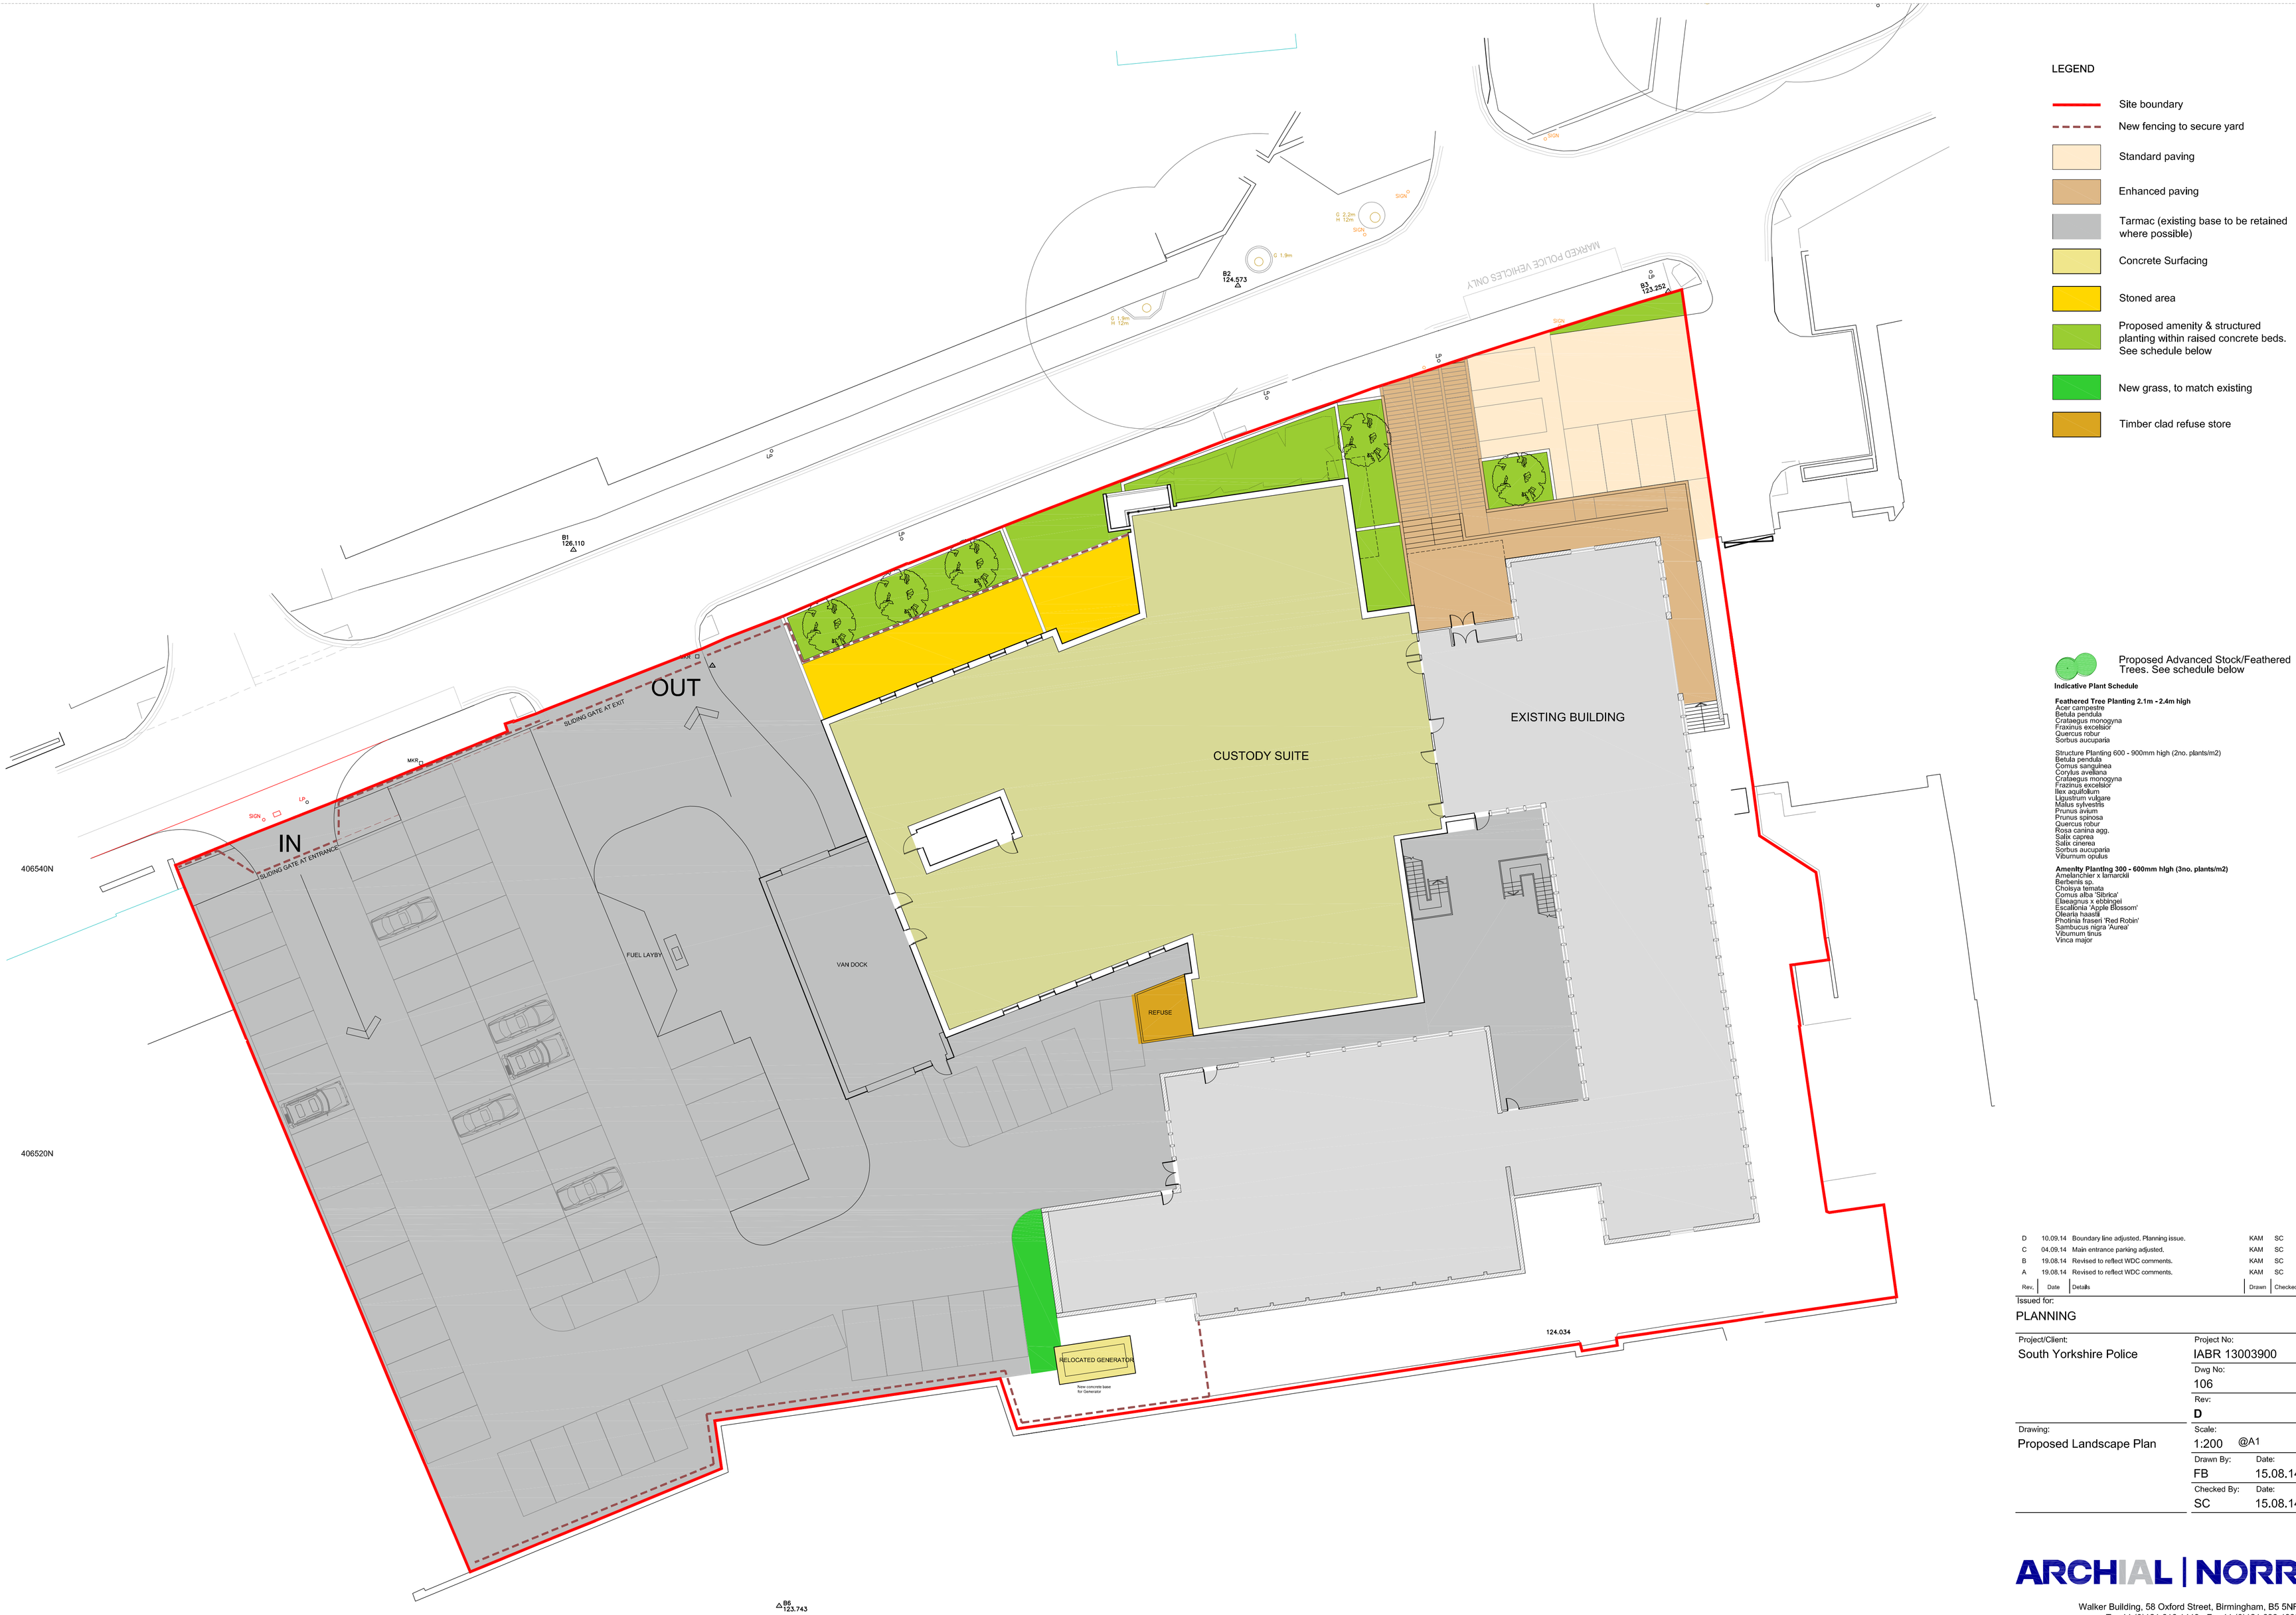

LEGEND

- Site boundary
- New fencing to secure yard
- Standard paving
- Enhanced paving
- Tarmac (existing base to be retained where possible)
- Concrete Surfacing
- Stoned area
- Proposed amenity & structured planting within raised concrete beds. See schedule below
- New grass, to match existing
- Timber clad refuse store
- Proposed Advanced Stock/Feathered Trees. See schedule below

Indicative Plant Schedule

Feathered Tree Planting 2.1m - 2.4m high
Acer campestre
Betula pendula
Crataegus monogyna
Fraxinus excelsior
Quercus robur
Sorbus aucuparia

Structure Planting 600 - 900mm high (2no. plants/m2)
Betula pendula
Cornus sanguinea
Corylus avellana
Crataegus monogyna
Fraxinus excelsior
Ilex aquifolium
Ligustrum vulgare
Malus sylvestris
Prunus avium
Prunus spinosa
Quercus robur
Rosa canina agg.
Salix caprea
Salix cinerea
Sorbus aucuparia
Viburnum opulus

Amenity Planting 300 - 600mm high (3no. plants/m2)
Amelanchier x lamarckii
Berberis sp.
Choisya ternata
Cornus alba 'Sibrica'
Elaeagnus x ebbingei
Escallonia 'Apple Blossom'
Olearia haastii
Photinia fraseri 'Red Robin'
Sambucus nigra 'Aurea'
Viburnum tinus
Vinca major

Rev.	Date	Details	Drawn	Checked
D	10.09.14	Boundary line adjusted. Planning issue.	KAM	SC
C	04.09.14	Main entrance parking adjusted.	KAM	SC
B	19.08.14	Revised to reflect WDC comments.	KAM	SC
A	19.08.14	Revised to reflect WDC comments.	KAM	SC

Issued for:
PLANNING

Project/Client: South Yorkshire Police	Project No: IABR 13003900
	Dwg No: 106
	Rev: D
Drawing: Proposed Landscape Plan	Scale: 1:200 @A1
	Drawn By: FB Date: 15.08.14
	Checked By: SC Date: 15.08.14

ARCHIAL | NORR
Walker Building, 58 Oxford Street, Birmingham, B5 5NR
T: +44 (0)121 616 1448 F: +44 (0)121 633 4832
www.archialnorr.com

Contractors must work only to figured dimensions which are to be checked onsite.
© INGENIUM ARCHIAL LIMITED. An Ingenium International Company