


Copyright of this drawing is reserved by
AXIS Architecture and issued on the
condition that it is not copied, reproduced
or disclosed to any third party either
wholly or in part without the consent in
writing of AXIS Architecture.

The contractor must verify all dimensions
on site before making shop drawings or
commencing work of any kind. No
dimensions to be scaled from this
drawing.

RESIDUAL RISK
Wherever possible unnecessary risk is
designed out of these proposals.
Where residual risk remains this is
assessed and identified on the relevant
drawings with this symbol.
Refer to the note and the relevant
measures in the Health + Safety
documentation

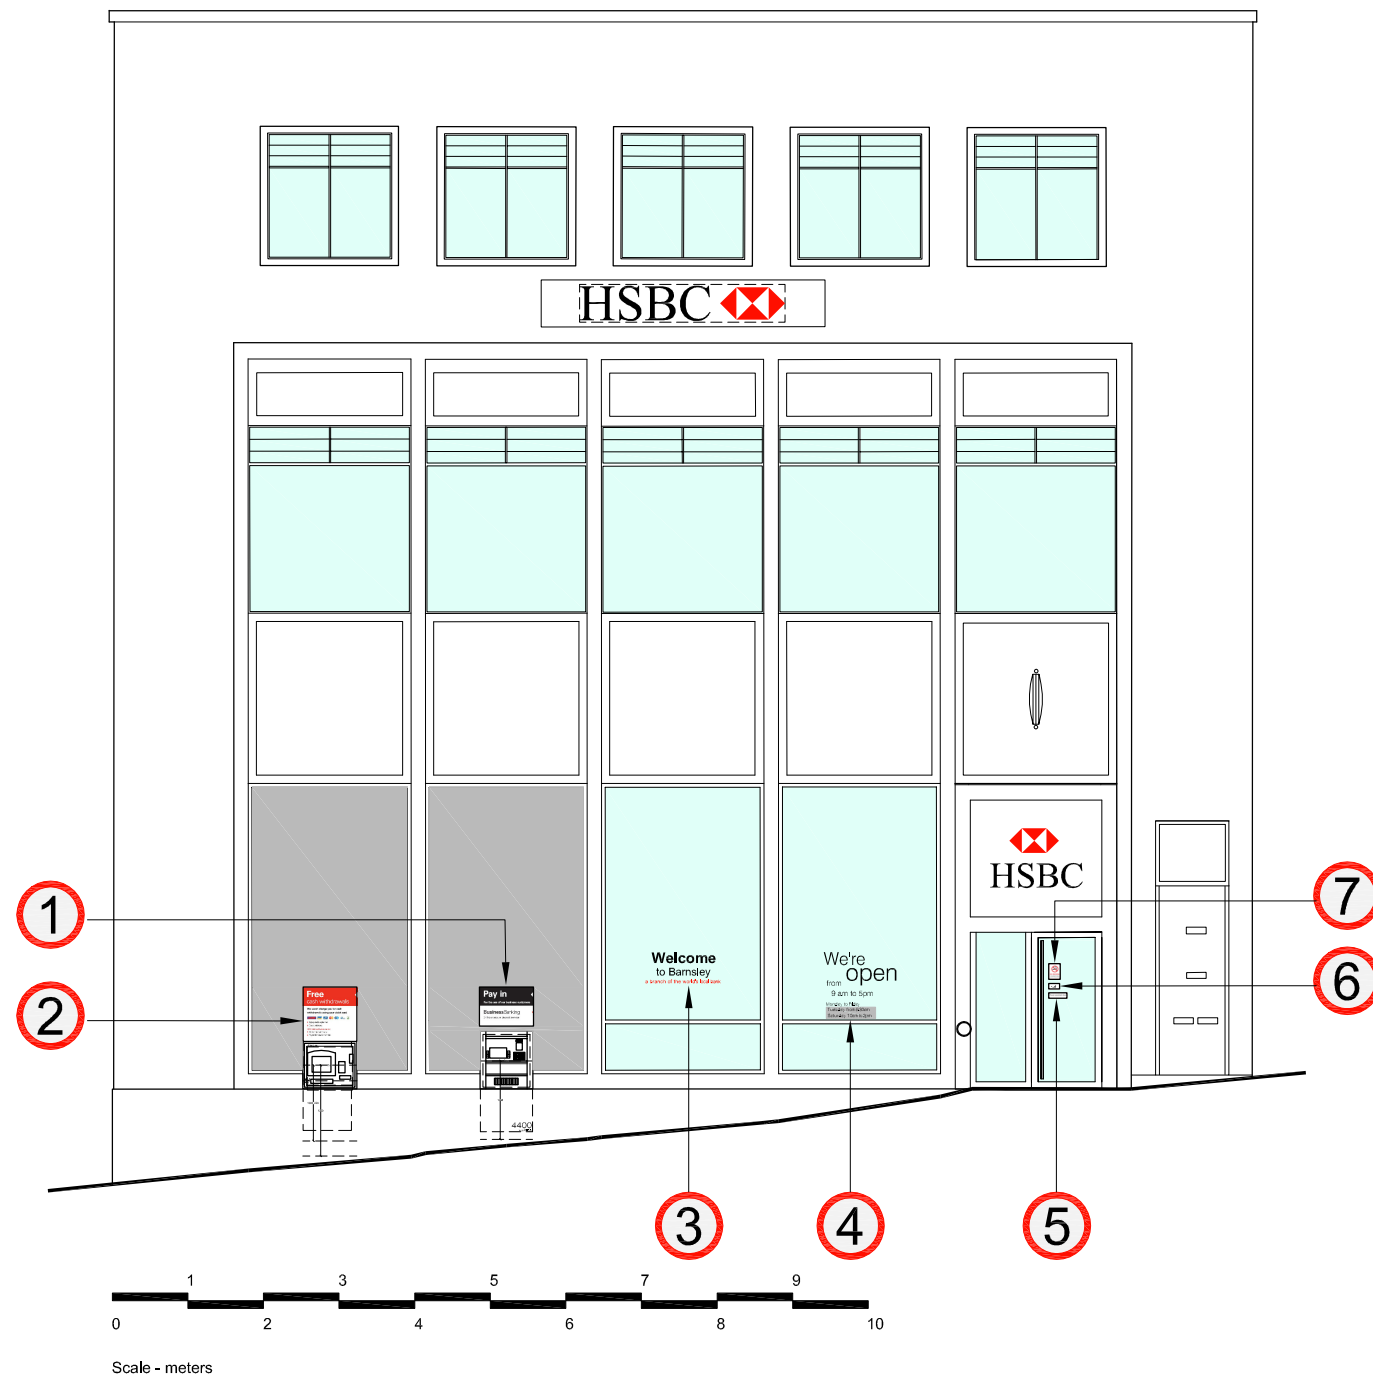

1. Installation of Business Paying In machine reciprocity panel

Digital reverse print vinyl backed off with whiteout film.
520mm high x 715mm wide.

2. Installation of ATM reciprocity panel

Digital reverse print vinyl backed off with whiteout film.
720mm high x 715mm wide.

3. Installation of 1no. branch welcome message

Internally applied reverse digitally printed fret cut white.
(shown as black on drawing) and red vinyl.

4. Installation of 1no. opening hours message

Internally applied reverse digitally printed fret cut white.
(shown as black on drawing).

5. Installation of 1no. 'power assisted doors' sign

Digital reverse print vinyl. These 2No vinyls are to be
sandwiched between a layer of white out film.
70mm high x 240mm wide.

6. Installation of 1no. 'push' sign

Digital reverse print vinyl, one side with appropriate door
message to reflect door swing with opposite message
applied to reverse. These 2No vinyls are to be sandwiched
between a layer of white out film.
70mm high x 140mm wide.

7. Installation of 1no. 'no smoking' sign

Digital reverse print vinyl backed off with whiteout film.
210mm high x 148.5mm wide.

Revision			
Client		HSBC	
Project		Barnsley Project GRS	
Location		5 Market Hill S. Yorks. S70 2PY Sort Code 40-09-12	
Title Proposed Elevation 1 Proposed Advertisements			
Scale		Drawn	Checked
A1 1:50	A3 1:100		
Date		Status	
27.04.2010		PLANNING	
Drawing Revision			Revision
26326_E1_PL			-



Tel 01904 562400 Fax 01904 562462
www.simpsonyork.co.uk

Working in Partnership with



TEL 0114 2400044 FAX 0114 2400056 www.axisarch.co.uk