


DRAWN SCALE

- G1 LAUREL HEIGHT 2
- G2 HOLLY HEIGHT 3
- G3 LAUREL HEIGHT 3
- T1 HORSE CHESTNUT HEIGHT 15 SPREAD 8
- T2 SYCAMORE HEIGHT 15 SPREAD 7
- T3 BEECH HEIGHT 25 SPREAD 10
- T4 CUPRESSUS HEIGHT 7 SPREAD 3
- T5 YEW HEIGHT 6 SPREAD 3
- T6 SYCAMORE HEIGHT 8 SPREAD 5
- T8 SYCAMORE HEIGHT 15 SPREAD 7

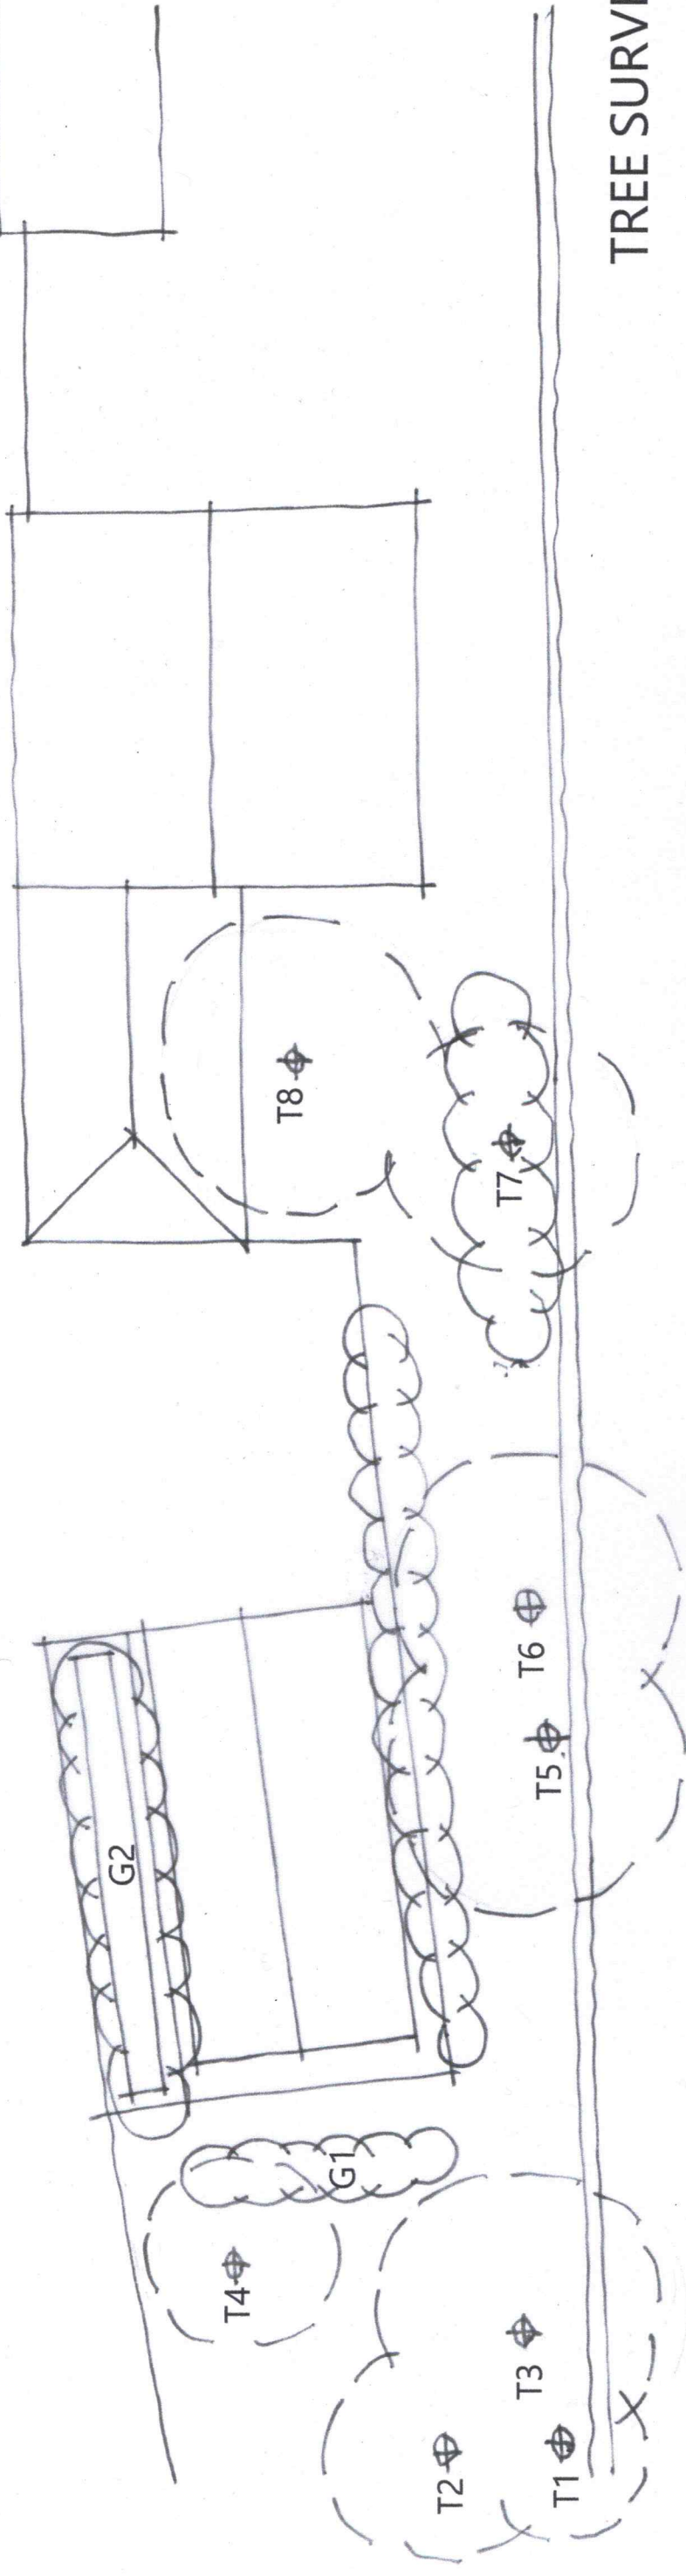

TREE SURVEY