
Station	Easting	Northing	Level
S1	1000.000	1000.000	49.129
S2	1040.623	1004.314	51.240
S3	1057.838	1006.988	51.269
S4	1040.912	1014.172	51.245
S5	1009.067	1011.139	50.194
S6	1001.884	1035.056	50.638
S7	1047.258	1026.470	52.419

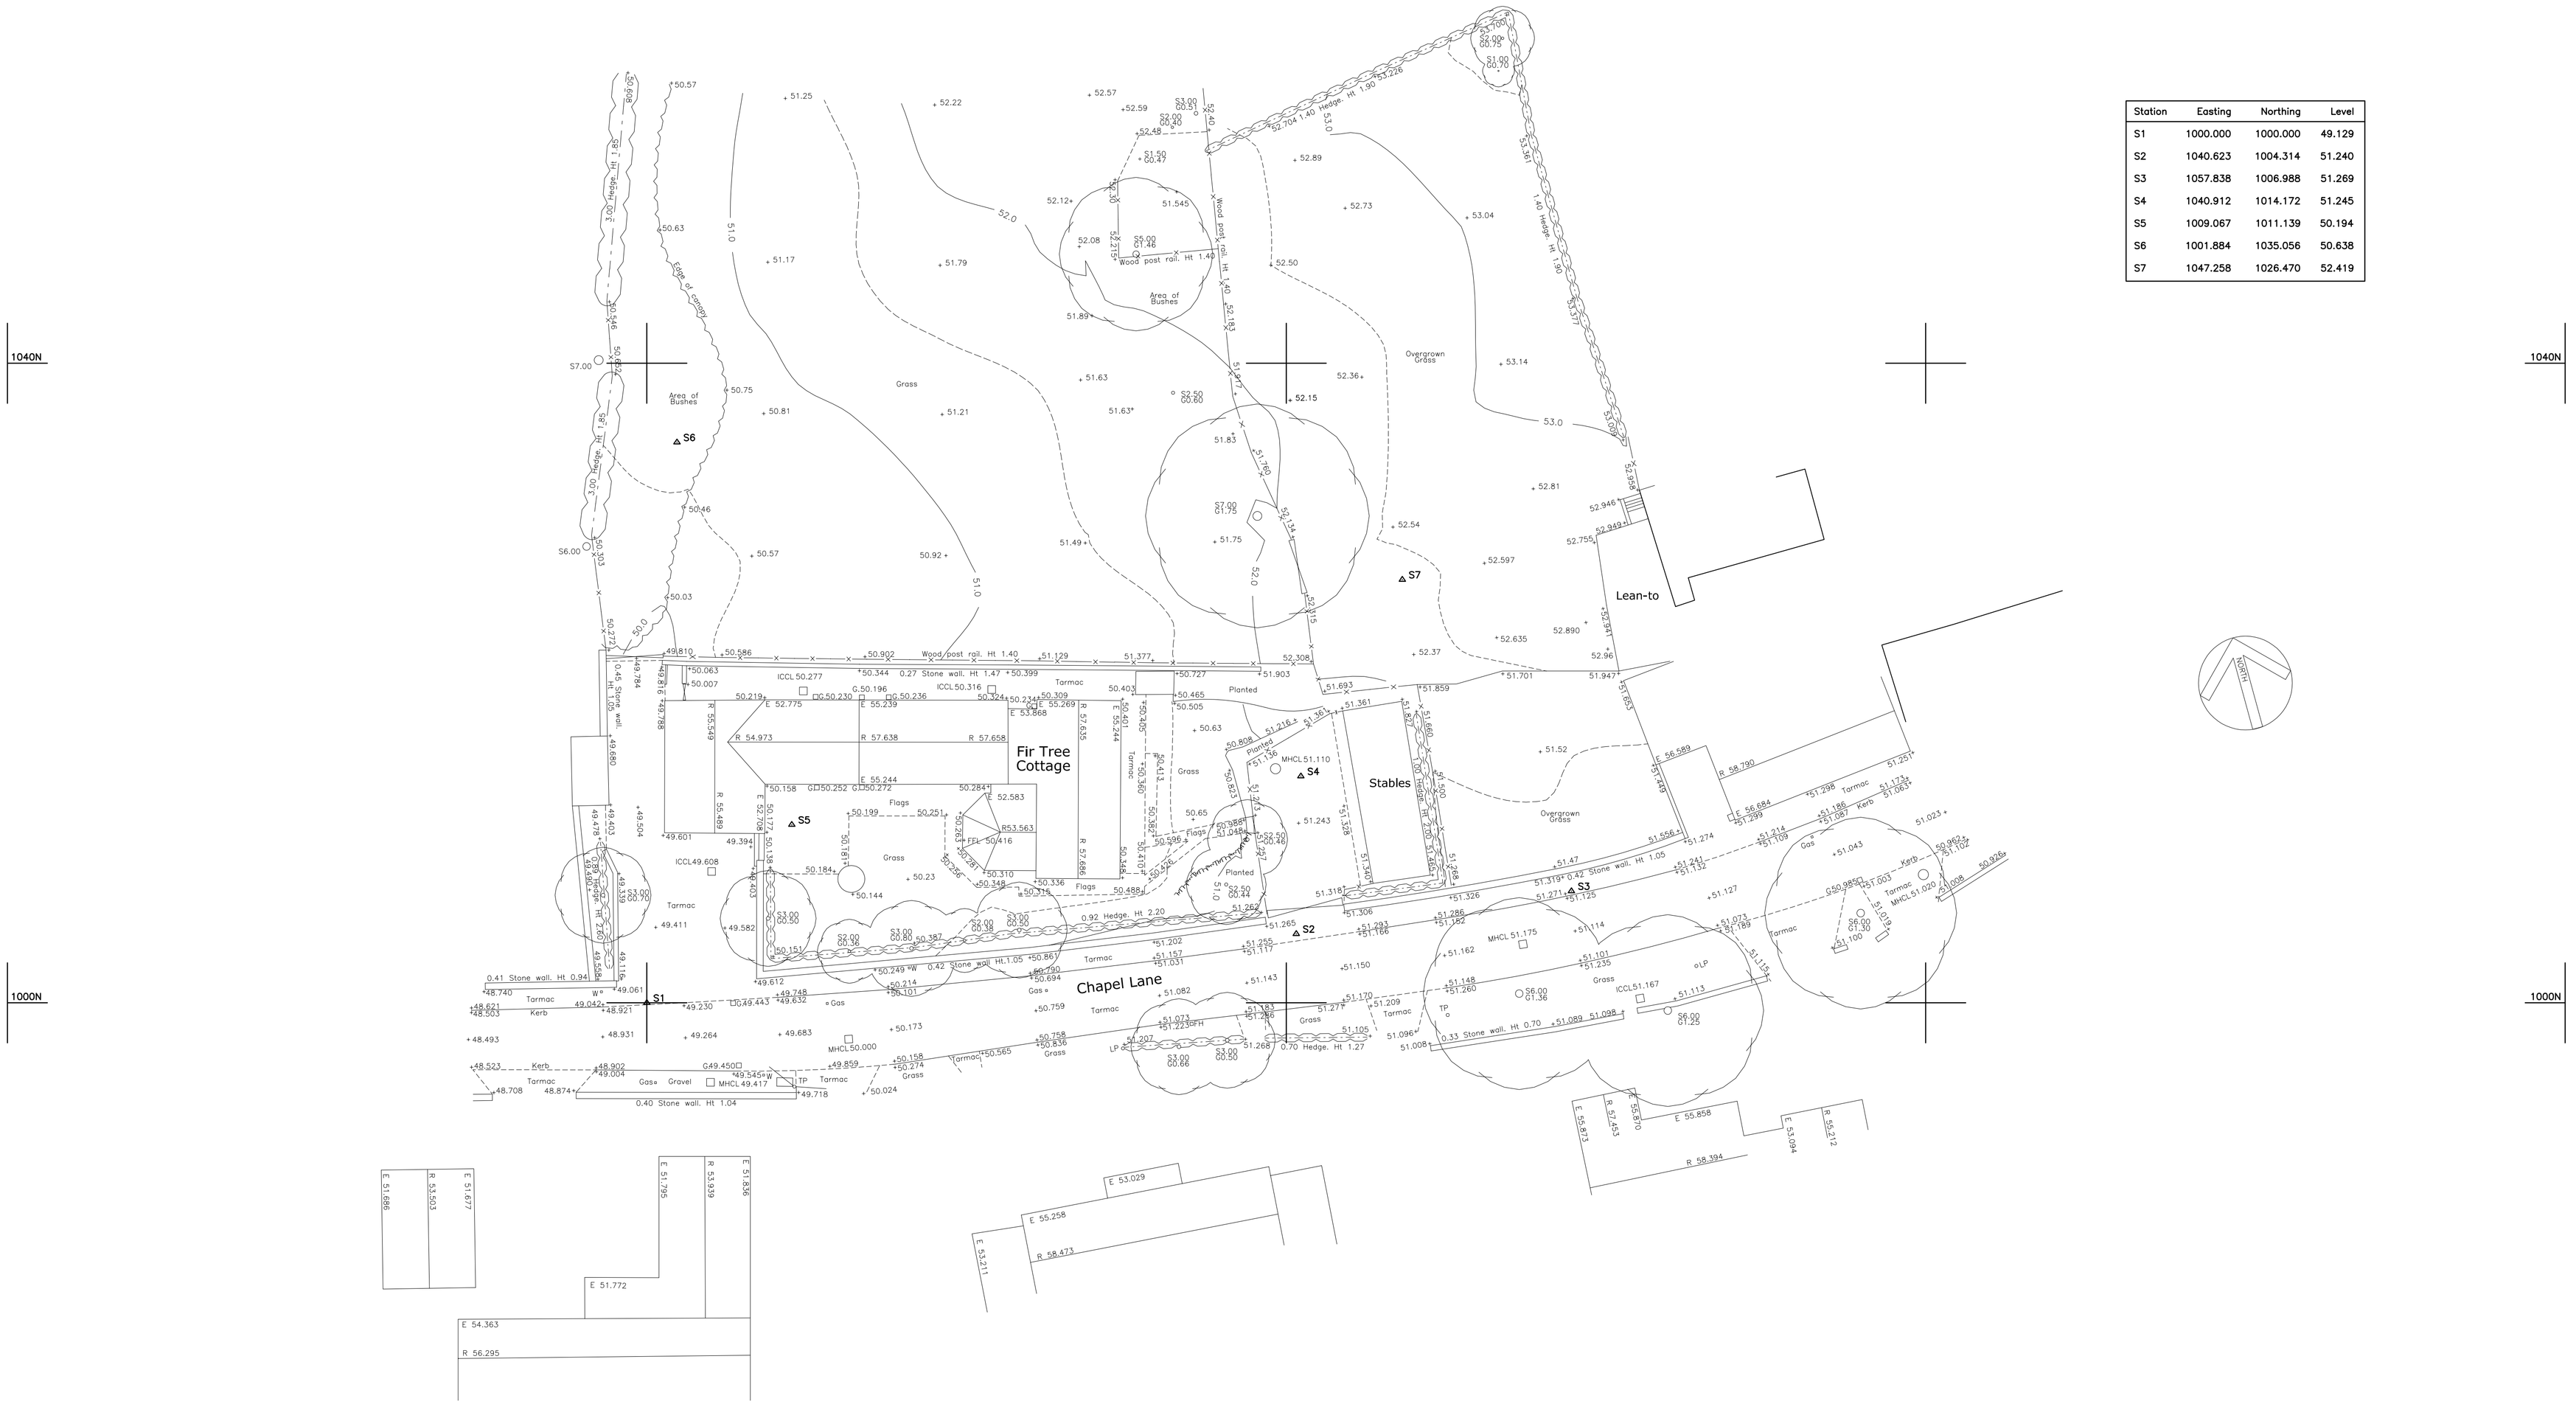

HAYCOCK & TODD
LAND SURVEY CONSULTANTS•ARCHITECTURAL SURVEYORS
The Hollies, 43 Church Street, Royston, Barnsley, S71 4QU
T : 01226 709630 F : 01226 709631
E : info@land-surveying.co.uk W : land-surveying.co.uk

LEGEND

Manhole shown thus	MH	Spot Level	+123.562	Floor Level	FL 10.907
Inspection Cover	IC	Kerb Line		Height floor to structural soffit	SS 2.87
Lamphole	LH	Fence Line	Wood post & rail	Height floor to false ceiling	FC 2.22
Gully			Or	Height floor to sill	S 0.67
Lampost	LP	Hedge Line		Height of window	W 1.23
Telegraph Post	TP			Height of Door	D 1.98
Electricity Poles	EP	Contours 5m Interval	105	Height floor to underside of Beam	US 3.61
Road Traffic Signs	RS	Contours 1m Interval	33		
Traffic Lights	TL	Tree Spread Girth	S 5.0 G 1.30	Vent	V
General Post Office	GPO	Cover Level	CL 112.335	Fall Pipe	FP
Post Office Telephones	POT	Invert Level	IL 111.733	Sky Light	SL
Fire Hydrant	FH	Foul Drain		Water Closet	WC
Safety Valve	SV	Surface Water		Sink	S
Stopcock Water	SCW	Unknown Service	Serv	Boxed Column	
Stopcock Gas	Gas	Survey Station	Or S3	Shop fitting or cladding	
Unknown Stoptop	ST				

SITE SURVEY

CHAPEL LANE, BILLINGLEY.

Sheet Diagram

Sheet 1 of 1

Date of Survey November 2006

Surveyed by SH

Datum: See Plan. TBM – Man Hole. Value 50.000m.

Survey Job No. S6293

Drawn by SH

Checked by PBT

Scale 1/200

S6293