



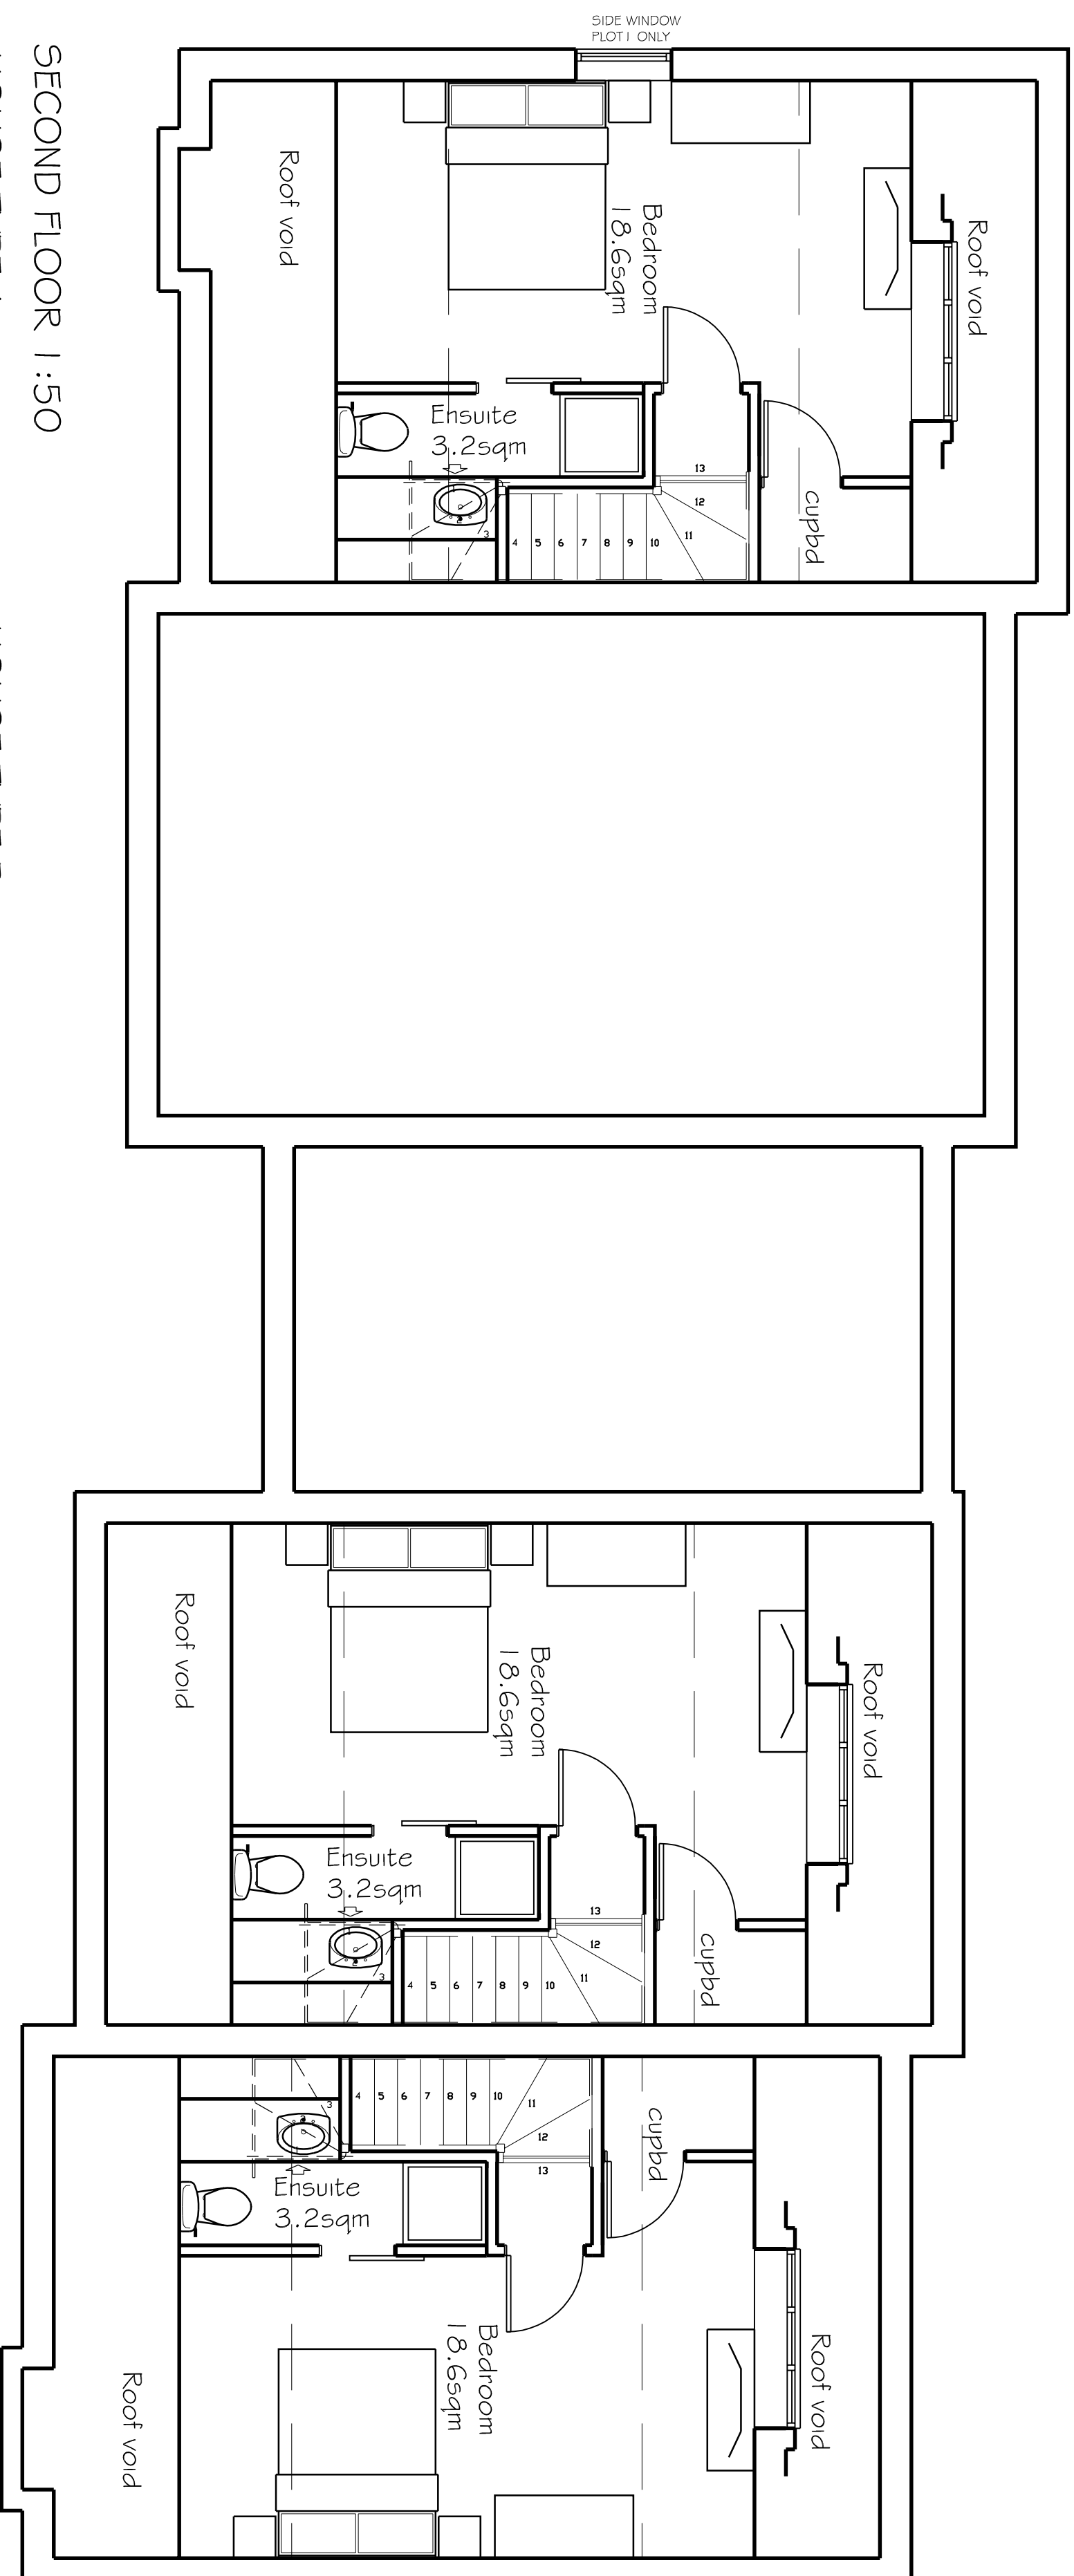

SECOND FLOOR 1:50

HOUSE TYPE A

HOUSE TYPE B

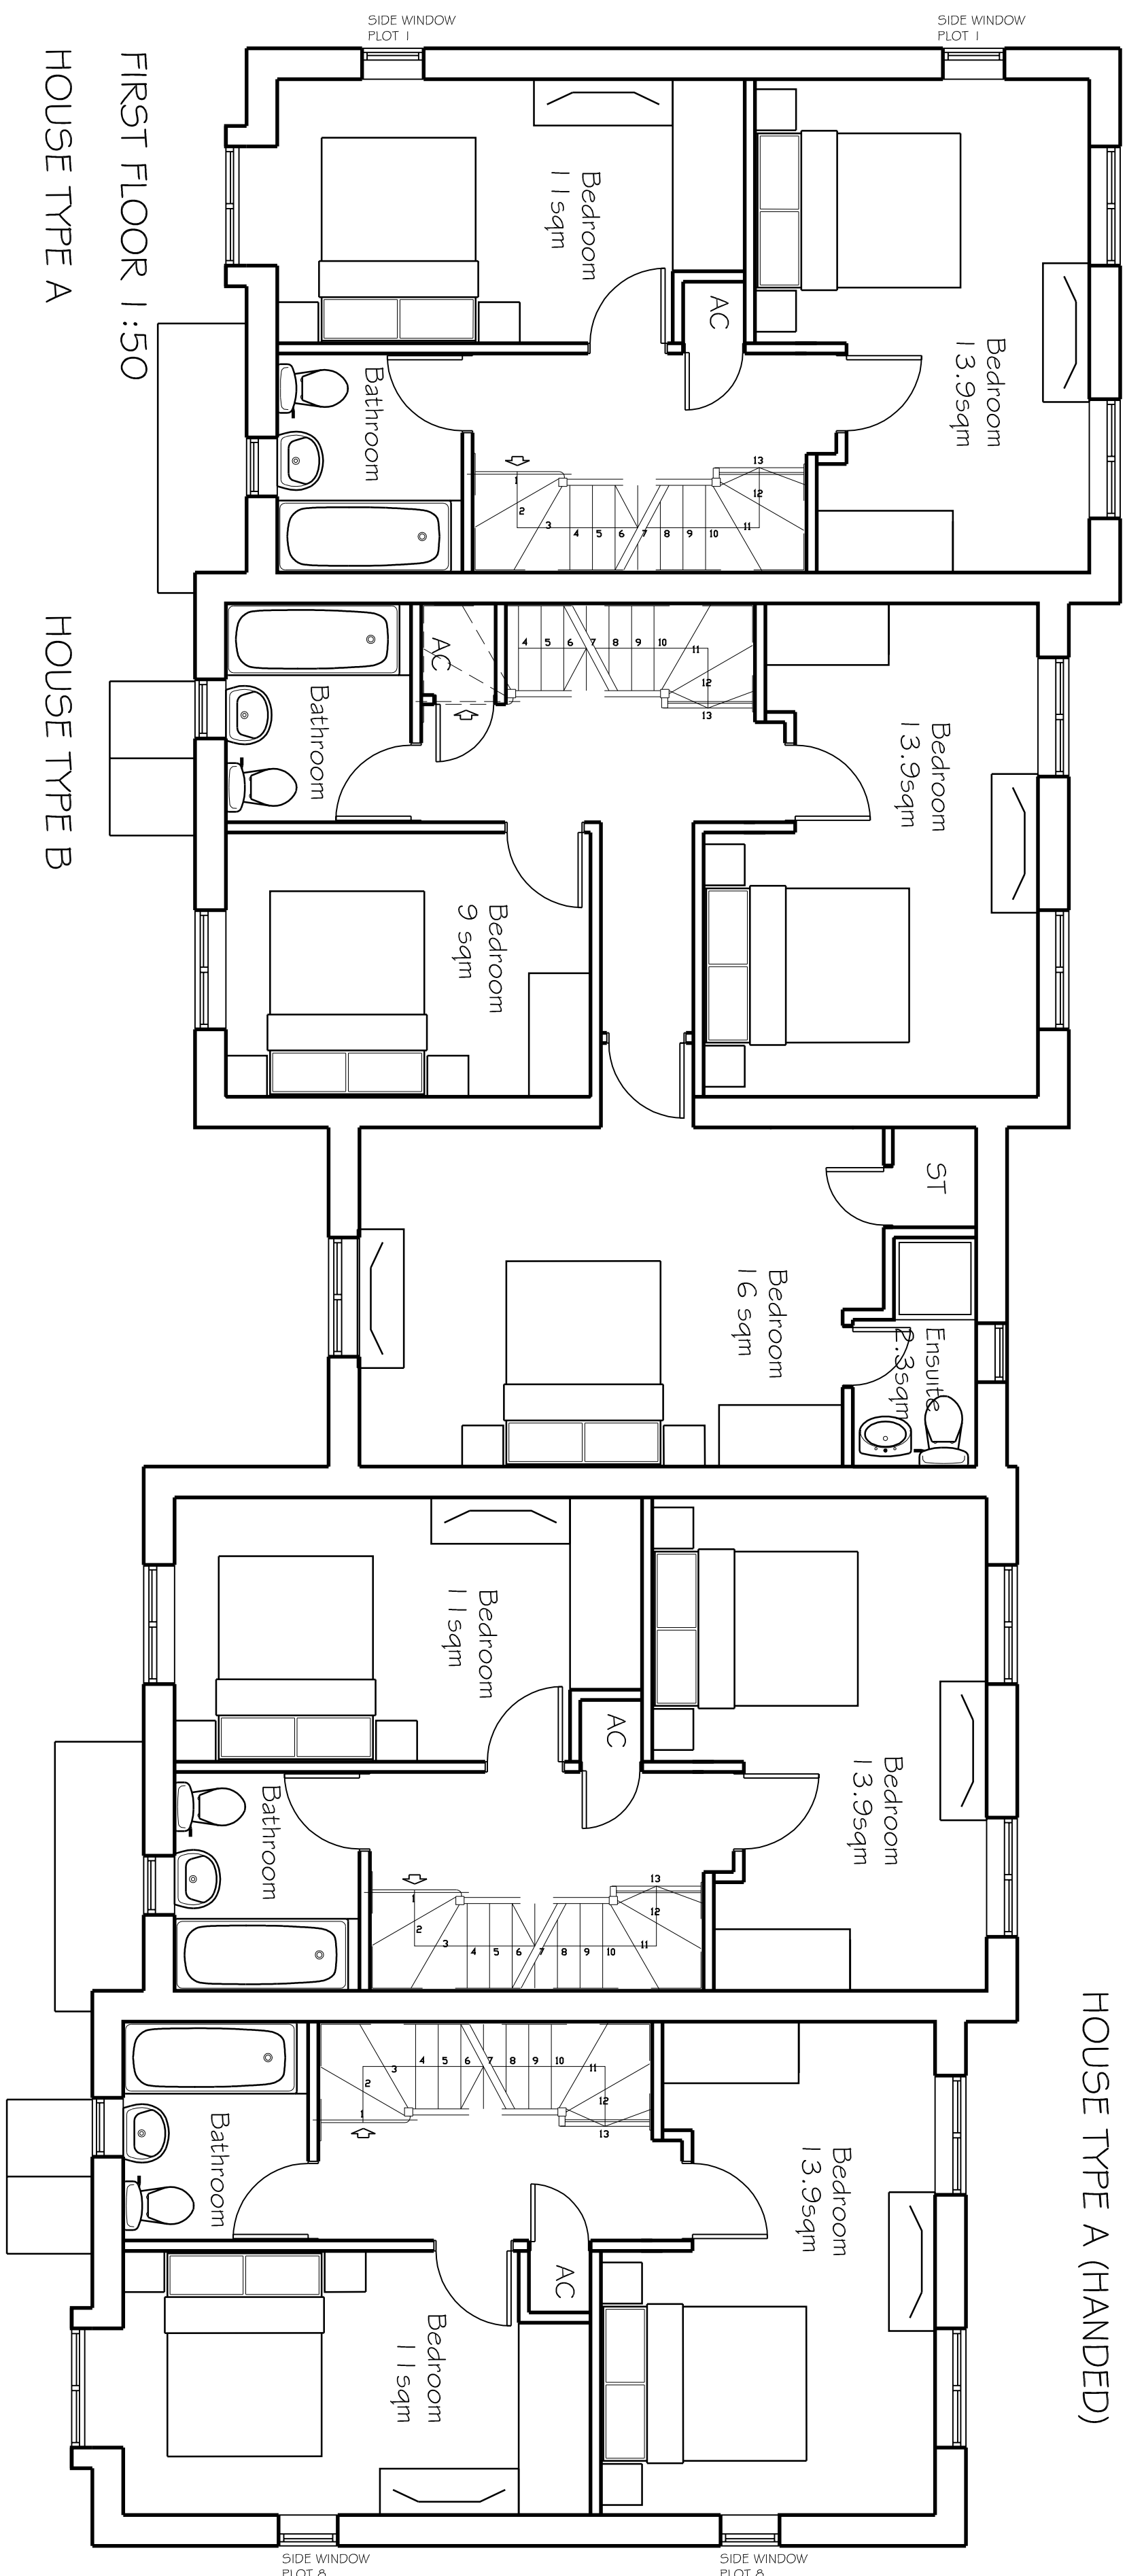

FIRST FLOOR 1:50

HOUSE TYPE A

HOUSE TYPE B

HOUSE TYPE A

HOUSE TYPE A (HANDED)

House Type A	2 1/2 storey, 3 bedroom semi detached unit
House Type B	2 storey, 3 bedroom semi detached unit