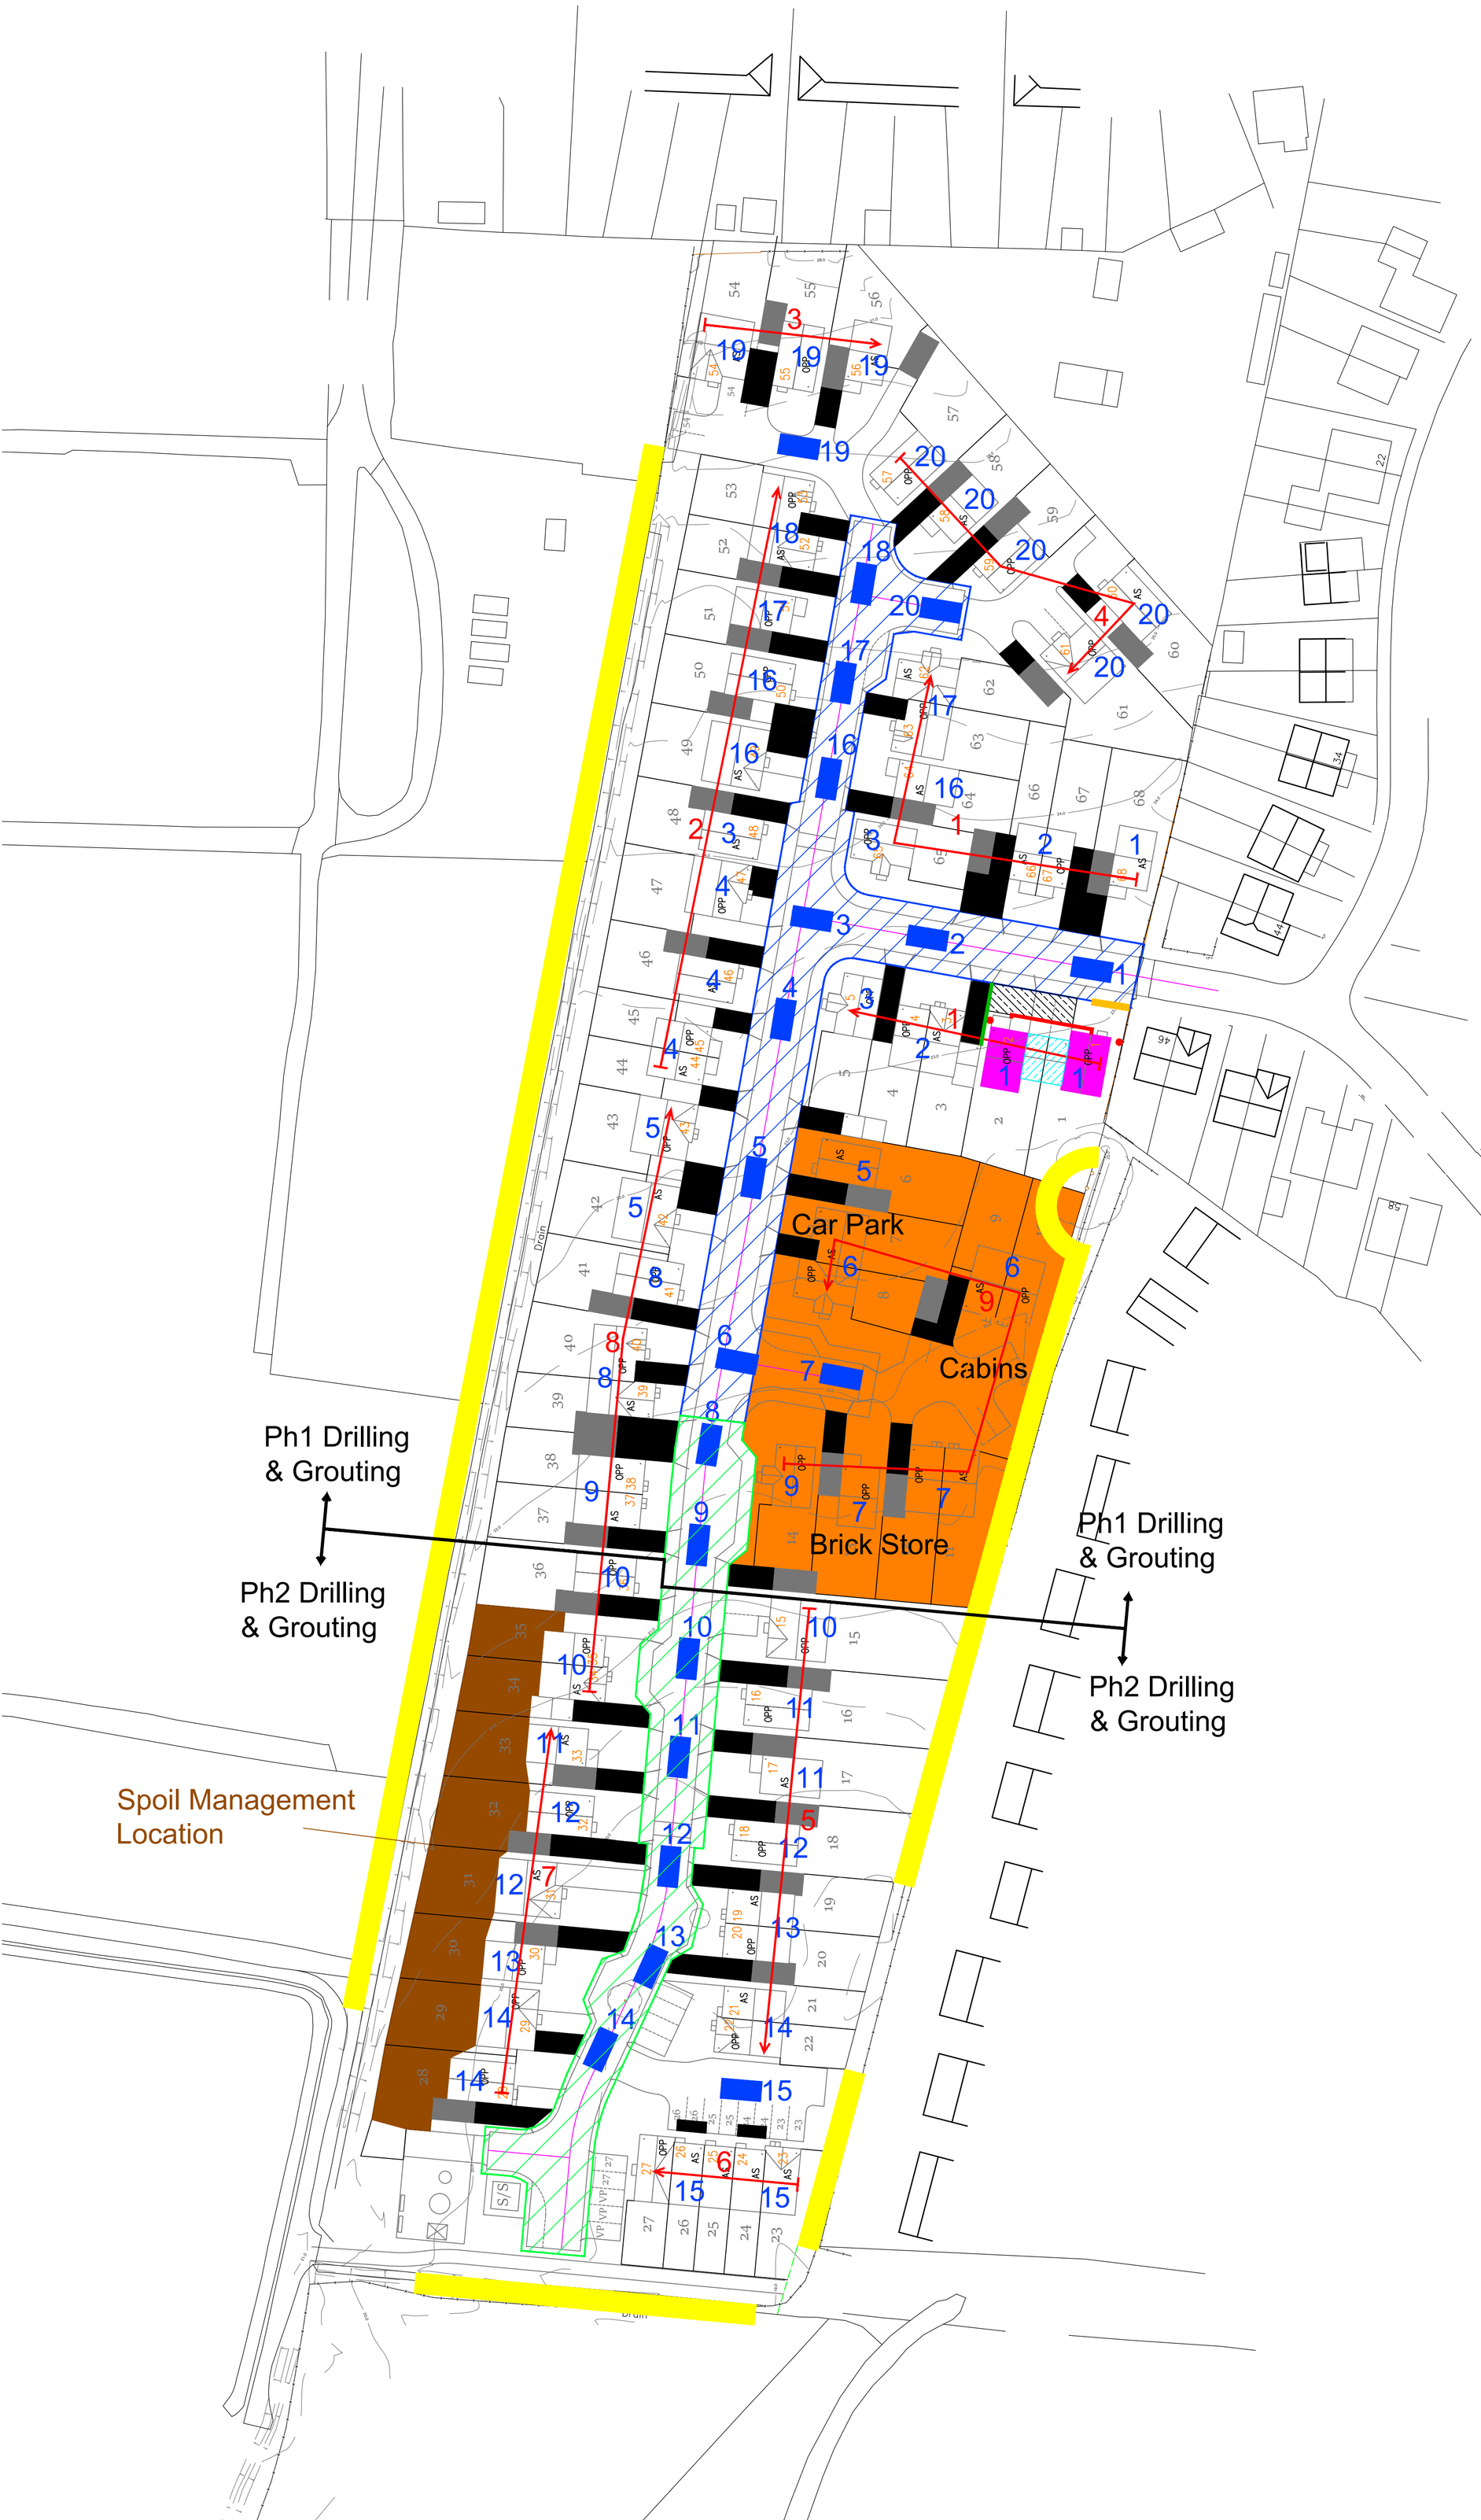

Key:-

- Compound Area
- Crane
- Show Homes
- Marketing Suite
- Temp Drop Kerb / 4x Parking Spaces
- Sales Trap and Flags/ Poles Position
- Low Level Signage
- Sales Message
- Build Route
- Loading Bay
- Hedgerow Protection
- Garages to be built
- Phase 1 Roads
- Phase 2 Roads

Revision:
A- Sales area amended, hedgerow protection and ditch to be culverted added. JJ 30-11-22
B- Amended following comments from Dale. JJ 05-12-22
C- Ditch to remain. JJ 12-01-23
D- Drilling and grouting phases added. JJ 16-01-23
E- Sales area amended. JJ 23-02-23

Gleeson Homes - South Yorkshire
5 Europa Court
Tinsley buisiness Park
SHEFFIELD
S9 1XE

Tel: 0114 289 8080

gleeson
Building Homes. Changing Lives.

Scale:	1/500	@ A1
Date:	DEC2020	
Drawn By:	JJ	

Project:

Goldthorpe Phase 3 Construction Phase Plan

Dwg. No: 3128-CP-01 Rev: E