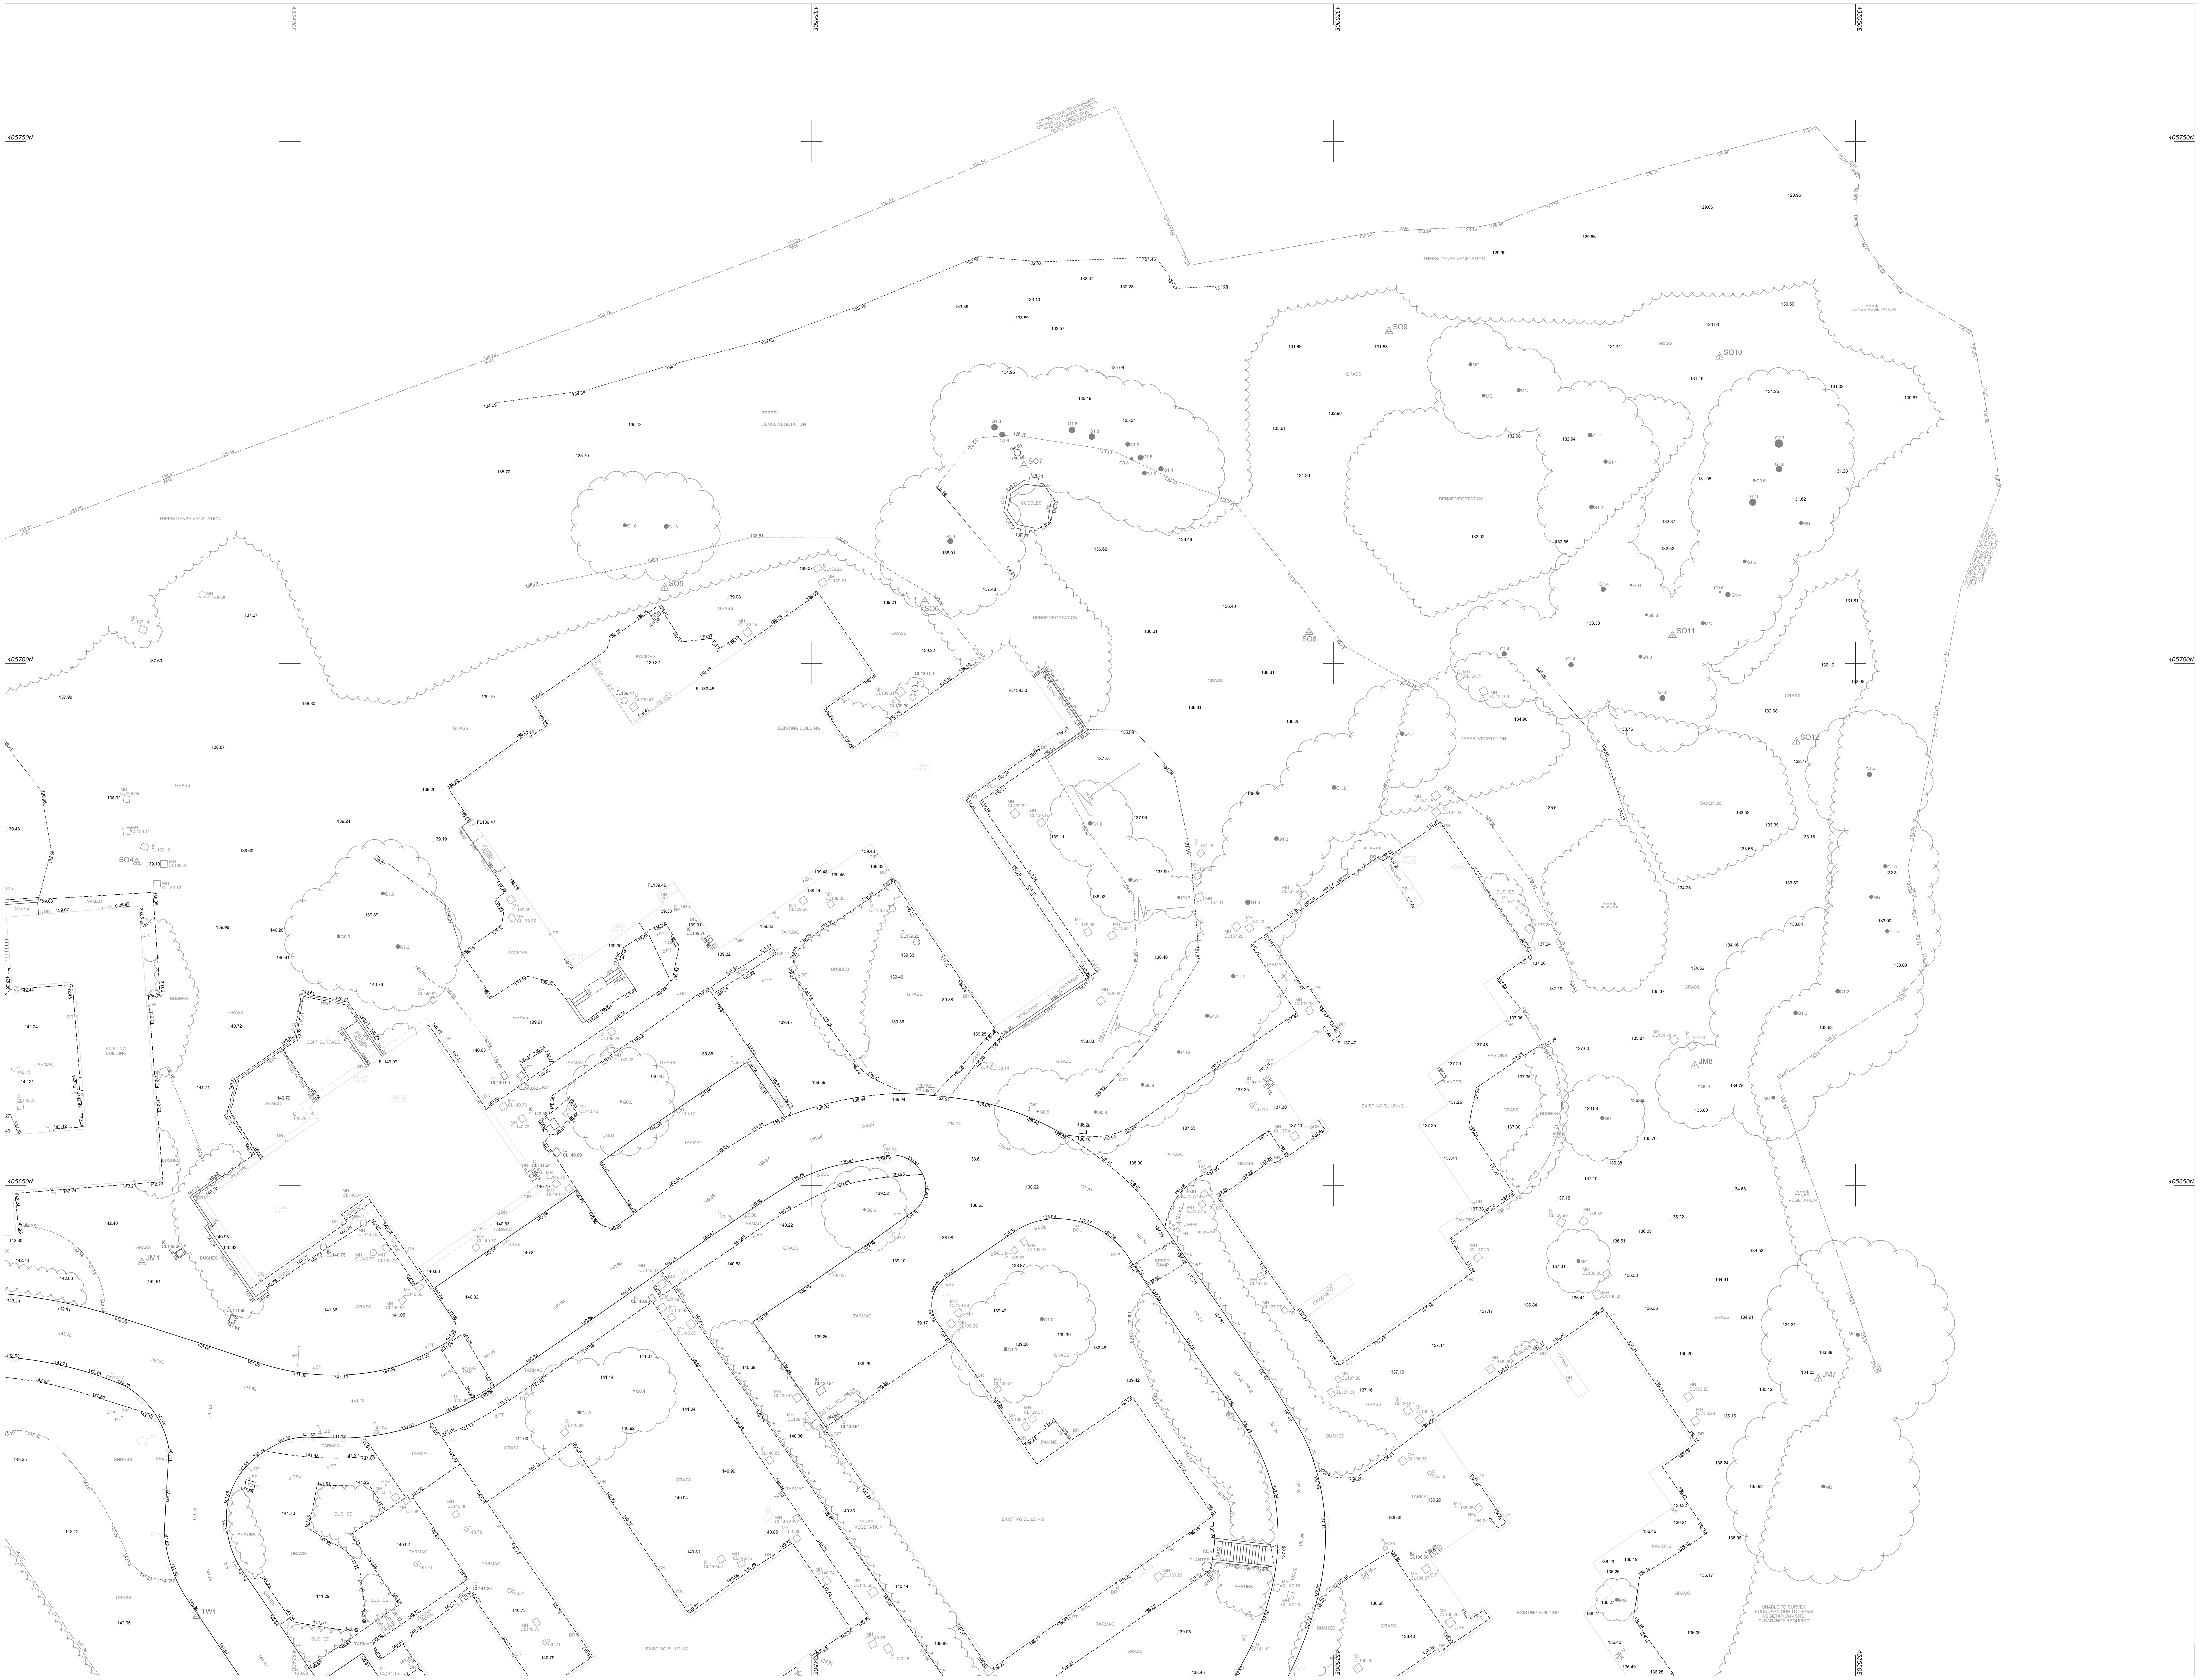

© Survey Operations Limited 2020
Reproduction in whole or in part by any means is prohibited without the prior permission of Survey Operations Limited.

N

Note:

The survey is plotted on a plane local Grid. Orientation to National Grid. All levels relate to Ordnance Datum, achieved using the OS National GPS Network.

Survey Control Markers established for Mapping purposes only and should not be used for Construction without the written approval of Survey Operations Ltd.

SURVEY STATIONS

Name	Easting	Northing	Height
SO1	433351.42	405629.27	144.06
SO2	433342.99	405656.44	142.88
SO3	433344.76	405688.59	139.56
SO4	433385.32	405680.92	139.11
SO5	433435.89	405707.21	138.99
SO6	433460.83	405705.91	139.20
SO7	433470.33	405718.93	136.66
SO8	433497.65	405702.96	136.08
SO9	433505.29	405731.79	131.23
SO10	433536.96	405729.35	131.24
SO11	433532.46	405702.68	132.87
SO12	433544.33	405692.47	132.73
TW1	433391.09	405608.72	141.35
TW2	433440.79	405547.36	140.79
JM1	433385.82	405642.59	142.49
JM2	433426.30	405578.36	140.87
JM3	433482.56	405501.79	140.24
JM4	433511.76	405546.18	137.39
JM5	433521.11	405569.90	136.45
JM6	433534.76	405602.43	136.15
JM7	433546.43	405631.45	133.95
JM8	433534.60	405661.45	134.83

STANDARD REFERENCE & ABBREVIATIONS

(AR)	Assumed Route
AB	Air Brick
AV	Air Valve
B/W	Barbed Wire
BAR	Barrier
BB	Belisha Beacon
BH	Borehole
BL	Bed Level
BOL	Bollard
BS	Bus Stop
BT Box	British Telecom Box
BT	British Telecom IC
BRTW	Brick Retaining Wall
BW	Brick Wall
C/B	Close Boarded
C/I	Corrugated Iron
C/P	Chestnut Paling
CB	Control Box
CBW	Concrete Block Wall
CCTV	Closed Circuit TV
CD	Cable Duct
CEL	Cellar Light
CH/L	Chain Link
CHY	Chimney
CL	Cover Level
CM	Cable Marker
COL	Column
CONC	Concrete
CP	Catch Pit
CRTW	Concrete Retaining Wall
CTV	Cable Television
CUL	Culvert
CW	Concrete Block Wall
DC	Drainage Channel
DPC	Damp Proof Course
DR	Drain
DSW	Dry Stone Wall
ECP	Electricity Cable Pit
EIC	Electricity Inspection Cover
EJ	Expansion Joint
EJB	Electricity Junction Box
EL SUB STN	Electricity Sub Station
EL	Eaves Level
ELB	Electricity Box
EP	Electricity Pole
ER	Earth Rod
ETL	Electricity Transmission Line
FB	Flower Bed
FH	Fire Hydrant
FL	Floor Level
FP	Flagpole
G*.*	Girth (of tree)
G	Gulley
GAB	Gabion
GIP	Gas Inlet Pipe
GMKR	Gas Marker
GST	Gas Stop Tap (Domestic)
GSV	Gas Stop Valve (Mains)
HSE	Housing
Ht	Height
HV	High Voltage
I/R	Iron Railing
IC	Inspection Cover
IL	Invert Level
IP	Inlet Pipe
KO	Kerb Outlet
LB	Letter Box
LP	Lamp Post
MG	Multi-Girth
MH	Manhole
MKR	Marker
MP	Mooring Point
NP	Street Name Plate
O/H	Overhead
O/P	Open Paling
OE	Overhead Electric Wire
OP	Outfall Pipe
OSBM	Ordnance Survey Bench Mark
OT	Overhead Telecom Wire
P/C	Post & Chain
P/R	Post & Rail
P/W	Post & Wire
PAV	Paving
PB	Pillar Box
PC	Pedestrian Crossing
PP	Petrol Pump
PT	Post or Pillar
RE	Rodding Eye
RS	Road Sign
RTW	Retaining Wall
RWP	Rain Water Pipe
SAP	Sapling
SL	Sump Level
SoL	Soffit Level
SP	Sign Post
SPL	Springing Level
SRTW	Stone Retaining Wall
SV	Stop Valve (unspecified)
SVP	Soil Vent Pipe
SW	Stone Wall
TAC	Tactile Paving
TB	Traffic Bollard
TBM	Temporary Bench Mark
TCB	Telephone Call Box
TFR	Taken From Records
TIE	Anchor Point (Masts/Poles)
TL	Traffic Light
TLB	Traffic Light Control Box
TM	Ticket Machine
TMC	Tarmac
TP	Telecommunications Pole
TPIT	Trial Pit
TS	Trash Screen
U/C	Under Construction
U/G	Underground
UTL	Unable to Lift (MH,IC etc)
UTS	Unable to Survey
VDP	Vehicle Detector Pad
VP	Vent Pipe
W/M	Wire Mesh
WL	Water Level
WM	Water Meter
WO	Wash Out
WP	Waste Pipe
WST	Water Stop Tap (domestic)
WSV	Water Stop Valve (mains)

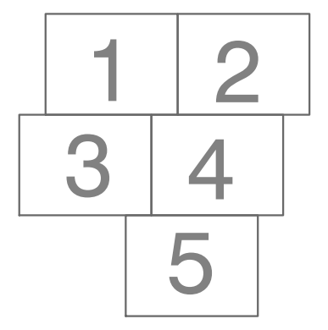

Survey Operations
Smith Street, Skelmersdale, Lancs. WN8 8LN
Tel: 01695 725662 Fax: 01695 51816
Email: mail@survops.co.uk — www.survops.co.uk

Client
Waterman Infrastructure & Environment

Drawing Title
Topographical Survey of Land at:
Trinity Academy
Barnsley
Sheet 2 of 5

Scale(s)	DIF	Surveyor	CA/JM
Date	Jul 20	Drawn	DIF
Job Number	20B230	Checked	TP

Sheet Size & Drg Number & Revision
A0 20B230/002