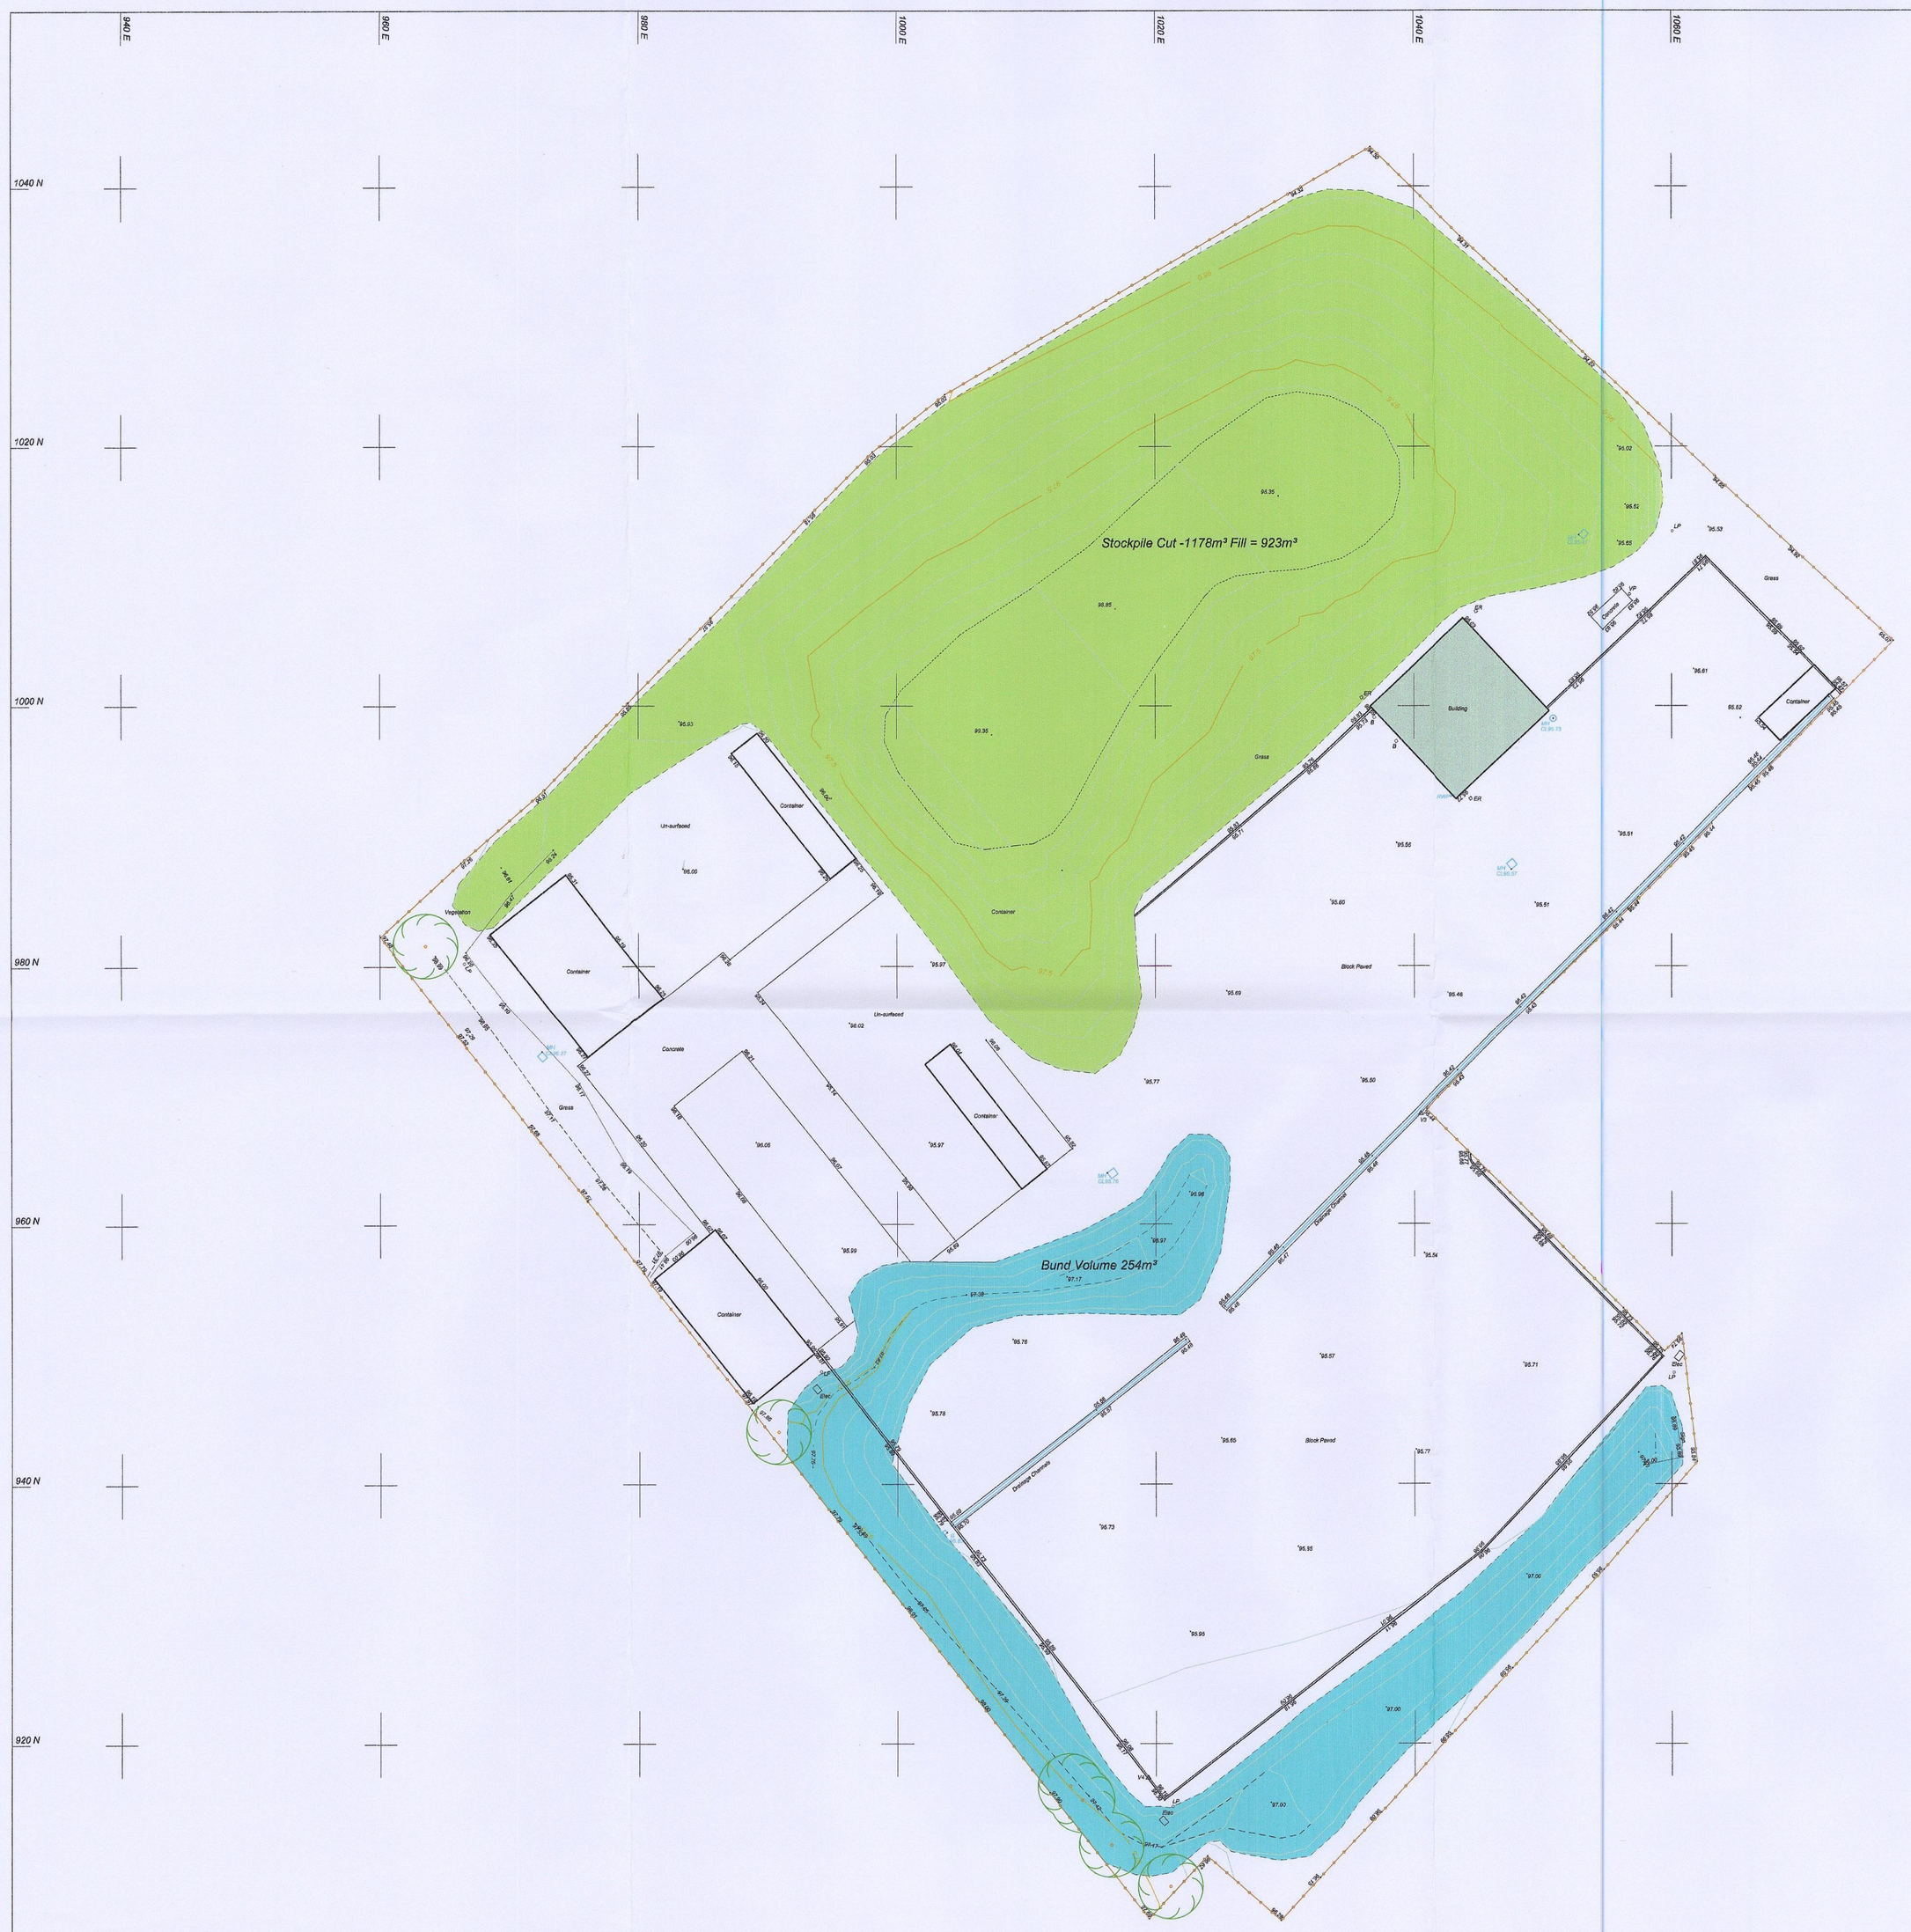

Notes:

1. Surveyed February 2016
2. Survey related to Local grid.
3. Levels related to Local level datum.

Control:

STN	East	North	Level	Type
V1	1000.000	1000.000	100.000	Peg
V2	1027.153	1017.617	100.606	Peg
V3	1040.536	968.437	95.438	Nail
V4	1019.382	917.379	96.255	Nail

N
W GRID E
S

General

- Every effort is made to identify all visible above ground features. However, it should be borne in mind that at the time of survey, some surface features may have been obscured.
- Visible features in the vicinity of the site extents, as detailed on this survey, may not represent the legally conveyed ownership boundaries.

Legend

Top / Bottom of Bank
Building / Overhead Canopy
Wall
Solid Surface Feature / Road Edge
Hard / Soft Surface Change
Kerb / Dropped Kerb
Combined Kerb & Drainage System
Drainage Channel
Fence Line -

BW Barbed Wire	HR Hand Rail	PR Post & Rail	
CB Close Boarded	IR Iron Railings	SB Safety Barrier	
CHAI Chestnut	WPR Metal Post & Rail	SF Security Fence	
CL Concrete Kerb	PA Palisade Fence	TF Temporary Fence	
CP Concrete Panel	PG Pigling Fence	WW Wire Mesh	
PO Chainlink	PC Post & Chain		

Hedge Line
Tree / Scrub Canopy Line
Line / Group Tree Trunks
Bush
Tree
Conifer
Rock Face
Pipe Line (Above Ground)
OE Overhead Electric Cable
OT Overhead Telephone Cable
Survey Station
Gate
Electric Pylon
Trial Pit (with level)
Borehole (with level)
Spot Level
Woodland Area (Deciduous)
Level Datum
Woodland Area (Coniferous)
Marsh Land

Feature Abbreviations

ACU Air Conditioning Unit	FH Fire Hydrant	MP Home Plate	SVP Soil Vent Pipe		
BB Bedding Beacon	FP Fence Post	PB Post Box	TAP Stand Pipe		
BC Bollard	FL Flood Light	PB Parking Meter	TCB Telephone Box		
BCP Boundary Peg	GP Gate Post	PBO Parking Obstruction	TCC Telephone Cover		
BP Boundary Post	GT Gate Post	PG Pedding Eye	TL Traffic Light		
BS Bus Stop	GAS Gas Cover	PO Road Sign	TP Telephone Pole		
CCTV CCTV Camera	GV Gas Valve	RAIL Guard Rail Kilb	TR Traffic Sign		
CCTV CCTV Camera	LB Lighting Beacon	RWP Rain Water Pipe	VM Vent Meter		
CCU Cellular	LBIN Letter Box	SMP Seeker	WD Wash Out		
CP Concrete Post	LP Lamp Post	SP Sign Post	WV Water Valve		
DVB Dog Waste Bin	MB Meter	SPG Sign Post G/S	UCO Unknown Cover		
EB Electric Box	MH Manhole	STAY Guy Stay Wire	UP Unknown Pipe		
EP Electricity Pole	MP Marker Post	STAY Guy Stay	Ø Diameter		
ER Earth Rod	MSP Metal Post	SV Stop Valve			

Level Prefix

AL Arch Level	FL Roof / Ridge Level	ToS Top of Steel Level			
CL Crown Level	SL Soffit Level	ToW Top of Wall Level			
DPC Damp Proof Course	Spk Springing Level	ToT Top of Tree Level			
EL Eaves Level	TL Threshold Level	SILL Sill Level			
IL Invert Level	ToC Top of Concrete Level	WL Water Level (Includes & Time)			
PL Parapet Level	ToP Top of Pipe Level				

Digital File:	FP_02.dwg	Original Size:	A0

No.	Description	Date	Signed

Revisions

Surveyed: BT	Date: 26.02.16	Scale: 1:200	
Drawn: BT	Sheet: 1 of 1	Approved:	

Title: Bund Design

Client: Firth Partnership

Site: Jimmy's Firworks Tankersley

visiongeomatics
Office 313 DMC,
County Way,
Barnsley,
South Yorkshire,
S70 2JW
Web: www.visiongeomatics.com
Email: ben@visiongeomatics.com
Tel: 01226 720771 Mob: 07896602242

Drawing No.	FP_02_D	Rev.	Prov

CORPORATE
16 NOV 2016
Received by

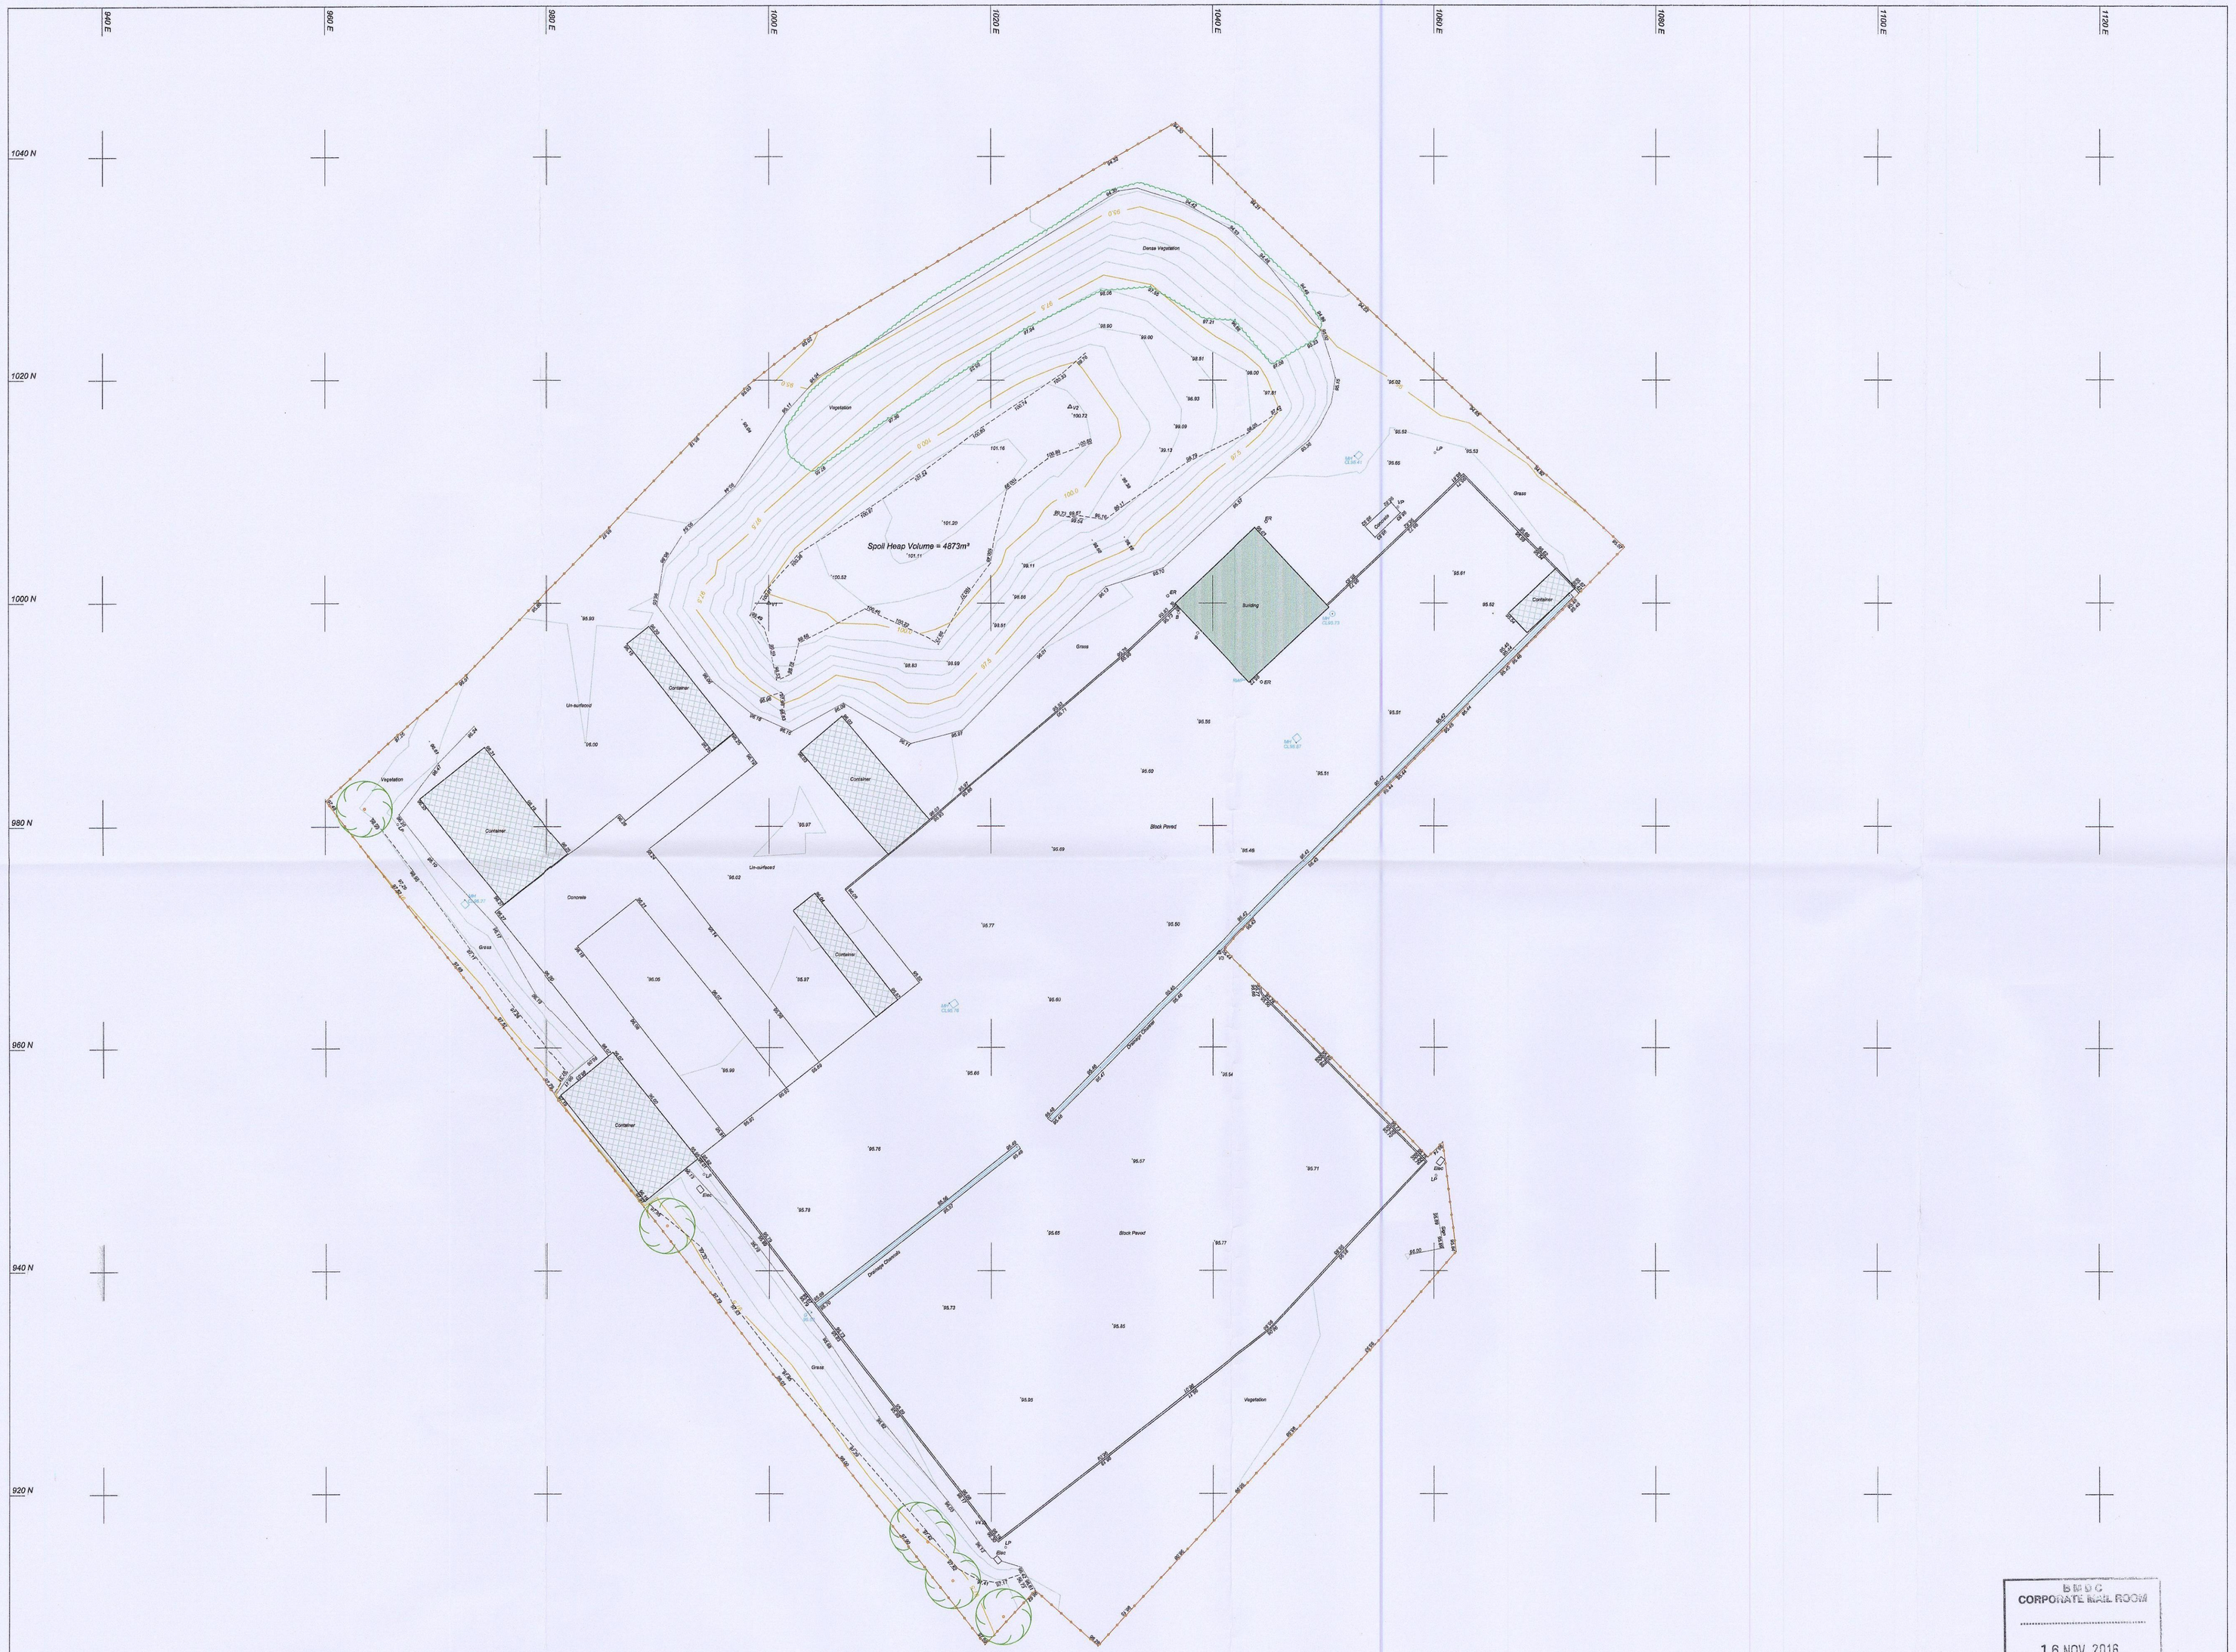

Notes:

1. Surveyed *February 2016*
2. Survey related to Local grid.
3. Levels related to Local level datum.

Control:

STN	East	North	Level	Type
V1	*1000.000*	*1000.000*	*100.000*	*Peg*
V2	*1027.183*	*1017.617*	*100.859*	*Peg*
V3	*1040.535*	*968.437*	*95.438*	*Nail*
V4	*1019.382*	*917.379*	*96.255*	*Nail*

N
W GRID E
S

General

- Every effort is made to identify all visible above ground features. However, it should be borne in mind that at the time of survey, some surface features may have been obscured.
- Visible features in the vicinity of the site extents, as detailed on this survey, may not represent the legally conveyed ownership boundaries.

Legend

Top / Bottom of Bank
Building / Overhead Canopy
Wall
Solid Surface Feature / Road Edge
Hard / Soft Surface Change
Kerb / Dropped Kerb
Combined Kerb & Drainage System
Drainage Channel
Fence Line -

SW	Barbed Wire	HR	Hand Rail	PR	Post & Rail
CB	Close Boarded	IR	Iron Railings	SB	Safety Barrier
CH/wd	Chestnut	MW PR	Metal Post & Rail	SF	Security Fence
CL	Chain Link	OB	Open Boarded	TF	Temporary Fence
CP	Concrete Post	PC	Palisade Fence	WW	Wire Mesh
RI	Ornamental Iron	PO	Post & Chain		

Hedge Line
Tree / Scrub Canopy Line
Line / Group Tree Trunks
Bush
Tree
Conifer
Rock Face
Pipe Line (Above Ground)
Overhead Electric Cable
Overhead Telephone Cable

TYP 0.0	Stat Hit (with level)		Survey Station		Gate
BH 0.0	Borehole (with level)	+ 101	Spot Level		Woodland Area (Deciduous)
			Level Datum		Woodland Area (Coniferous)

Electric Pylon
Mark Level

Feature Abbreviations

ACU	Air Conditioning Unit	FH	Fire Hydrant	NP	Name Plate
BB	Bellsha Beacon	FP	Fence Post	PB	Post Box
BO	Bollard	FL	Flood Light	PM	Parking Meter
BT	Boundary Peg	GP	Gate Post	PP	Power Point Box
BY	Boundary Post	GH	Gate Post	RE	Rodding Eye
BS	Bus Stop	GAS	Gas Corner	RS	Road Sign
CATV	Cable TV Corner	GP	Gate Post	RRE	Road Rodding Eye
CCTV	Close Circuit TV	GS	Garage Beacon	RWP	Rain Water Pipe
COL	Column	LSN	Lamp Standard	SAN	Sensor
CP	Concrete Post	LP	Lamp Post	SP	Sign Post
DWB	Dog Waste Bin	MB	Marker	SPG	Sign Post (Lit)
EB	Electric Box	MH	Manhole	SPU	Sign Post (Unlit)
EP	Electricity Pole	MP	Marker Post	STAT	Cable Duct
ER	Earth Rod	MPP	Metal Post	SV	Stop Valve

SVP	Soil Vent Pipe
TAP	Stand Pipe
TCB	Telephone Box
TE	Telephone Cover
TL	Traffic Light
TP	Telephone Pole
UP	Uplift
VM	Valve Marker
WC	Water Cap
WV	Water Valve
UCP	Unknown Cover
WL	Water Level
Ø	Diameter

Level Prefix

AL	Arch Level	RL	Road / Ridge Level	ToS	Top of Steel Level
BL	Bench Level	SL	Soffit Level	ToW	Top of Wall Level
CPC	Canal Level Course	CWL	Spillway Level	TC	Top of Kerb Level
EL	Eaves Level	TL	Threshold Level	SLL	Silt Level
IL	Invert Level	ToC	Top of Concrete Level	WL	Water Level (tics date & Time)
PL	Parapet Level	ToP	Top of Pipe Level		

Digital File:	*FP_02_SP.dwg*
Original Size:	*A0*

No.	Description	Date	Signed

Revisions

Surveyed:	BT	Date: *26.02.16*	Scale: *1:200*
Drawn:	BT	Sheet: *1 of 1*	Approved:

Title:
Topographical Survey

Client:
Firth Partnership

Site:
Jimmy's Firworks
Tankersley

visiongeomatics
Office 313 DMC,
County Way,
Barnsley,
South Yorkshire,
S70 2JW
Web: www.visiongeomatics.com
Email: ben@visiongeomatics.com
Tel: 01226 720771 Mob: 07896682242

Drawing No.	Rev.
FP_02_SP	

BMBC
CORPORATE MAIL ROOM
16 NOV 2016
Received by:
ORIGINAL COPY