




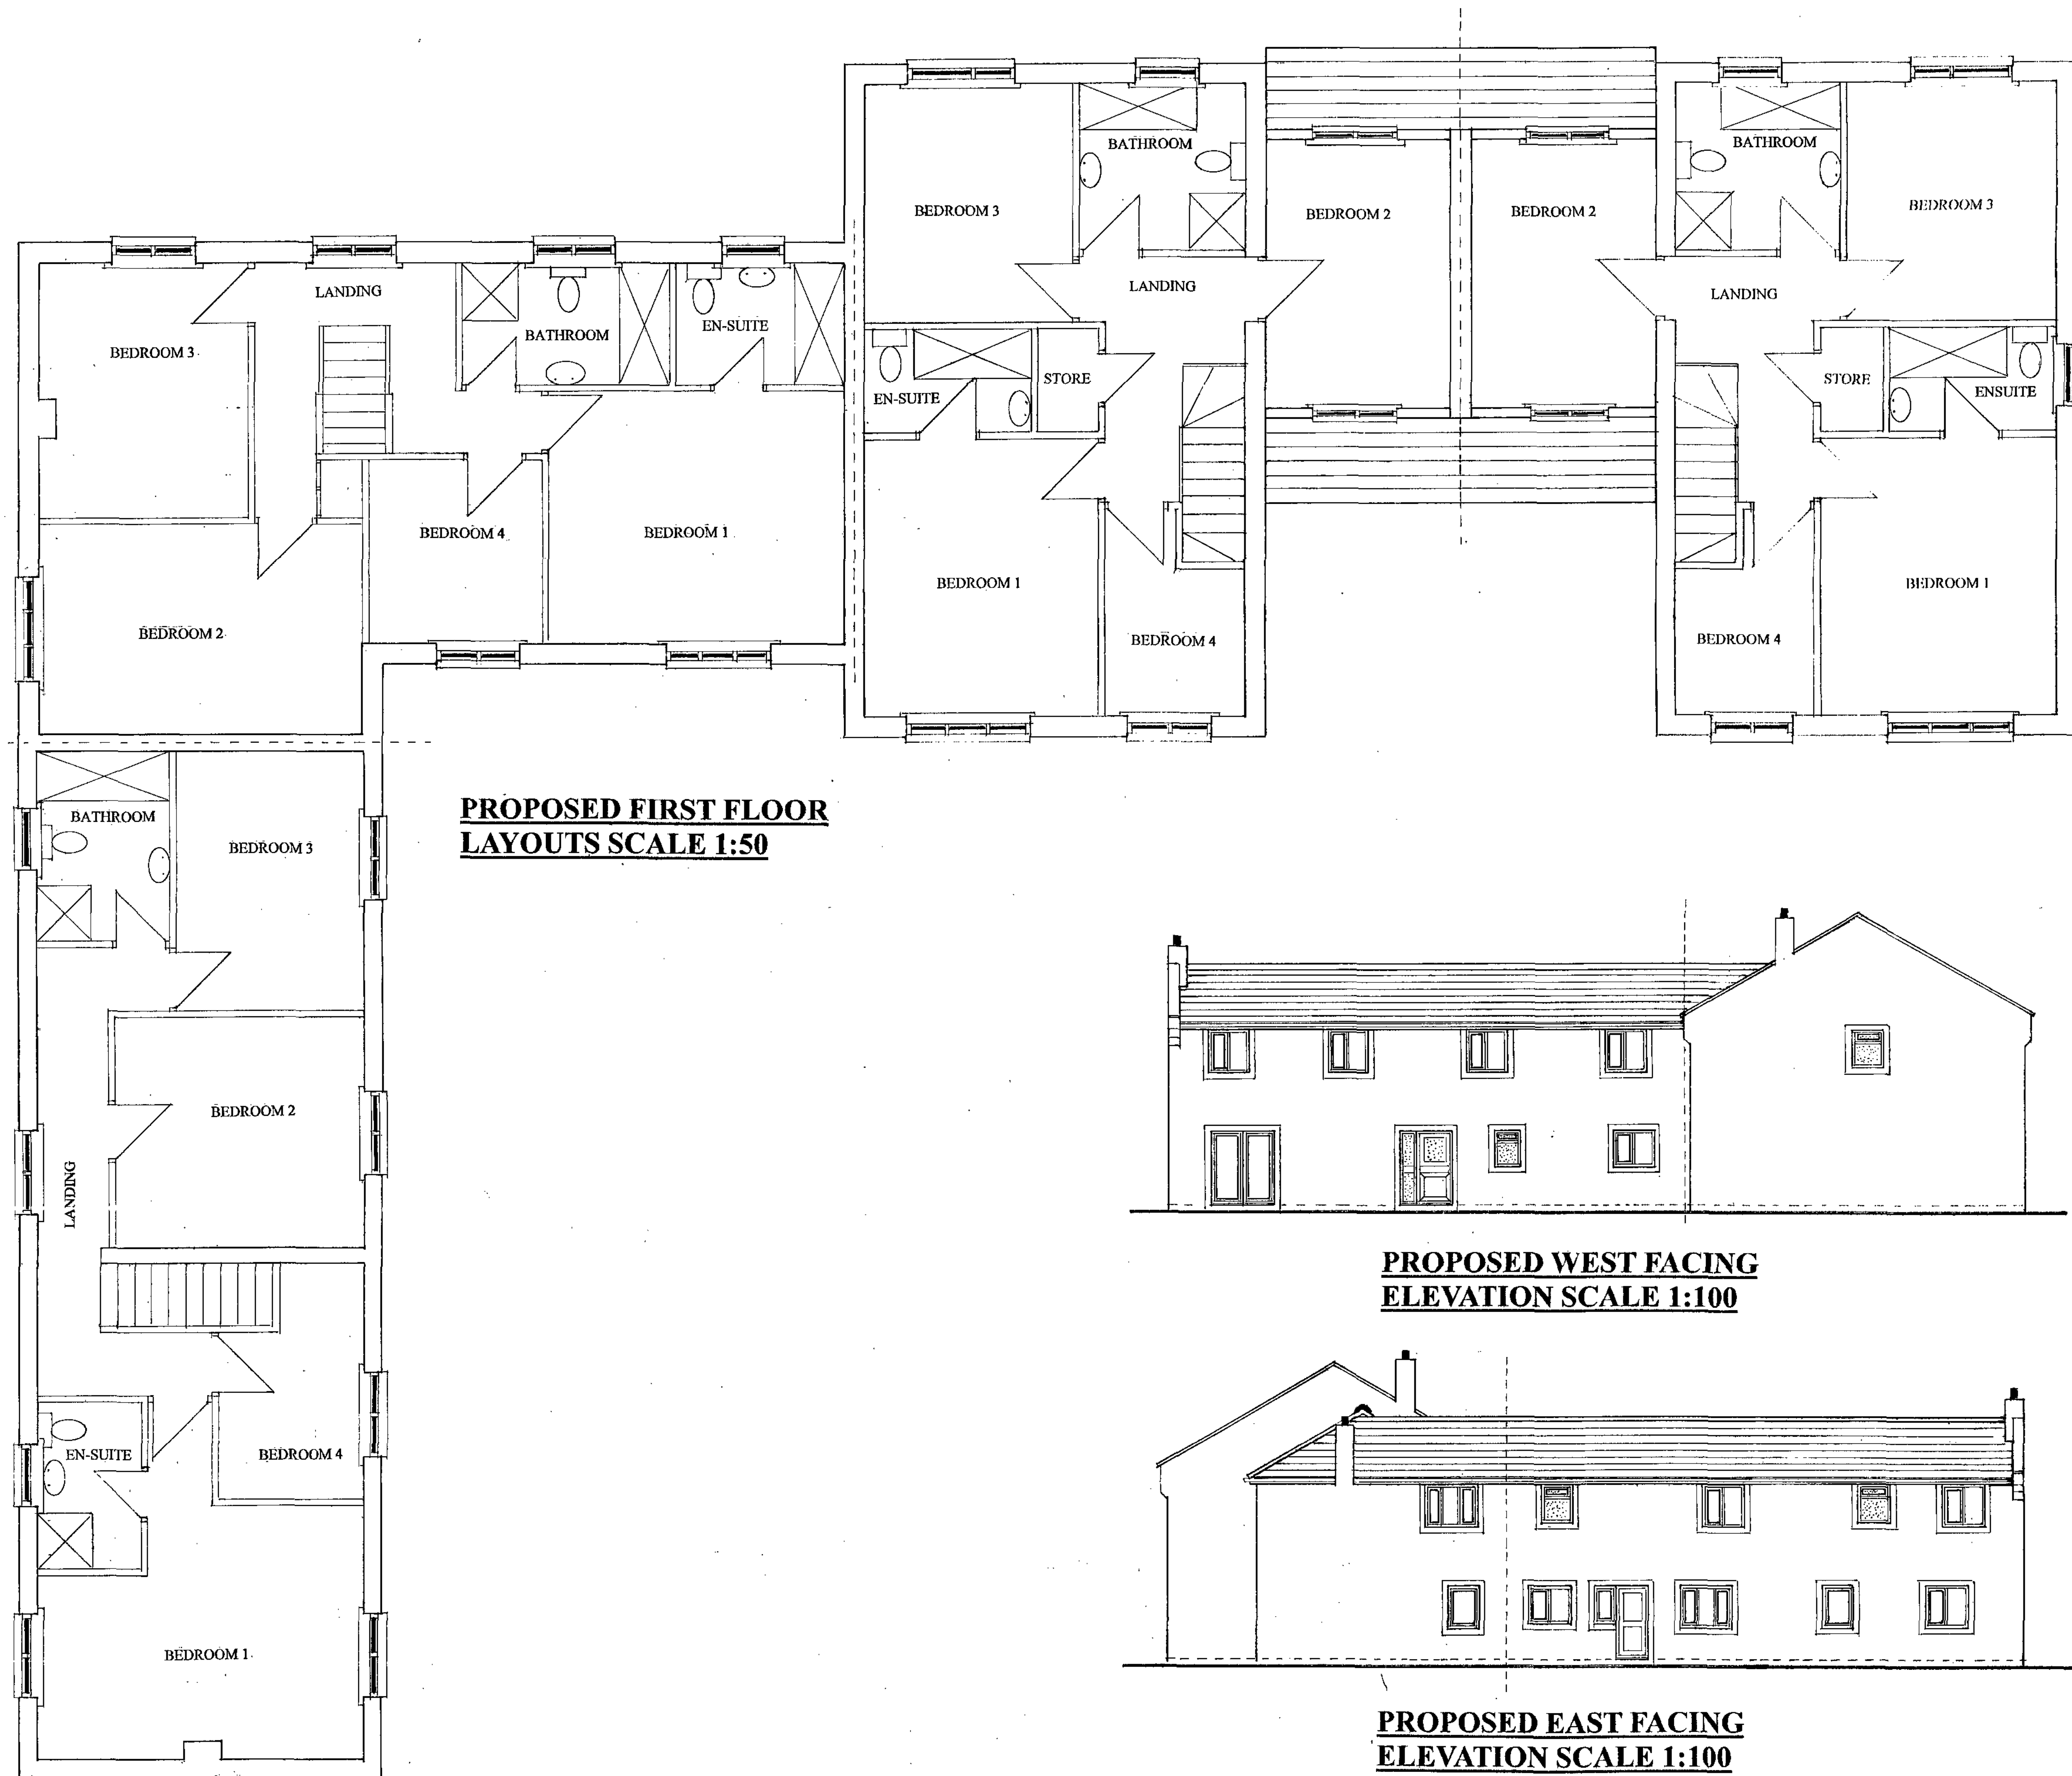

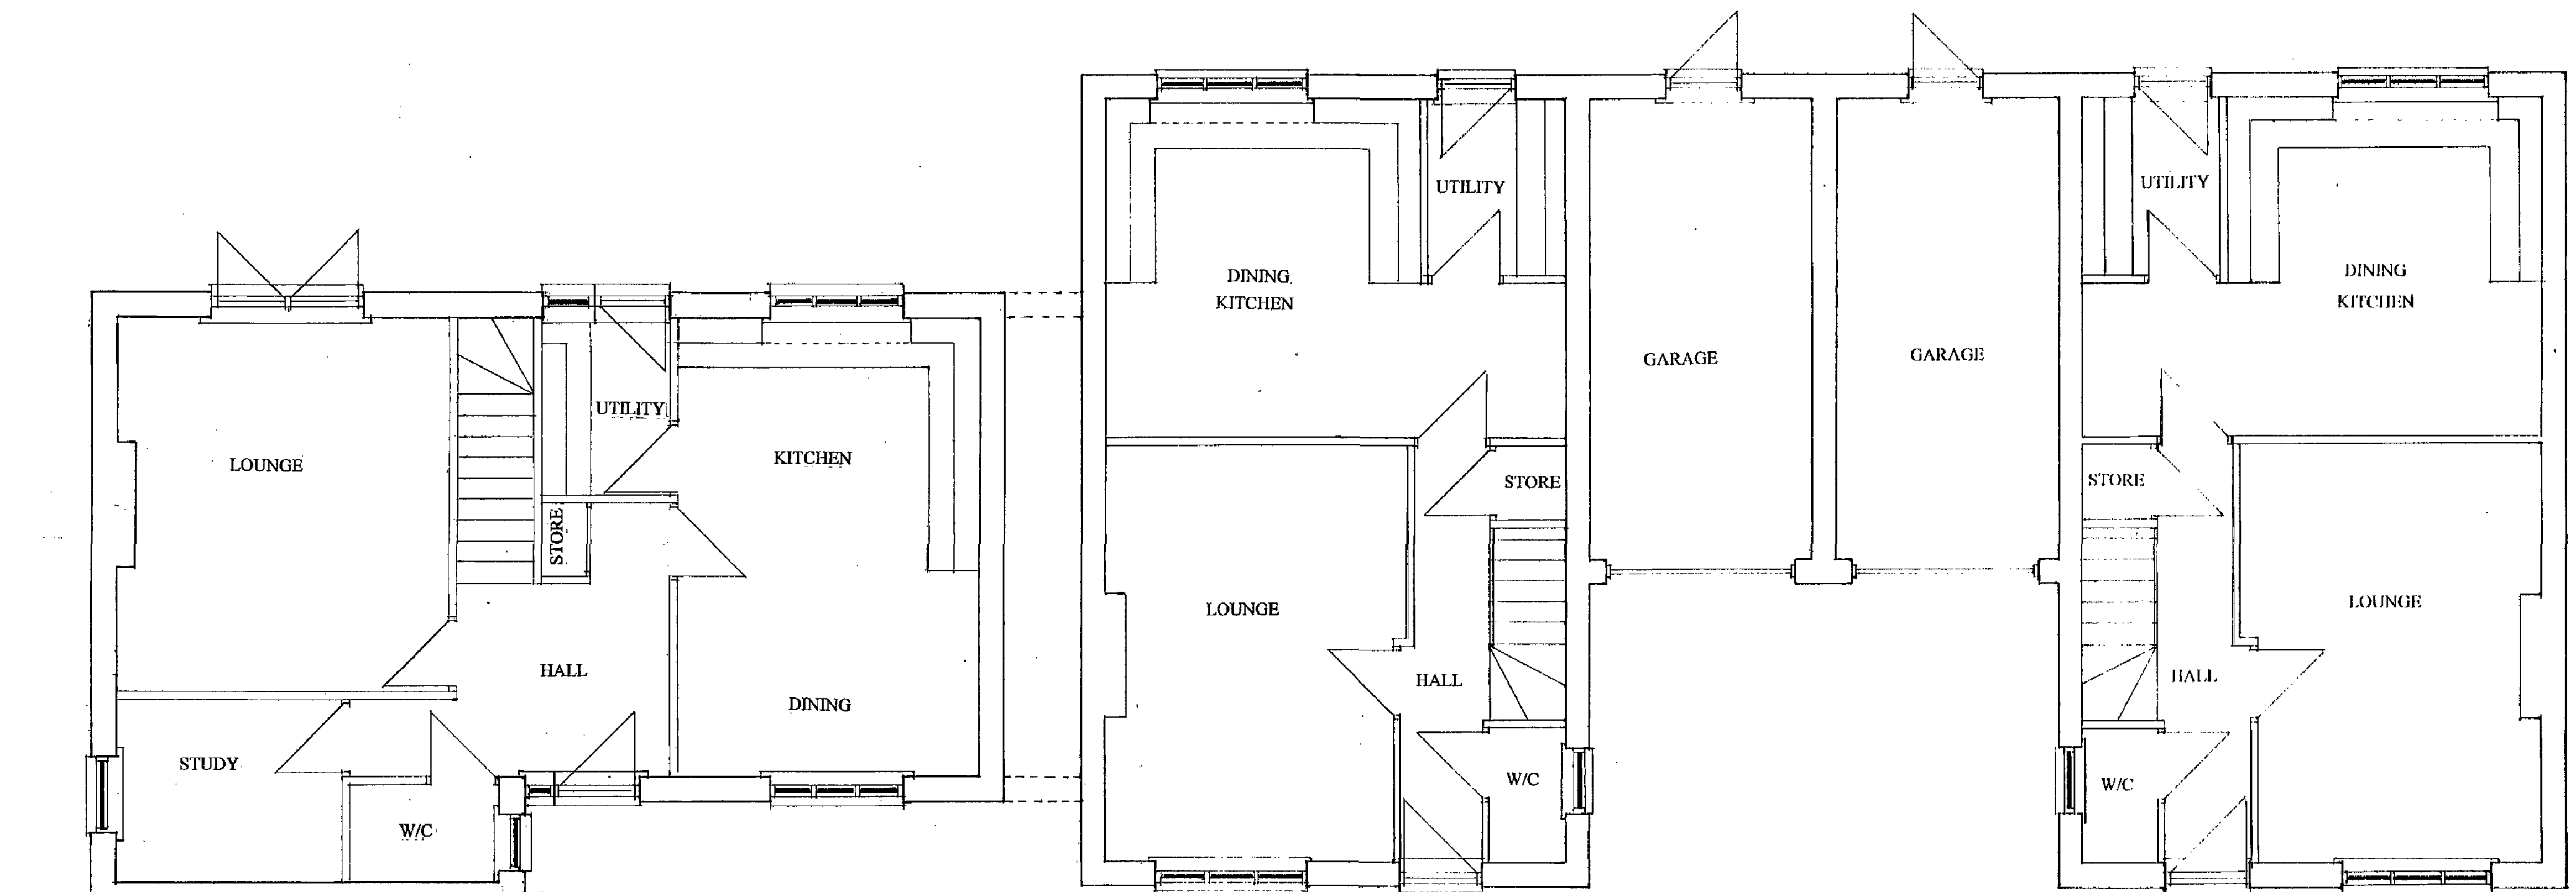

**PROPOSED GROUND FLOOR
LAYOUTS SCALE 1:50**

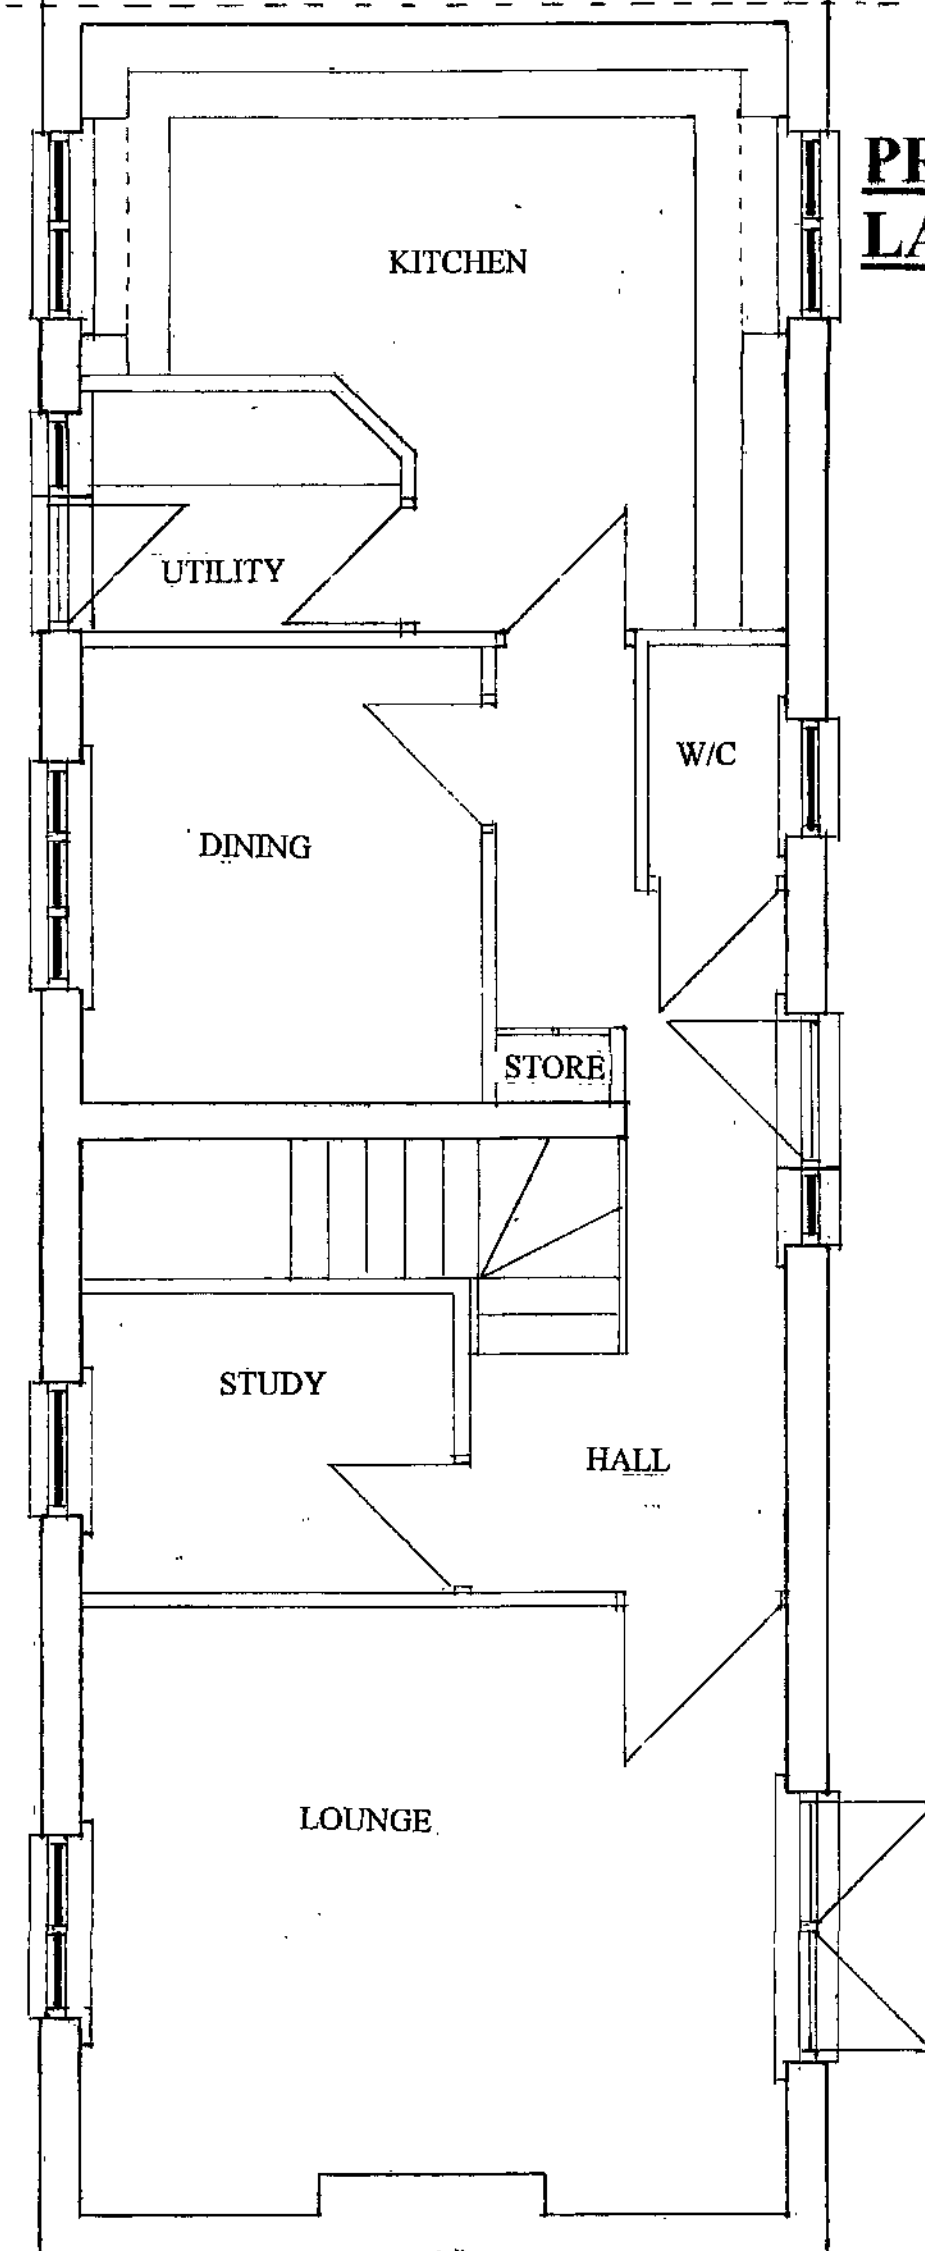


**PROPOSED NORTH FACING
ELEVATION SCALE 1:100**



**PROPOSED SOUTH FACING
ELEVATION SCALE 1:100**





EXISTING LEVELS SURVEY SCALE 1:250

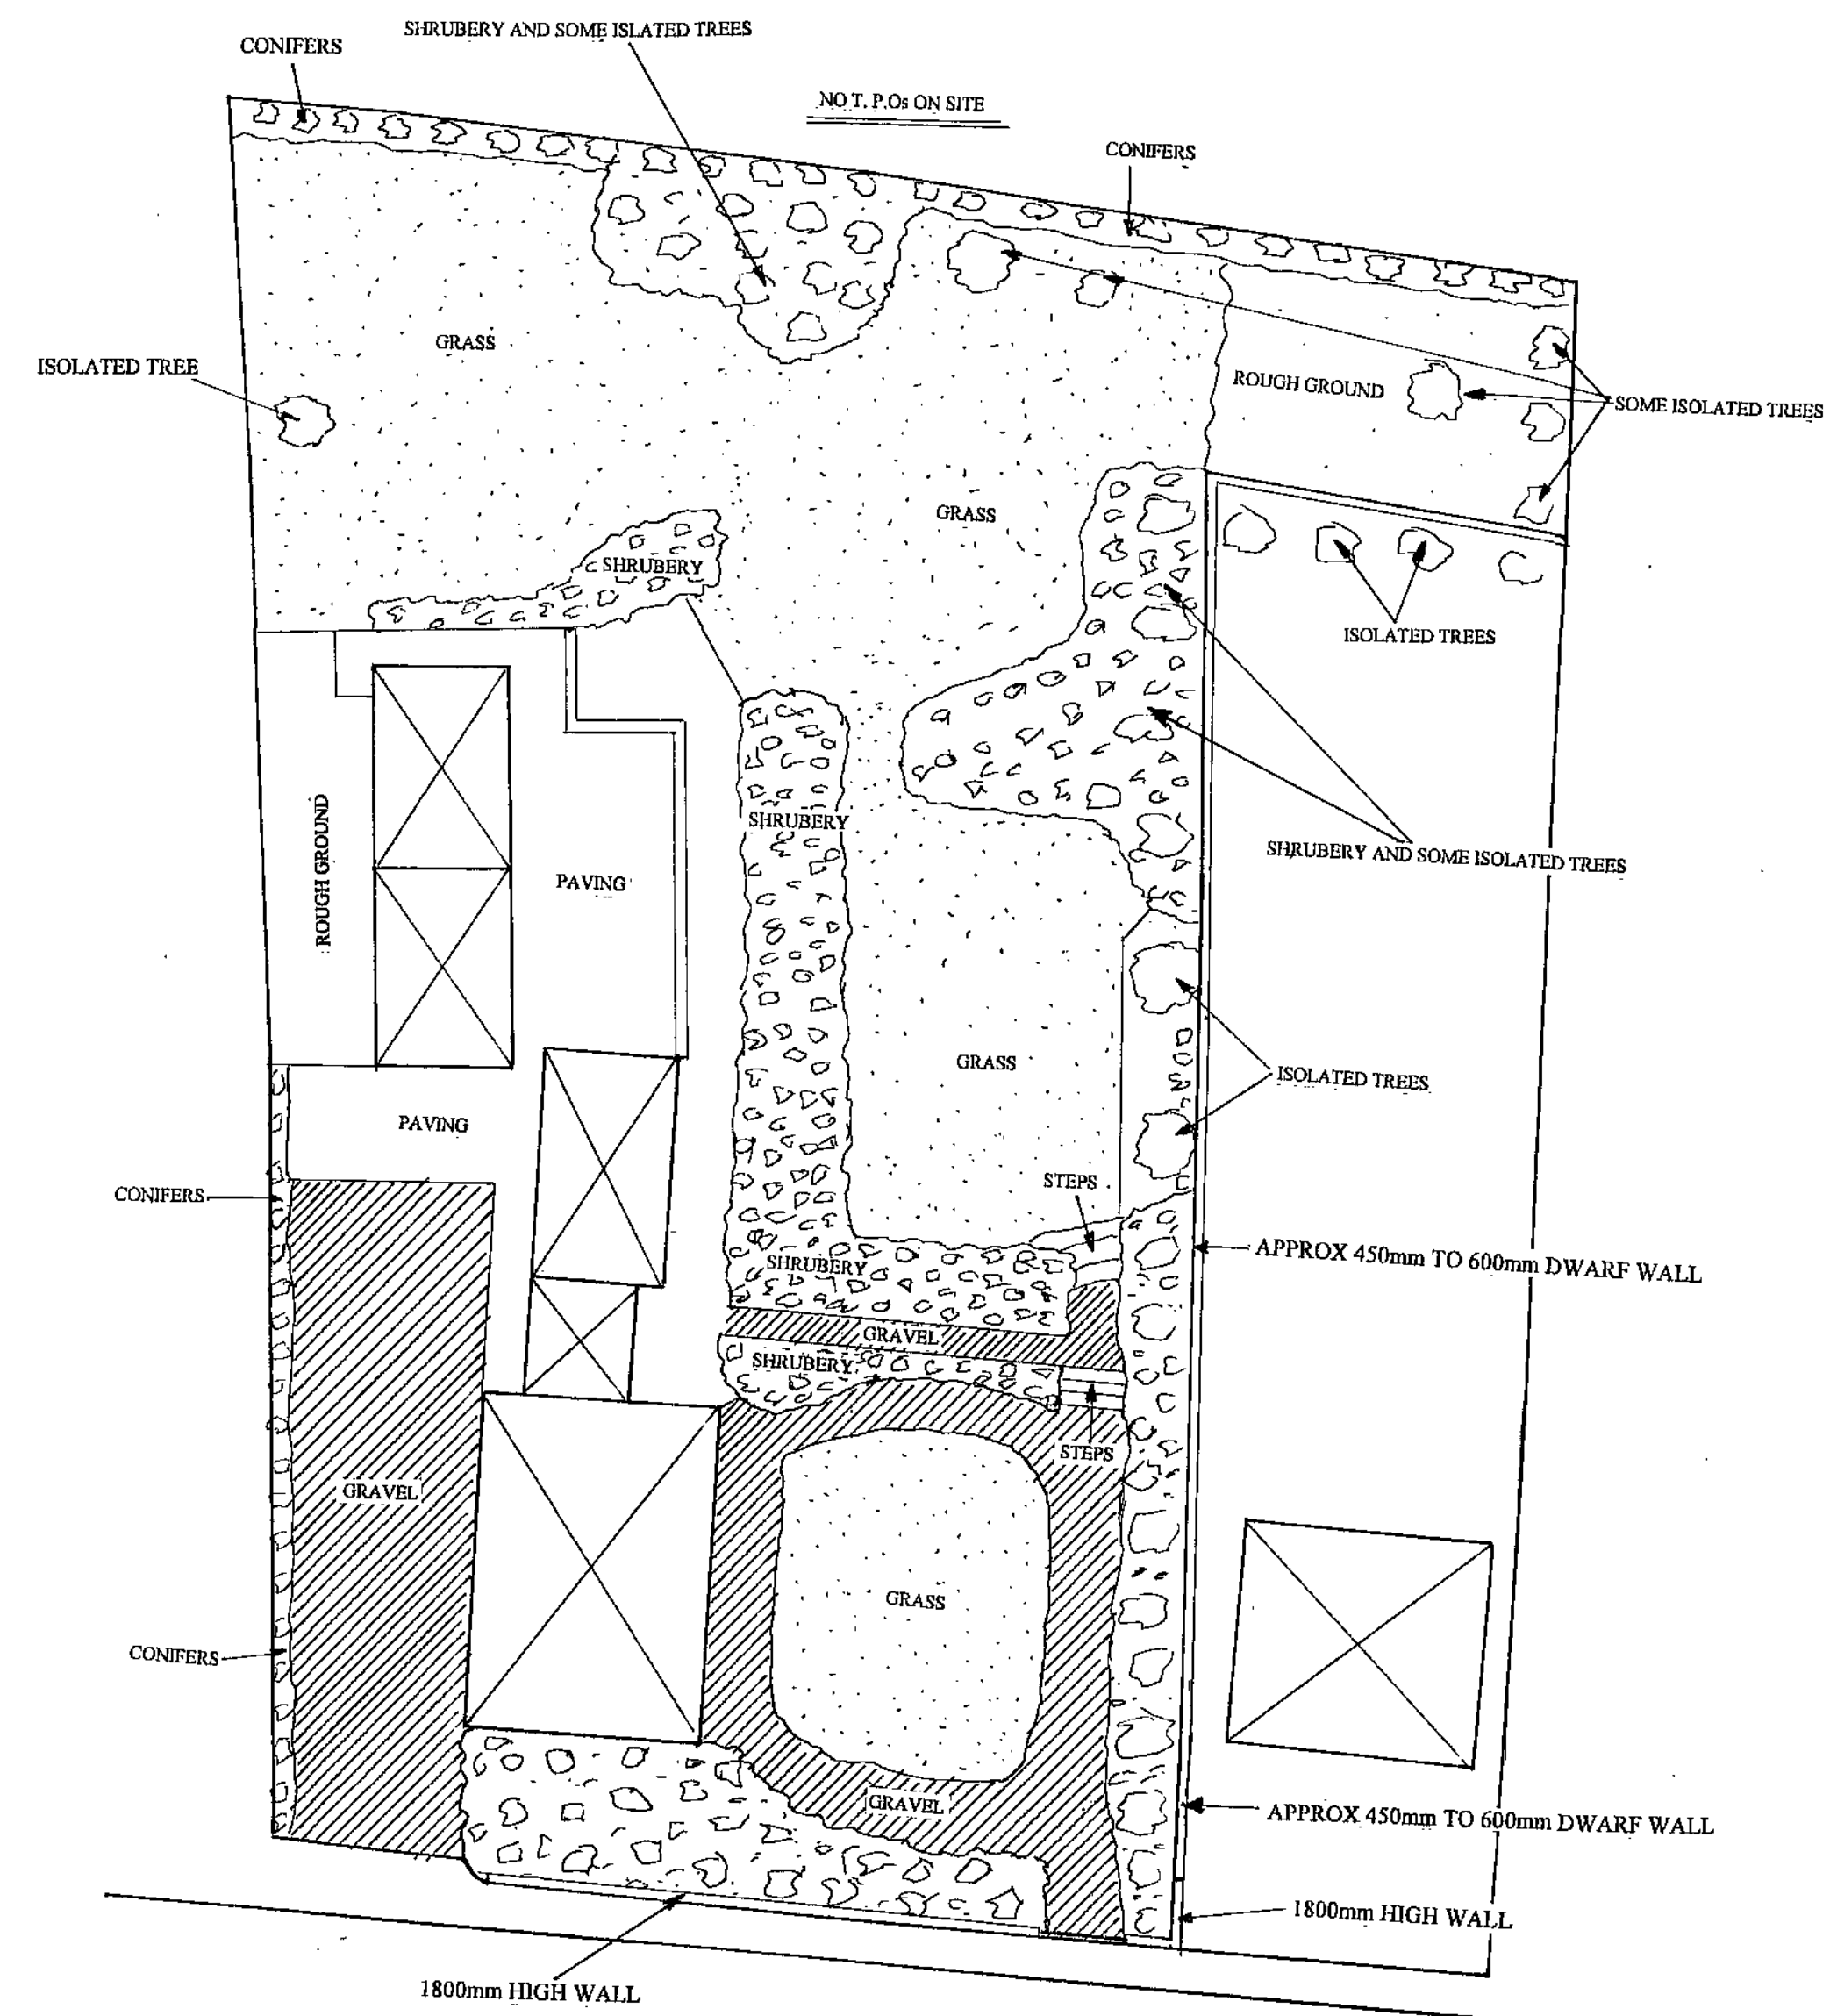

EXISTING GARDEN LAYOUT SCALE 1:250

BLOCK PAVING PARKING STRIP

NORTH

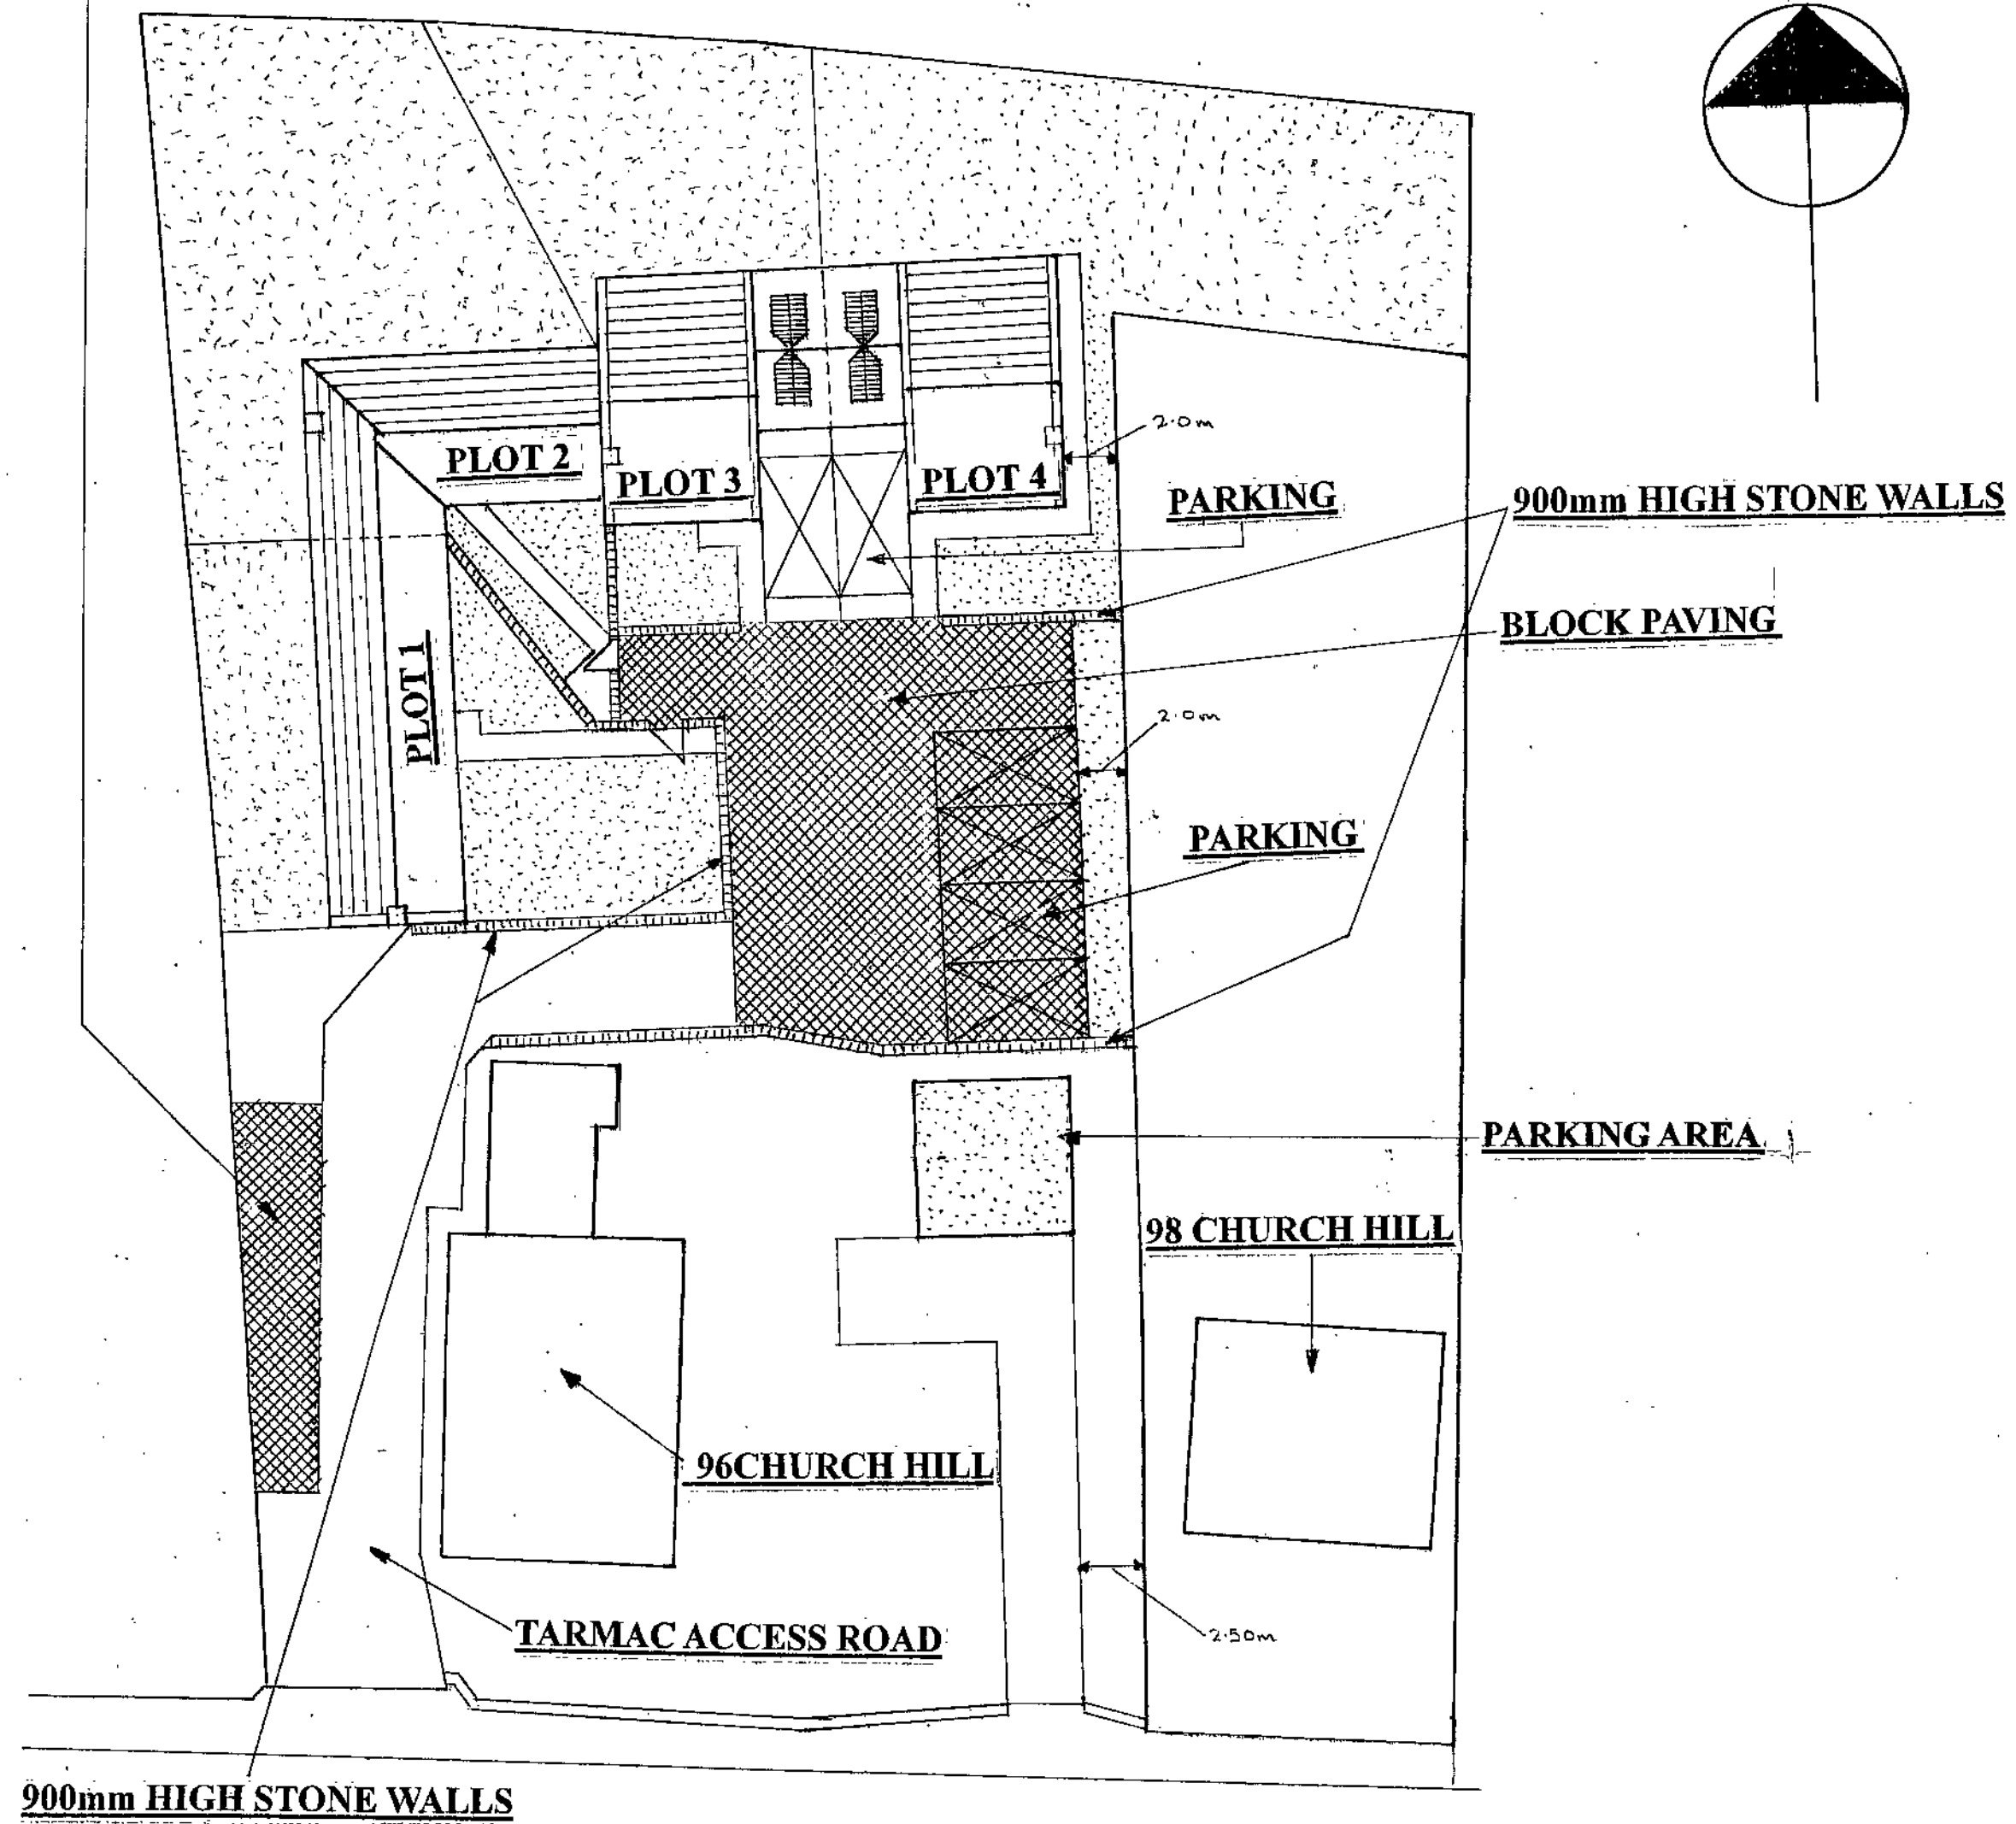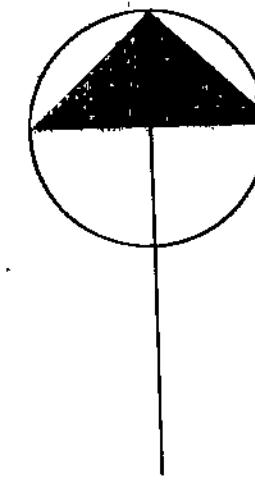

PROPOSED SITE LAYOUT
SCALE 1:250