


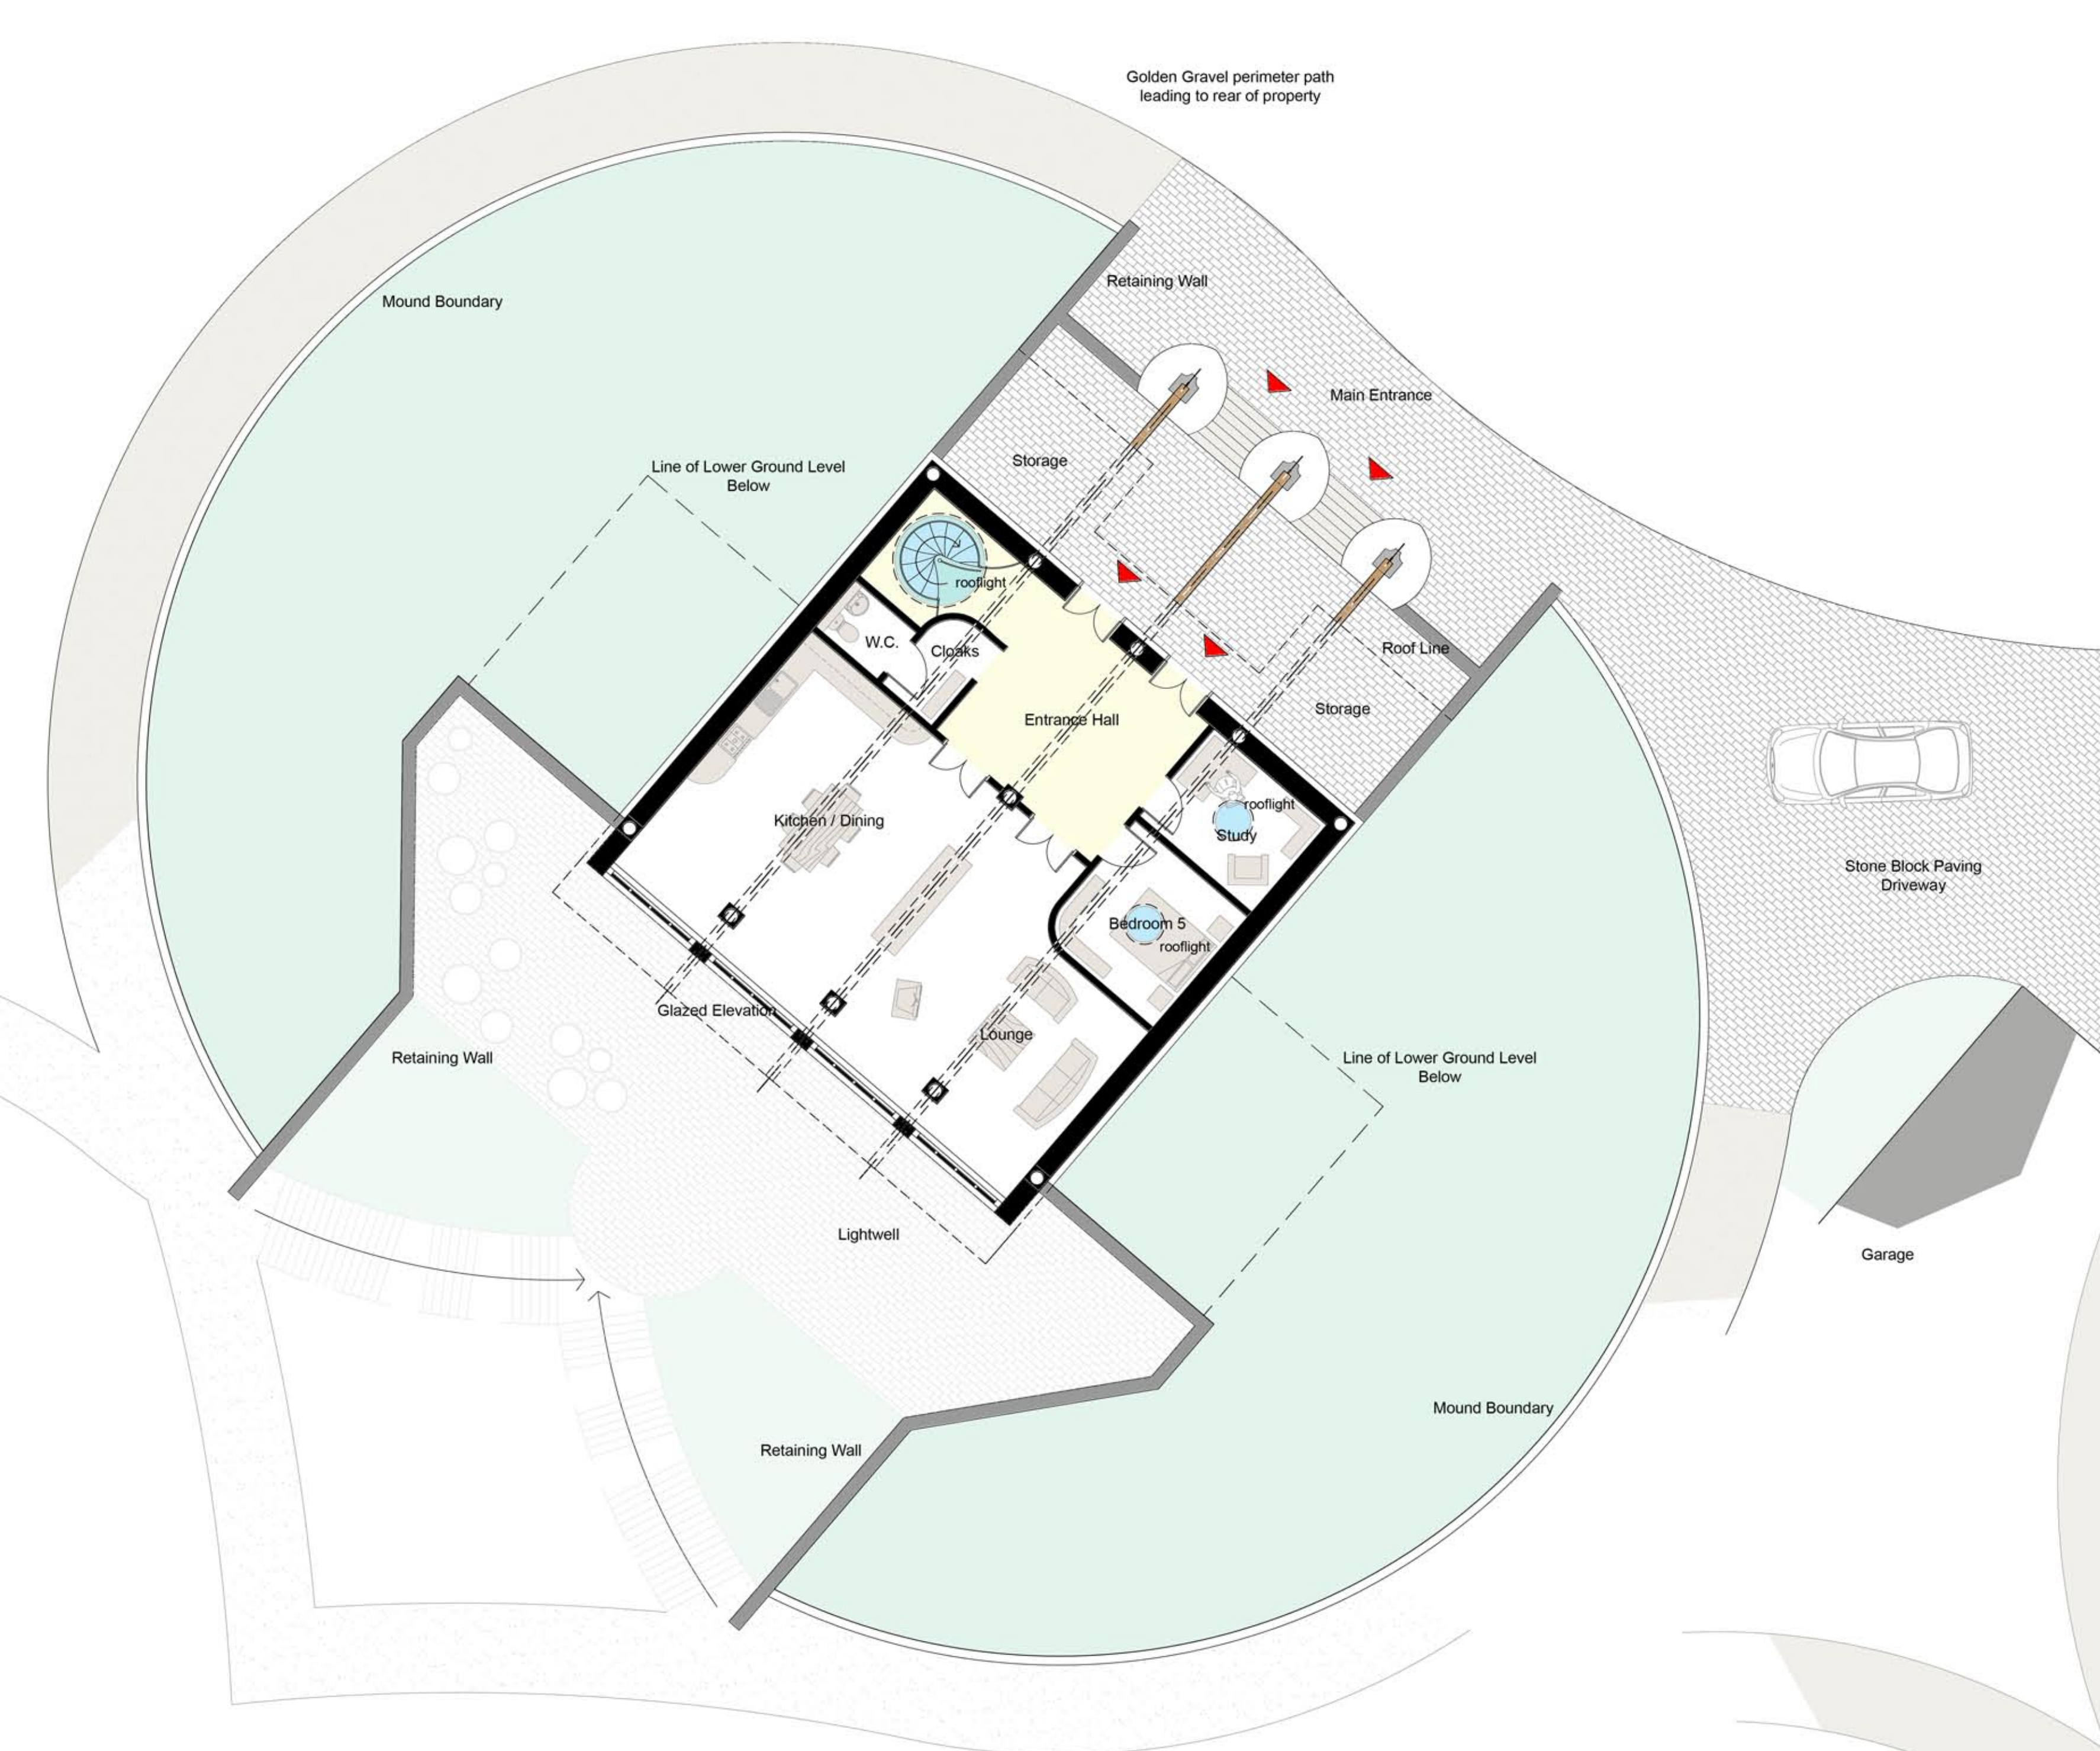

GROUND LEVEL PLAN, SCALE 1:100

LOWER GROUND LEVEL PLAN, SCALE 1:100

