


Proposed Left Elevation

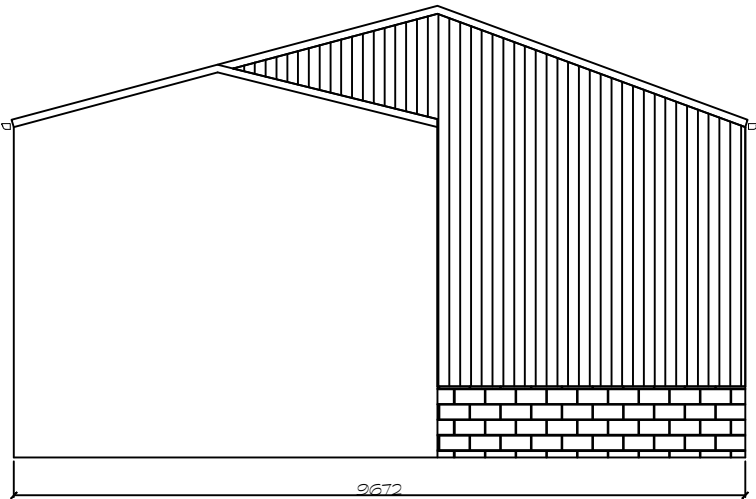


Existing hopper grate and handrail to be removed.


Opening to be in-filled using steelwork and pre-cast concrete planks to Structural Engineer's details.

Aluminium access cover to be installed to edge of former hopper for inspection purposes.
Galvanised access ladder and cage to be bolted to the inside face of the hopper beneath.

New solid steel roller shutter door with in-built wicket door. Powder-coated finish: RAL colour 6002 "Leaf Green". Dimensions and frame requirements are to be confirmed by manufacturer.


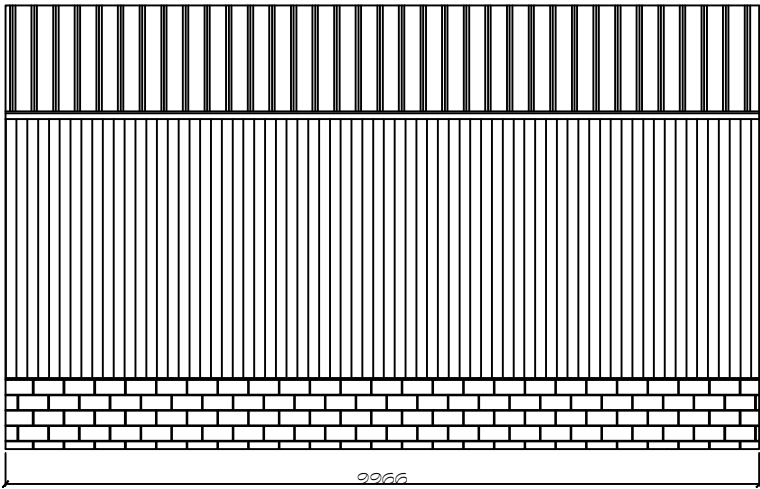


Proposed Rear Elevation

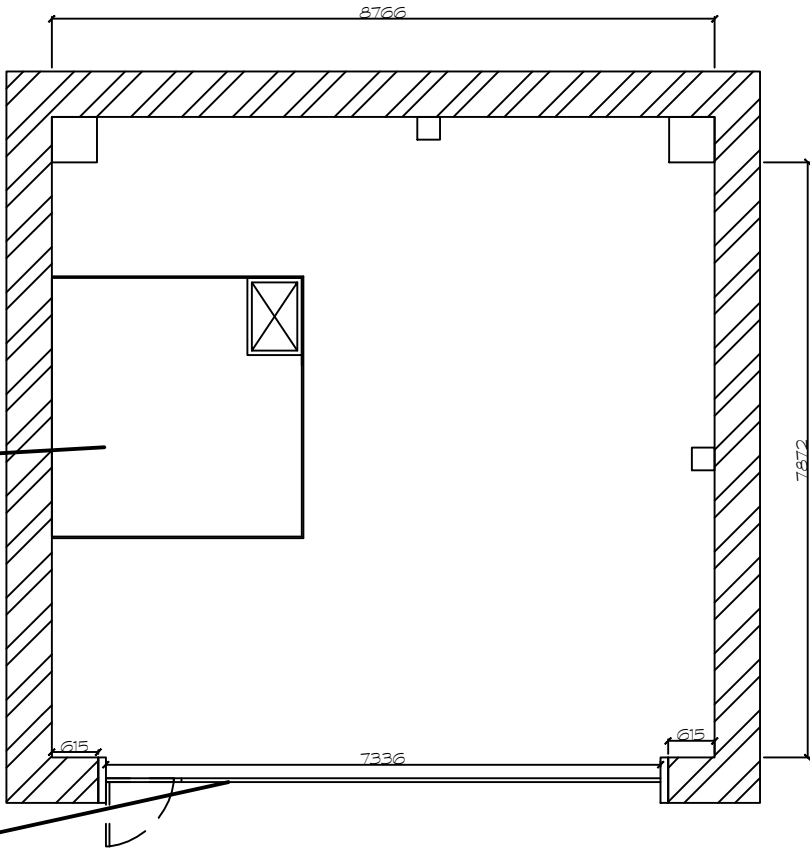

Proposed General Arrangement

Proposed Right Elevation

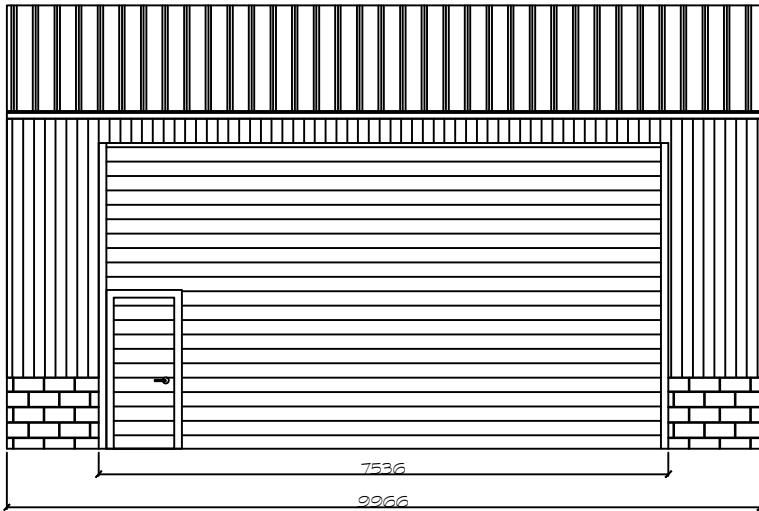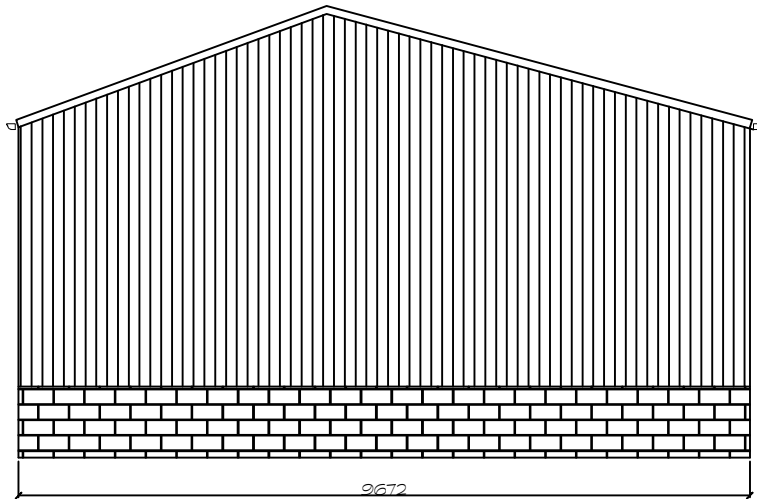

Proposed Front Elevation

NOTES:

- DO NOT SCALE FROM THIS DRAWING. USE FIGURED DIMENSIONS ONLY. DO NOT USE THIS DRAWING FOR CONSTRUCTION PURPOSES.
- ALL DIMENSIONS ARE IN MILLIMETERS UNLESS STATED OTHERWISE.
- THE CONTRACTOR IS TO CHECK DRAWINGS AND TO VERIFY ALL DIMENSIONS ON SITE BEFORE COMMENCING ANY WORK OR MAKING ANY SHOP DRAWINGS.
- ALL WORK IS TO BE CARRIED OUT IN ACCORDANCE WITH THE CURRENT BUILDING REGULATIONS AND ALL ASSOCIATED BRITISH STANDARDS.
- ALL WORKS ARE SUBJECT TO STATUTORY APPROVALS AND DETAILED SITE SURVEYS.
- COPYRIGHT WALKER WOOD. MUST NOT BE REPRODUCED WITHOUT WRITTEN PERMISSION.
- PLEASE NOTE THAT ALL FURNITURE IS FOR ILLUSTRATIVE PURPOSES ONLY AND THAT ACTUAL DIMENSIONS MAY DIFFER DEPENDING ON THE FINAL FURNITURE SELECTED. THIS MEANS EITHER A GREATER OR SMALLER NUMBER OF ITEMS MAY FIT INTO THE DESIGNED AREAS.

REVISIONS:

REV	DATE	REVISION	INITIALS

PURPOSE OF DRAWING:

Planning

CLIENT NAME:

Hesley Group

PROJECT NAME:

Hopper Works
Low Laithes
Barnsley
S71 5HB

DWG TITLE:

Proposed Plan and Elevations 01

DWG REF: DRV\FILEDIRECTORY\FILENAME\DWG

DWG NO:	003	REVISION:	R2
SCALE:	1:100 @ A3	DATE CREATED:	01/2017
DRAWN BY:	SDW	CHECKED BY:	RDW

Walker Wood
The Great Building Partnership

Walker Wood Ltd
70 Chatterhouse Road
SHEFFIELD
S10 3LJ

TEL: 0114 2631788
MOB: 07817 769056