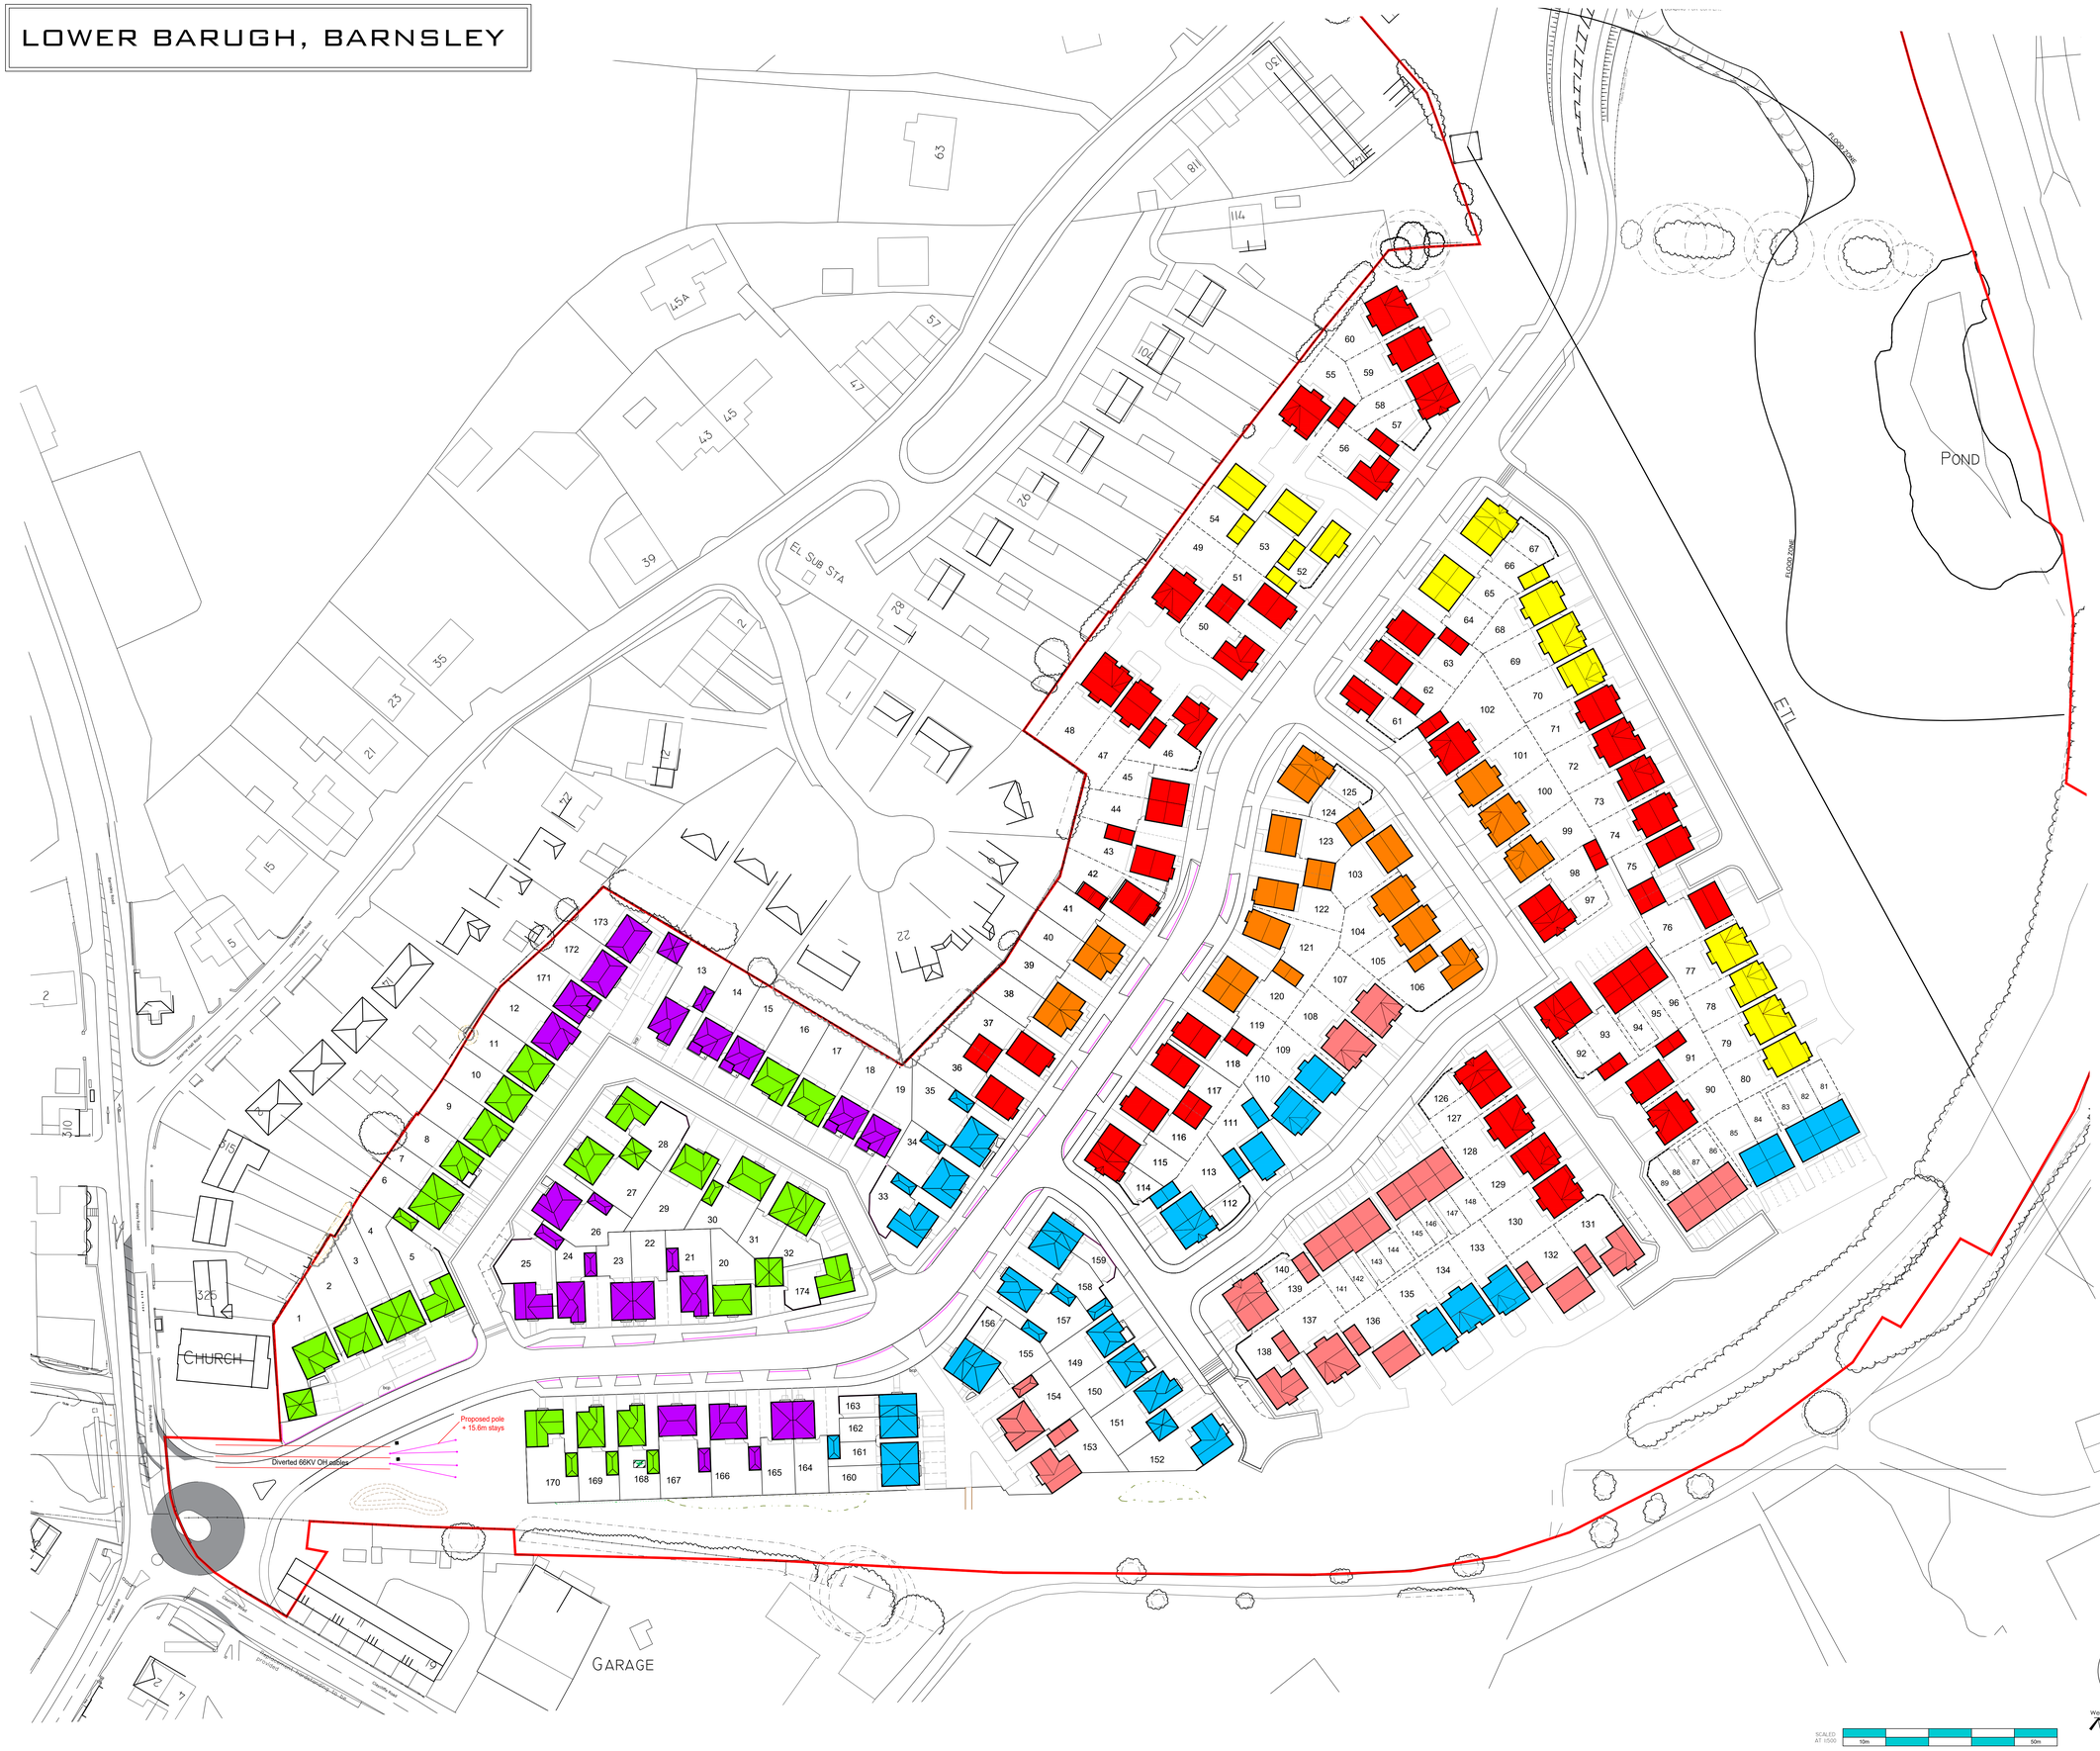
LOWER BARUGH, BARNSLEY


POND
FLOOD ZONE
FLOOD ZONE
ETL
EL SUB STA
CHURCH
GARAGE
Proposed pole
+ 15.6m stays
Diverted 66KV OH cables
Barugh Lane
Barugh Green Road
Church Side Road
Church Road
Church Road
Barugh Green Road
Barugh Lane
Barugh Green Road
Barugh Green Road
Barugh Lane