




Solid brick course on edge
in contrasting brick to pier caps.


100x19x1200mm square top
boards fixed with 18mm gap
Contrasting brick on
edge capping
Contrasting engineering brick
course up to 150mm
above GL.

Finished ground level


Type 5
Screen Wall Fence

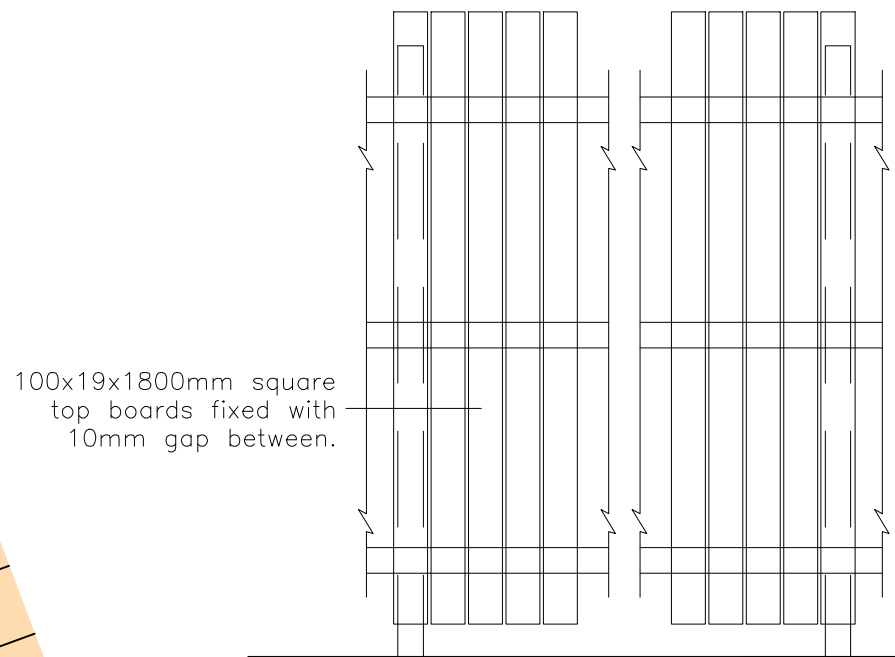


Type 1
Close Boarded Screen Fence

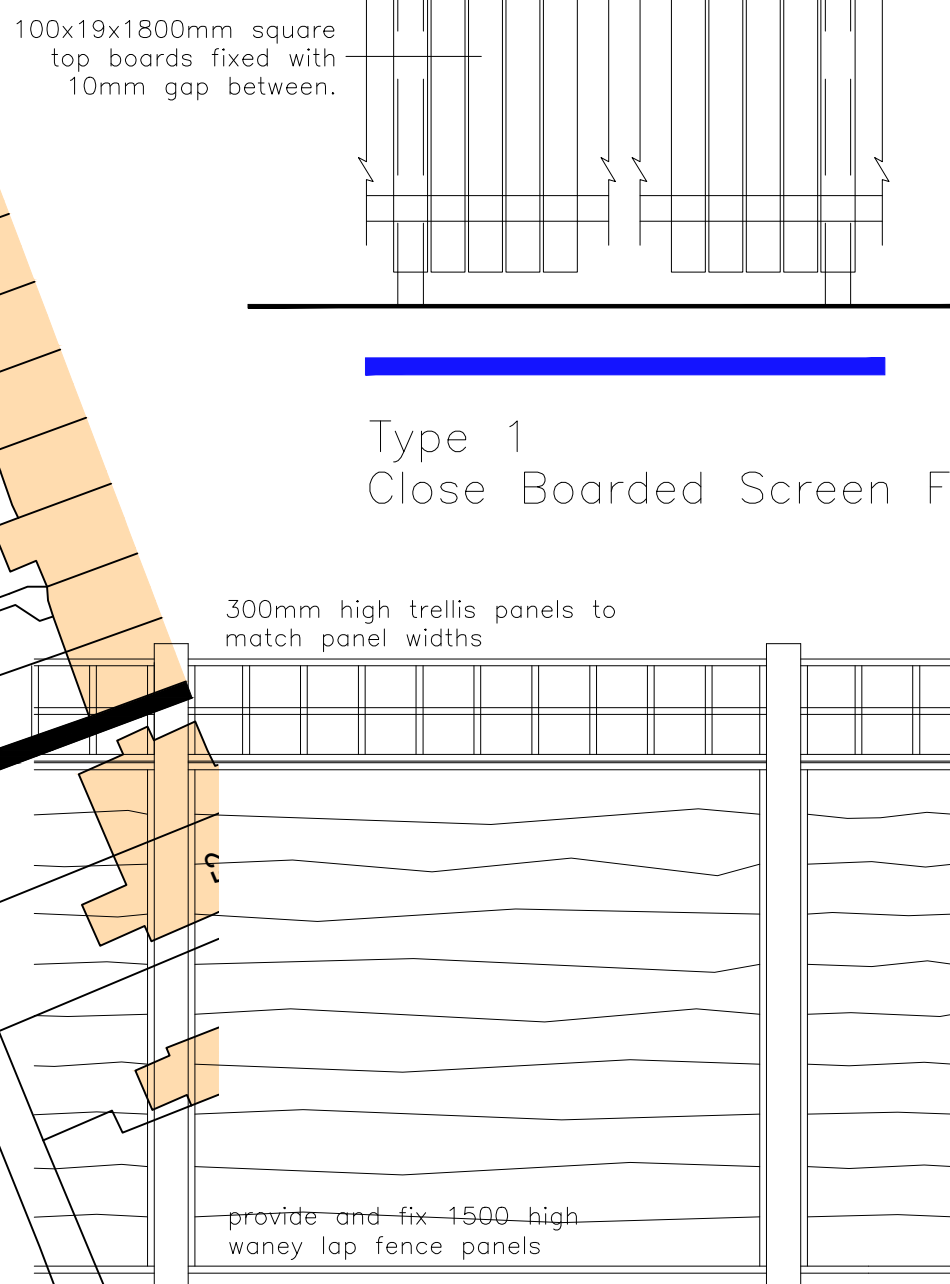

Type 2 Larch Lap/Lattice Fence 1.8m High

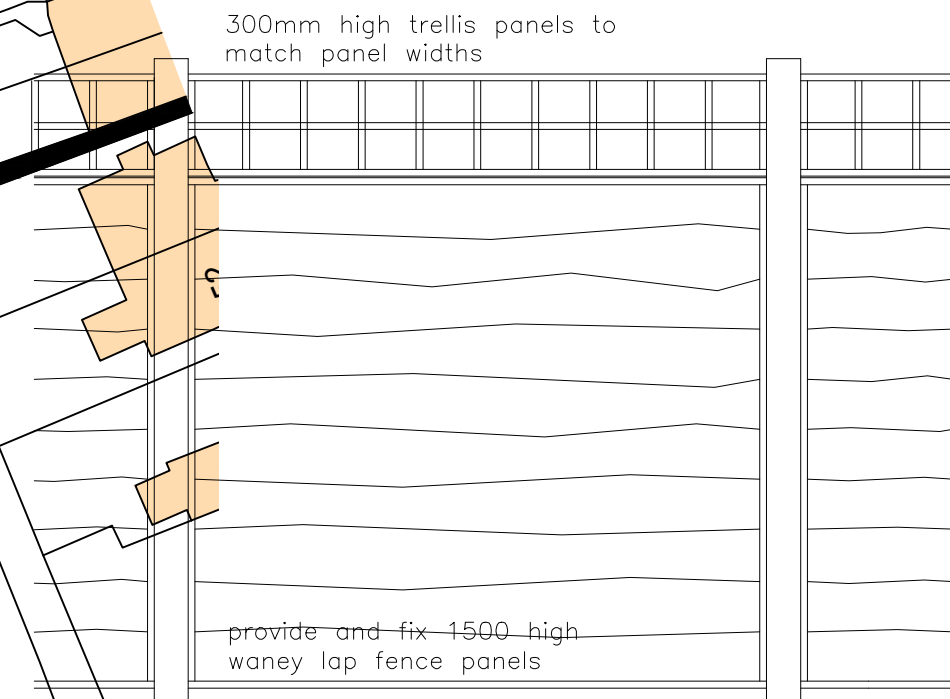

Type 3 1200mm
Decorative Top Railing
Detail

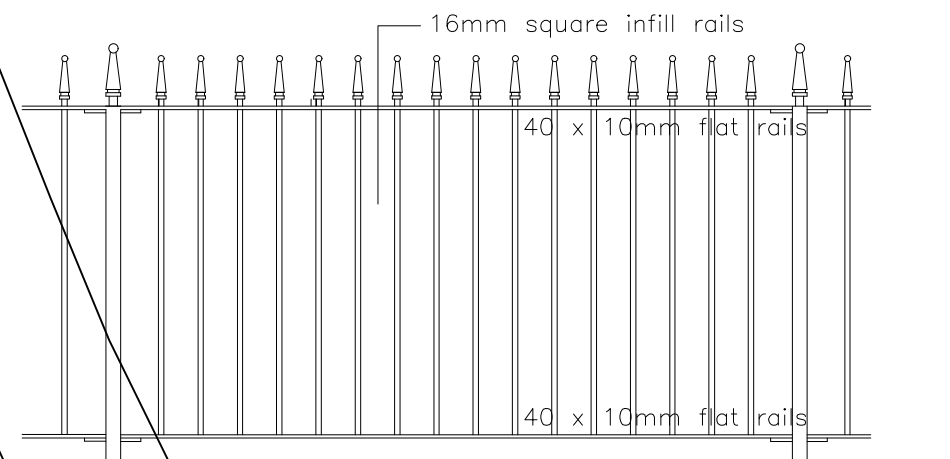

GATE

LOCKABLE GATE (SERVING REAR GARDEN ACCESS PATHS -
KEY TO ALL THOSE PLOTS WHICH IT SERVES)

B Plot 3 amended to Malory from Ashbery & minor
highway comments in line with BMDC comments. Miller 14.09.16
A Updated in line with revision D of planning
layout. Sten 05.09.16

Rev	Description	Drawn	Date
-----	-------------	-------	------

miller homes
Miller Homes Ltd - Yorkshire
Lapwing House
Peel Avenue, Calder Park
Wakefield
West Yorkshire, WF2 7UA
Telephone 0870 336 4600
Fax 0870 336 4602
www.millerhomes.co.uk

Project Title
**Carrington Avenue
Barnsley College
Barnsley**

Drawing Title
Boundary Treatments

Scale	Drawn By	Checked By	Authorised By
1:500	STEN		
Date	04/10/16	Date	
Job No.	Drawing No.	Revision	
811121	06		B

Original Sheet Size A1