




Homes by Strata HouseType – G-Life Monaco

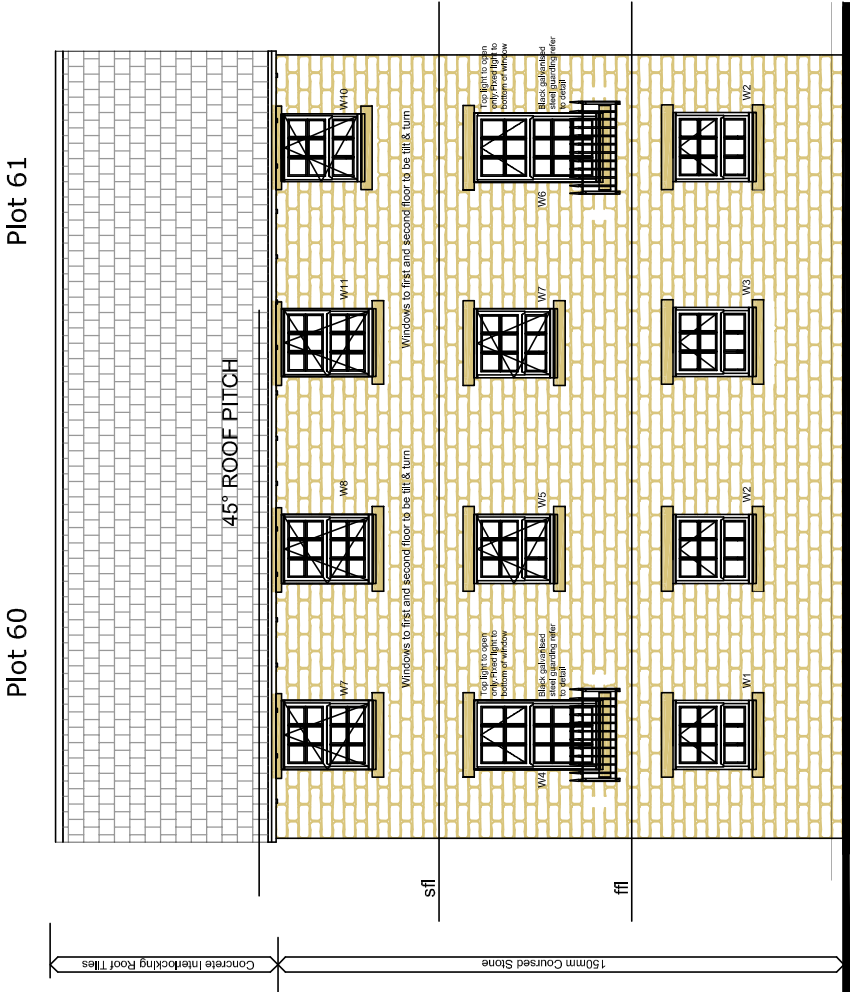


FRONT ELEVATION (Longcar Lane)

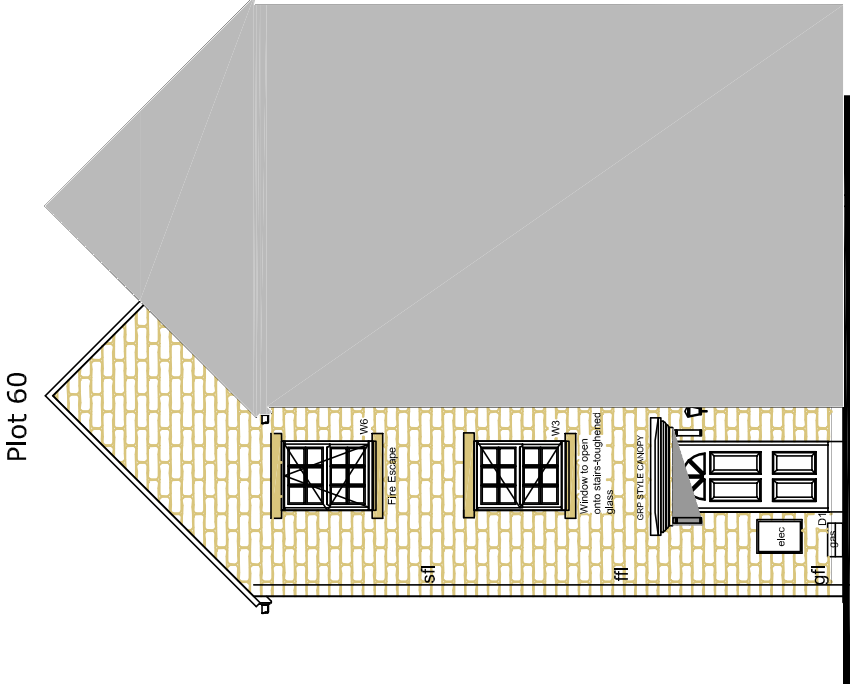


AS (END WITH 45° ROOF)
STONE ELEVATION

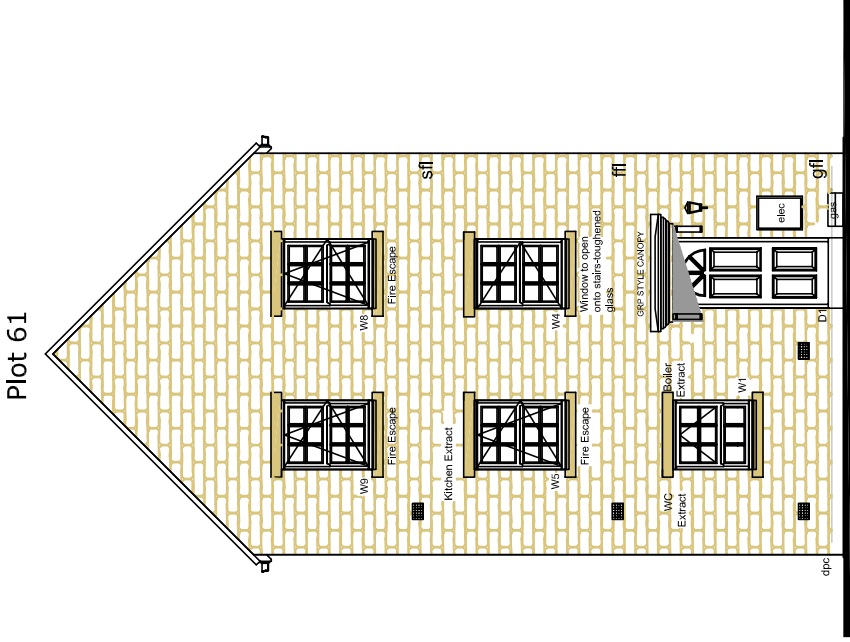


OPP (END WITH 45° ROOF)
STONE ELEVATION (Blenheim Road)

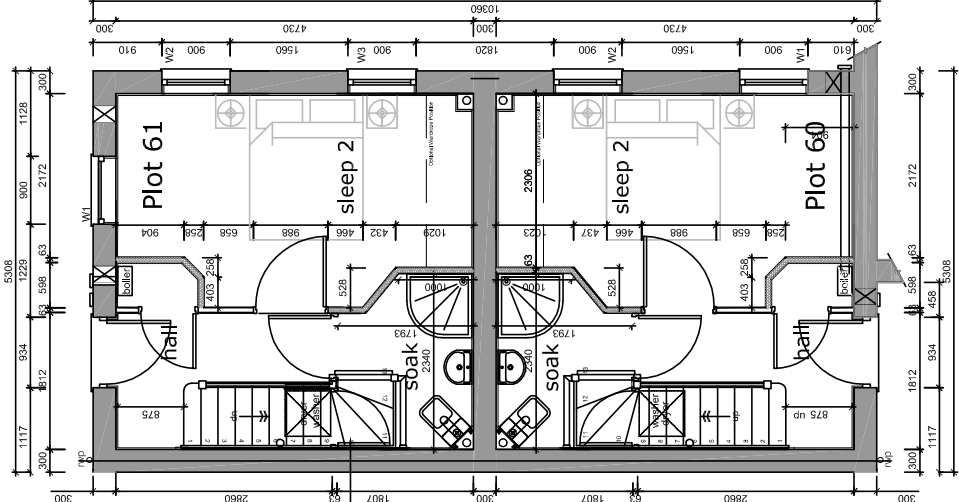


GROUND FLOOR

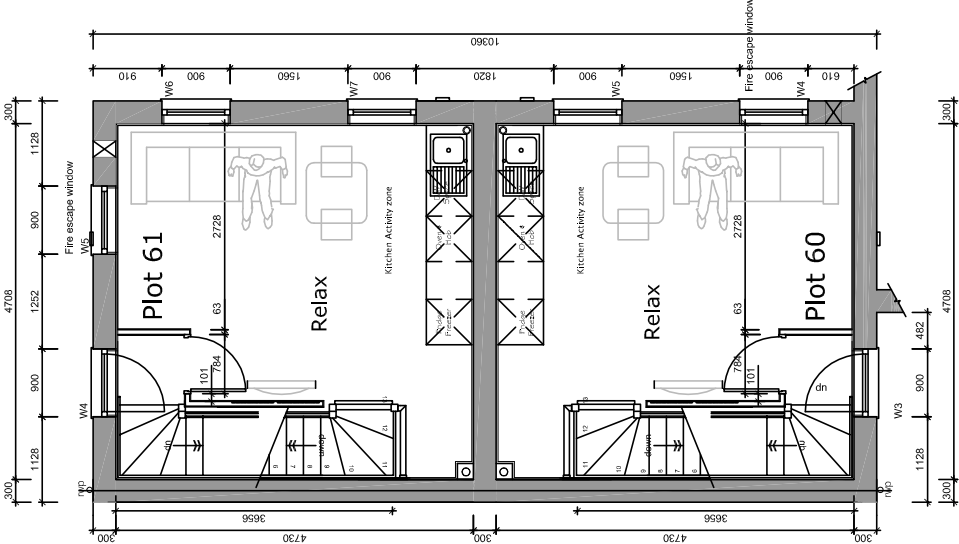

FIRST FLOOR

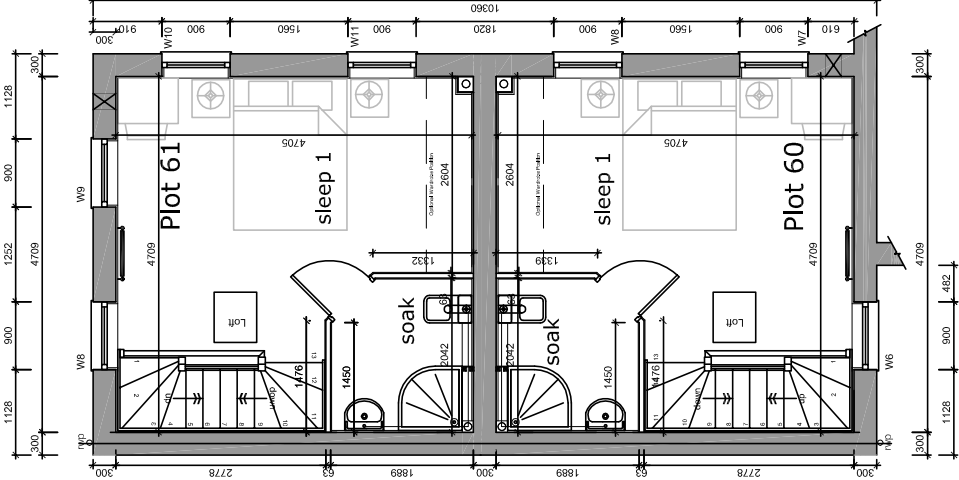

SECOND FLOOR

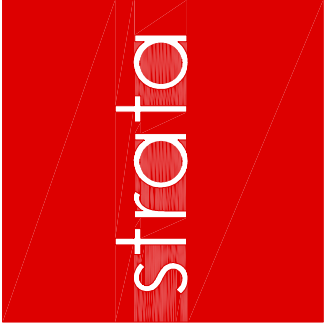

homes by

strata