



Proposed South-East Elevation
1:50



Proposed North-West Elevation
1:50

Graphical Scale 1:50


0 1 2 3 4m

All drawings should be read in conjunction with the entire **PL Series** drawings. Full details and specifications will be provided following approval of the planning application and through a formal Building Control submission prior to commencement of site works & construction.

Ownership Boundary

Materials Key

- 1 New Random-Coursed Natural Stone Walling to match existing
- 2 New Red Facing Brick Walling to match existing
- 3 New Concrete Tiled Roof to match existing
- 4 New Single-Ply Membrane Flat Roof
- 5 Replacement Grey Aluminium-Framed Windows and Doors
- 6 New Grey Aluminium-Framed Windows and Doors
- 7 New White Plastic Rainwater Gutters and Downpipes to match existing
- 8 New White Plastic Fascias, Soffits and Barge Boards to match existing

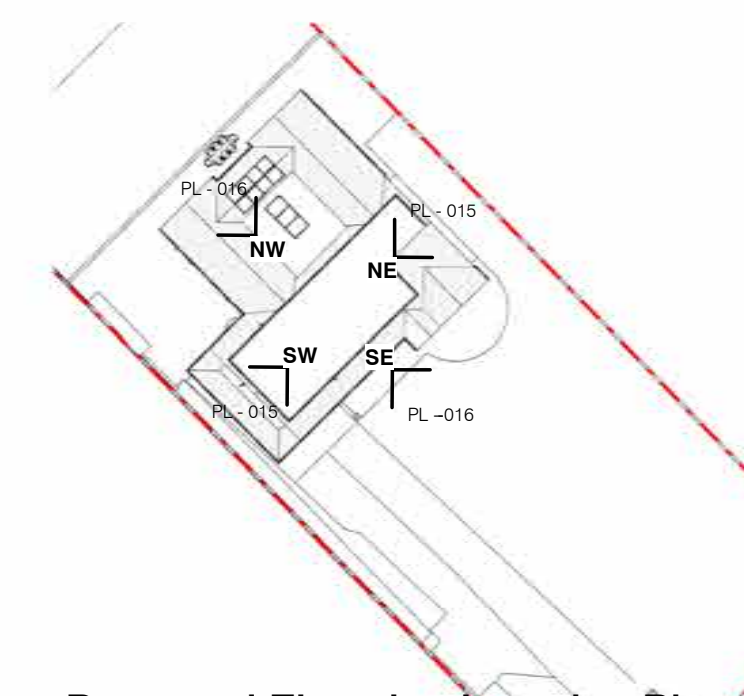

Proposed Elevation Location Plan
1:500

Rev

Description

Date

By

peakarchitects

Drafted Study (Green Hall, 8-10 Beccles Road, Shelton, S10 2DR)

www.peakarchitects.co.uk

Project

292-2019

Warren Lane, Staincross

Client

John and Kay Sanderson

Status

Information

Comment

Approval

Tender

Construction

As-Built

☐

☐

☒

☐

☐

☐

Drawing

WLE - PA - PL - 016

Proposed PD SE NW Elevations

Revision

Date

10/07/19

Scale

As indicated

@

/

@

A1

A3

Planning