


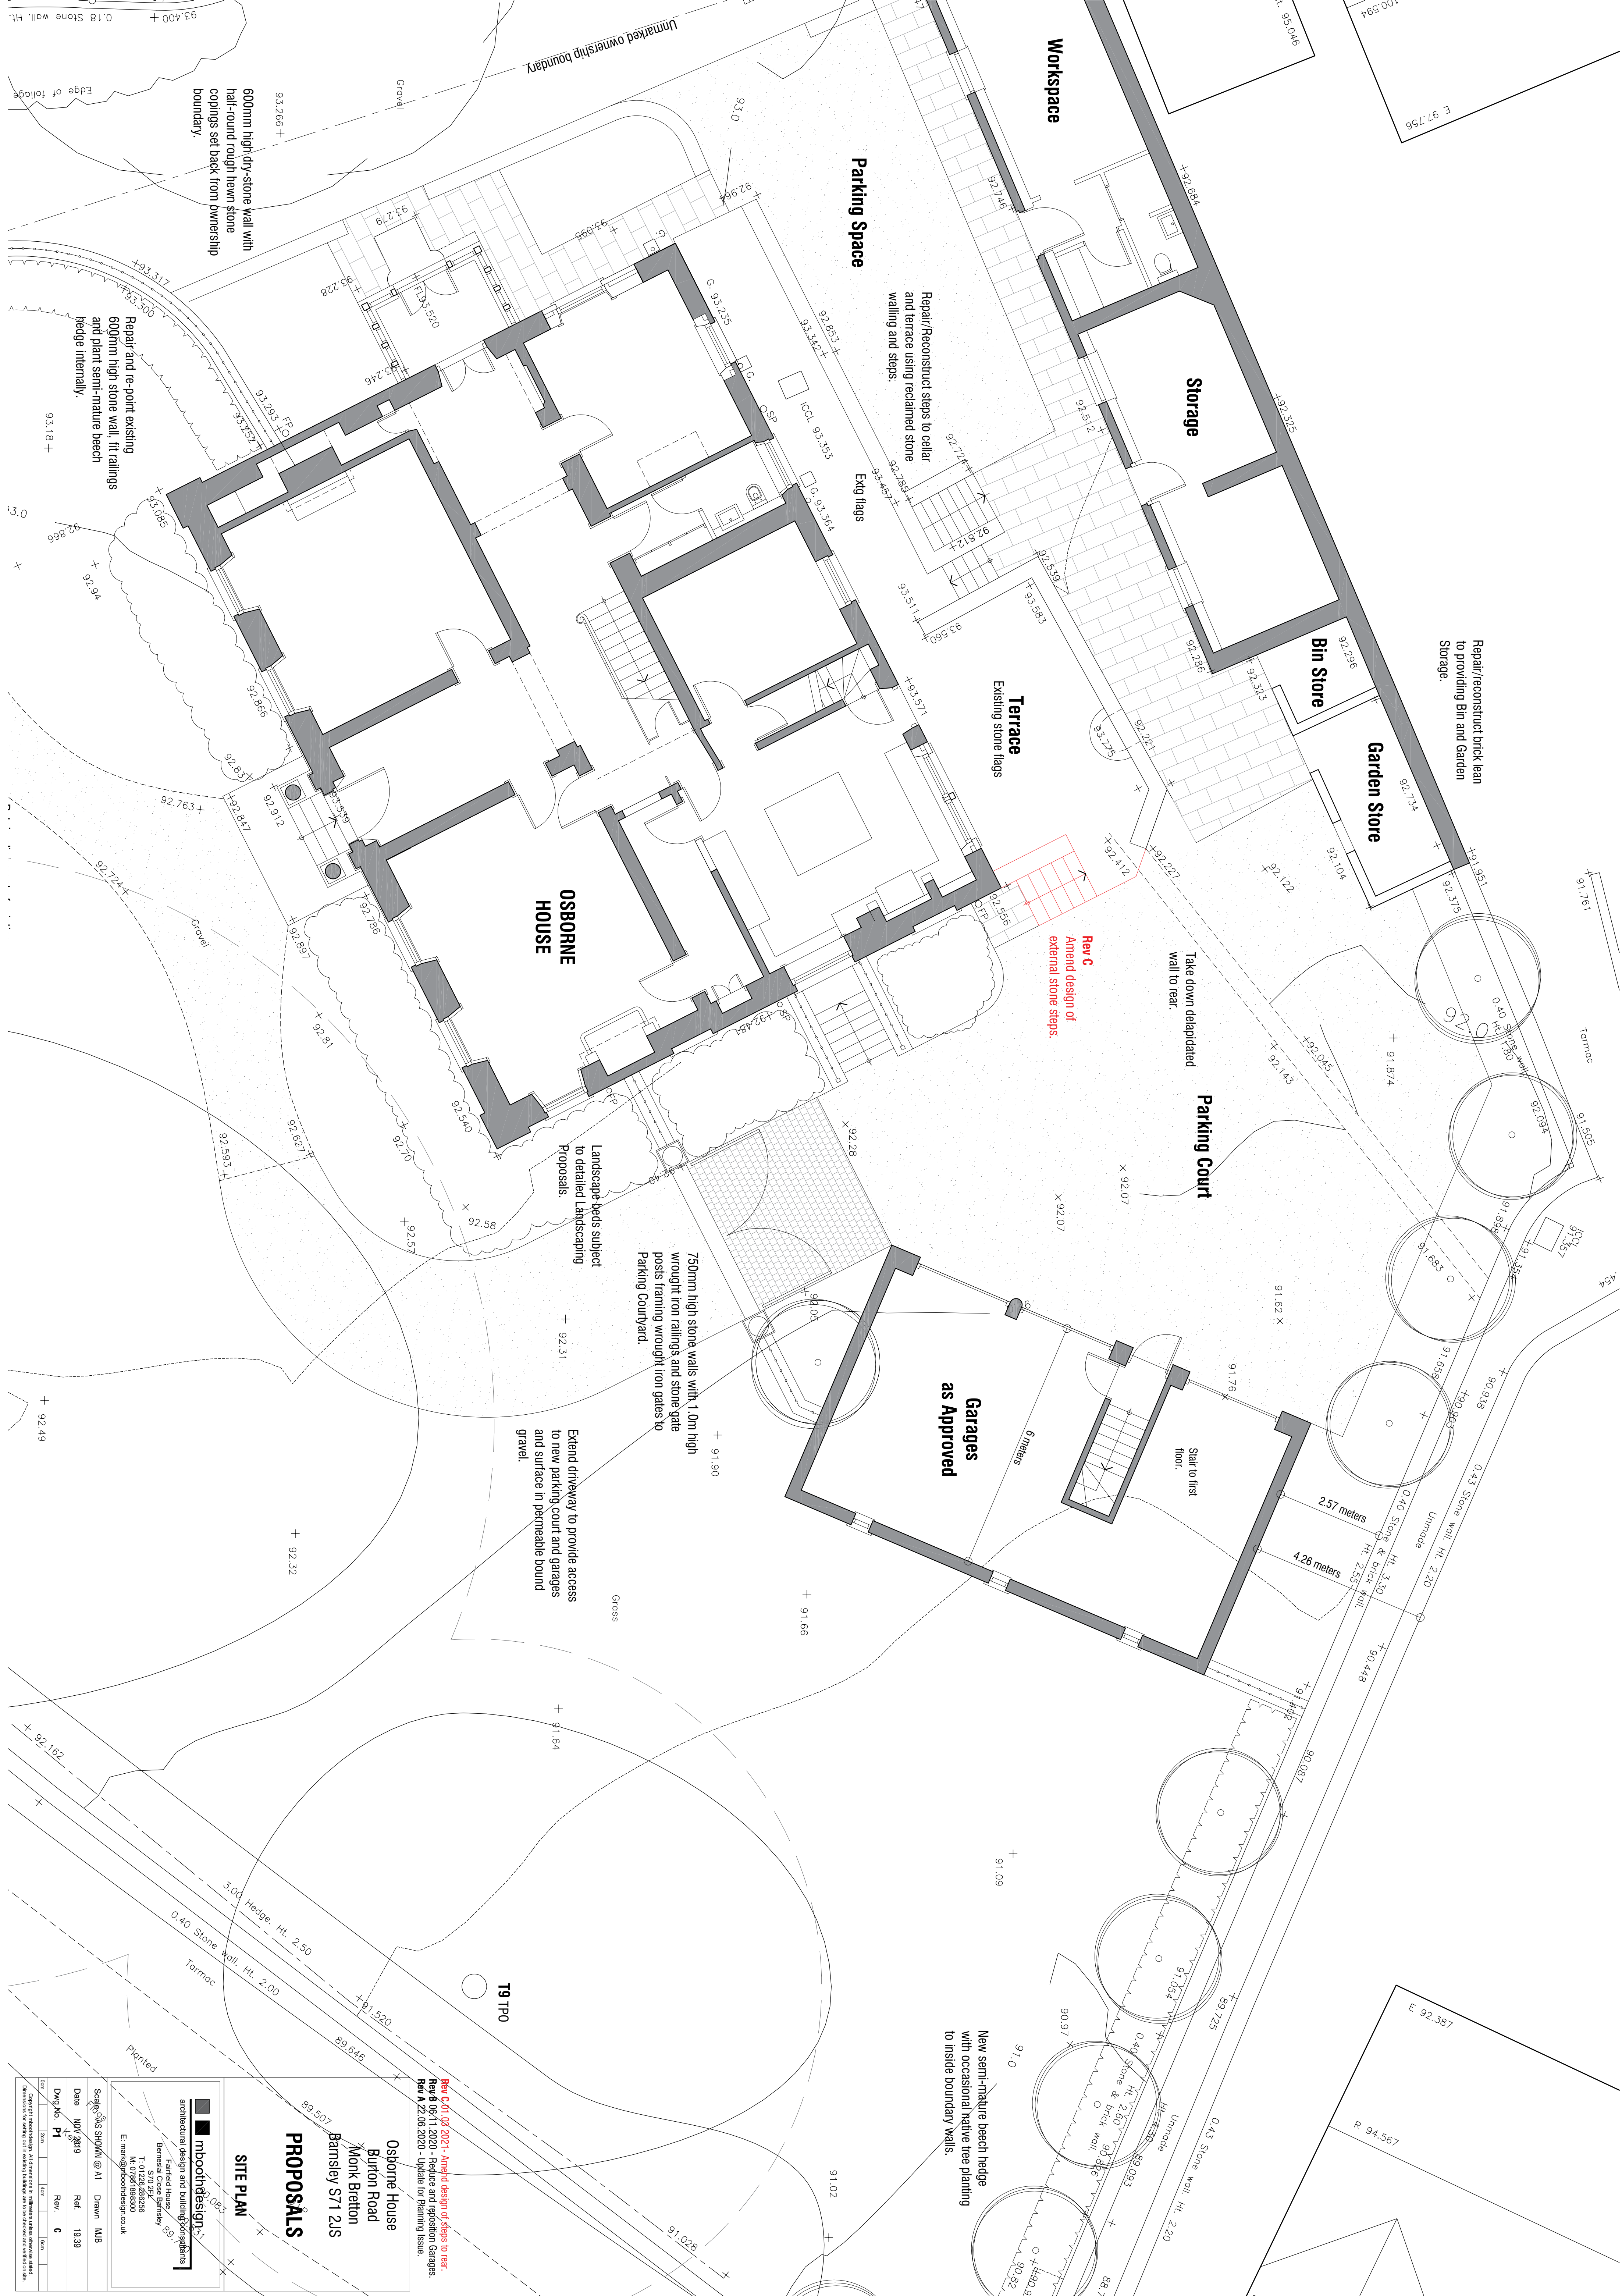

mbroothdesign
architectural design and building consultants
Fairfield House
Barnetall Close Banbury
STO 5ST
T: 01272 488526
M: 07792 488526
E: email@mbroothdesign.co.uk

Scale: A3 SHOWN @ A1 Drawn: MB
Date: NOV 2019 Ref: 19.39
Dwg No: P1 Rev: C

Copyright inboothdesign. All dimensions in millimeters unless otherwise stated. Dimensions for setting out in existing buildings are to be checked and verified on site.