




plans as proposed

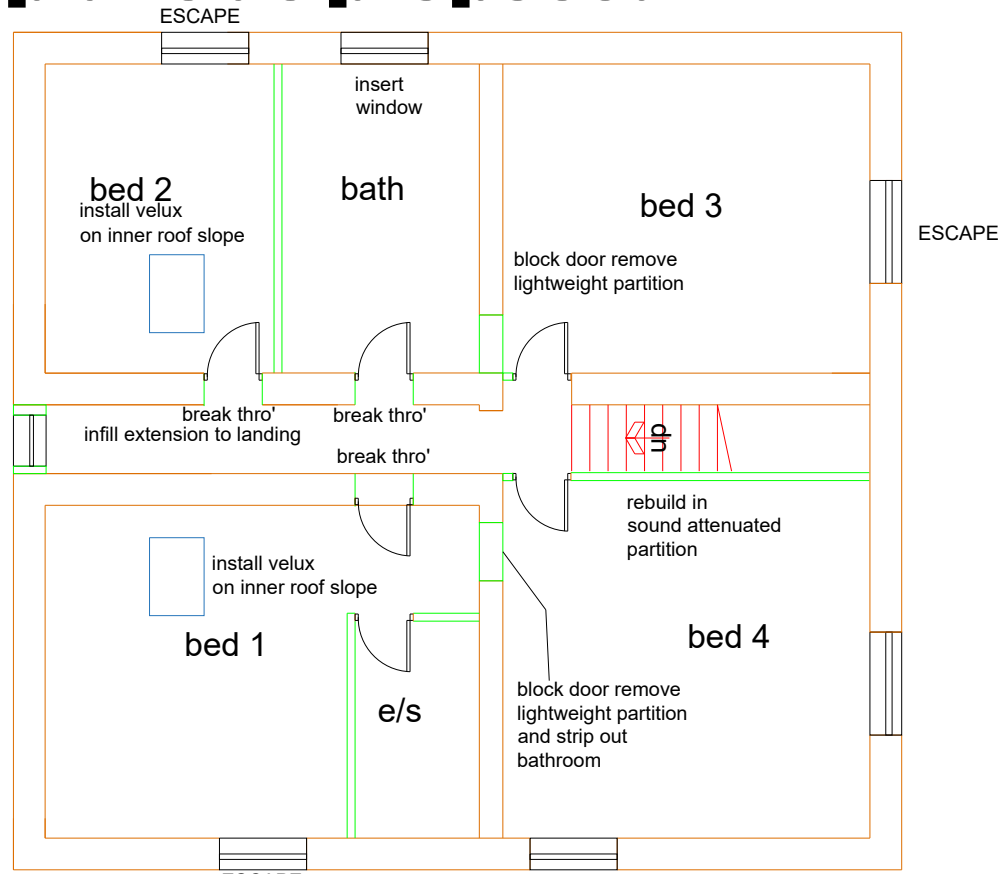


first floor plan

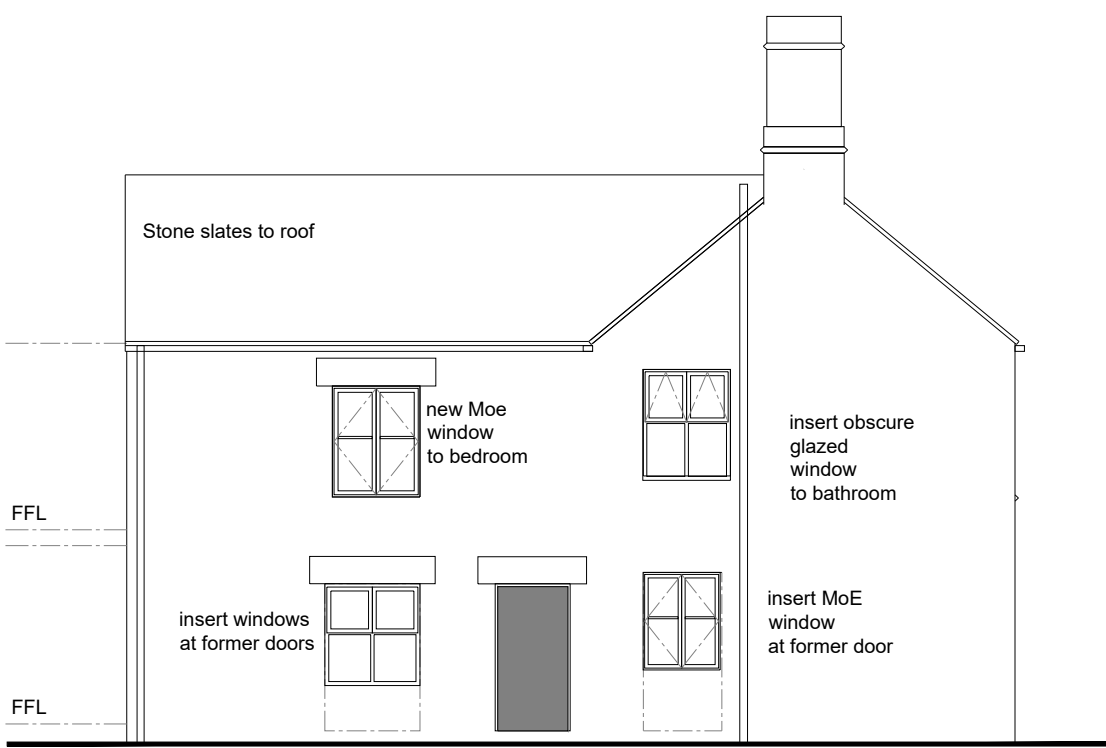

north east (side) elevation

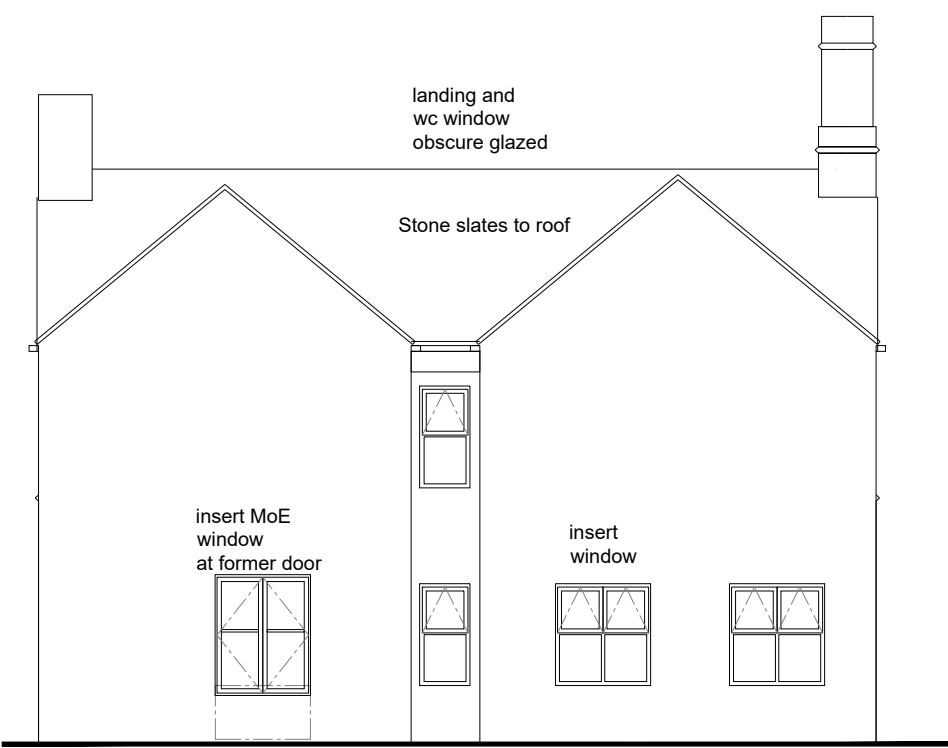

south east (rear) elevation

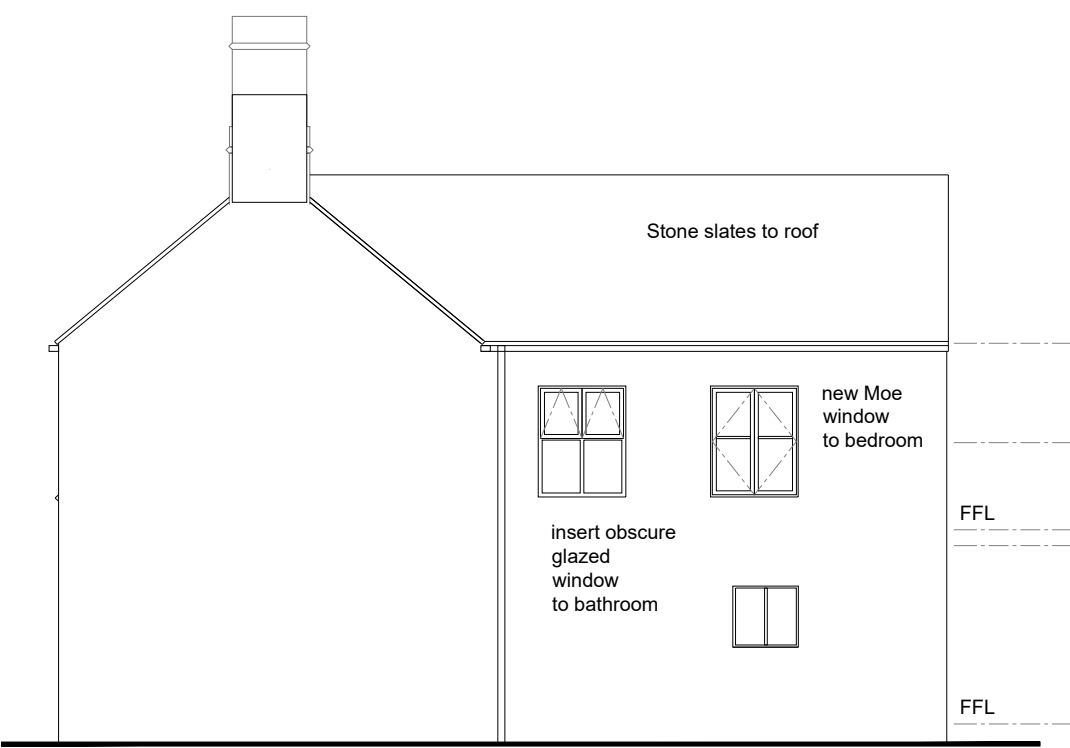


south west (side) elevation




north west (front) elevation


key plan

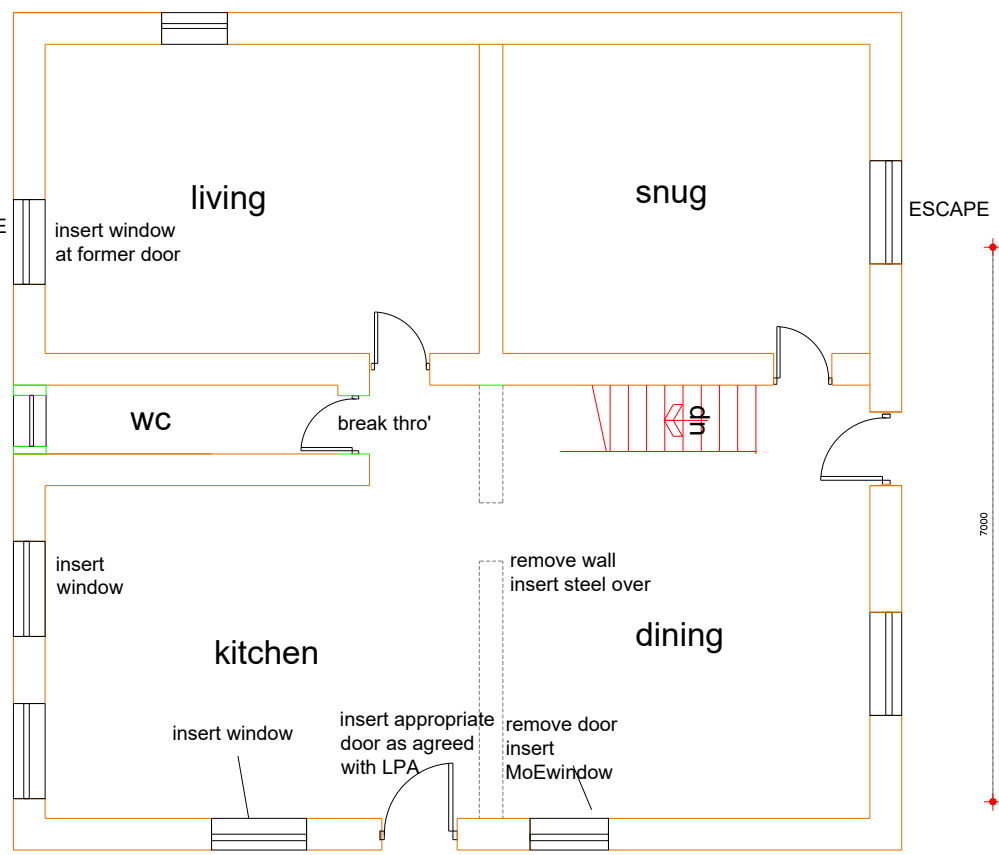

ground floor plan

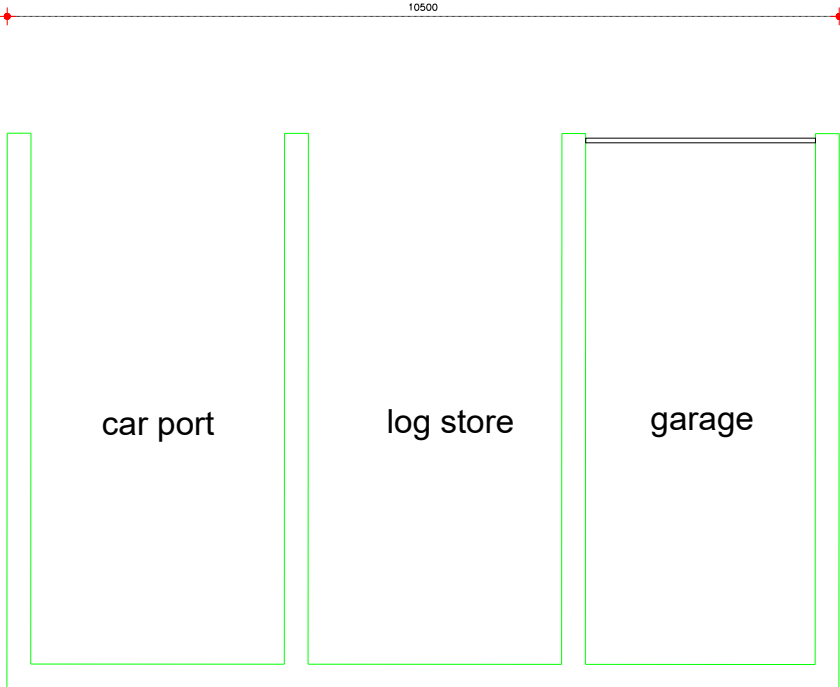


garage block

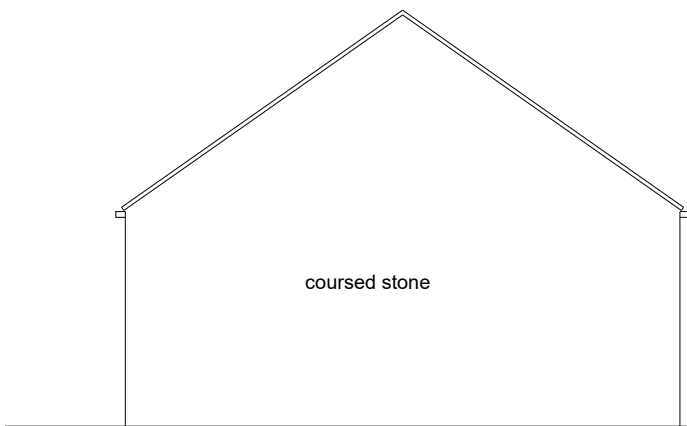


south east (side) elevation



north east (rear) elevation

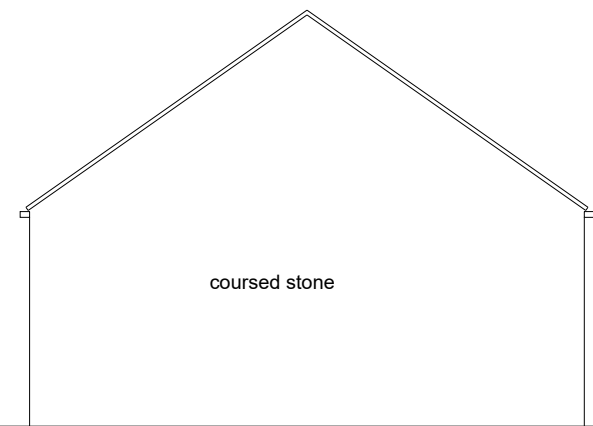


north west (side) elevation

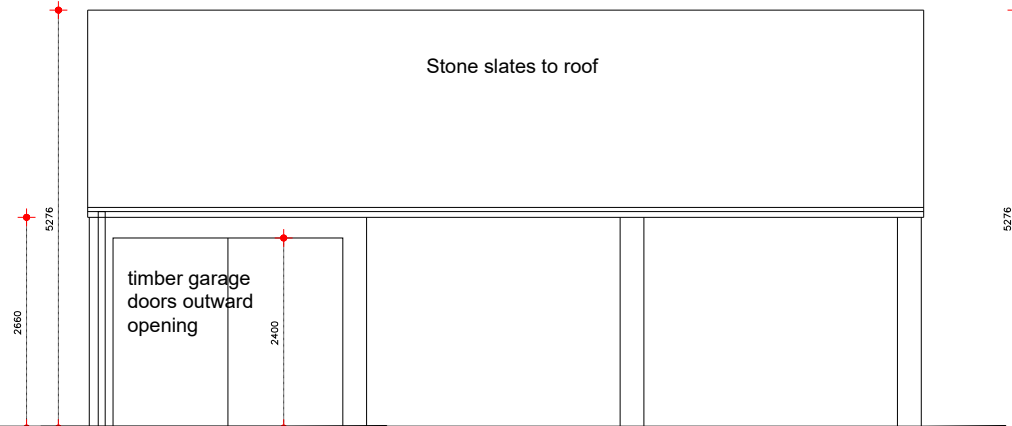


southwest (front) elevation


plans as existing

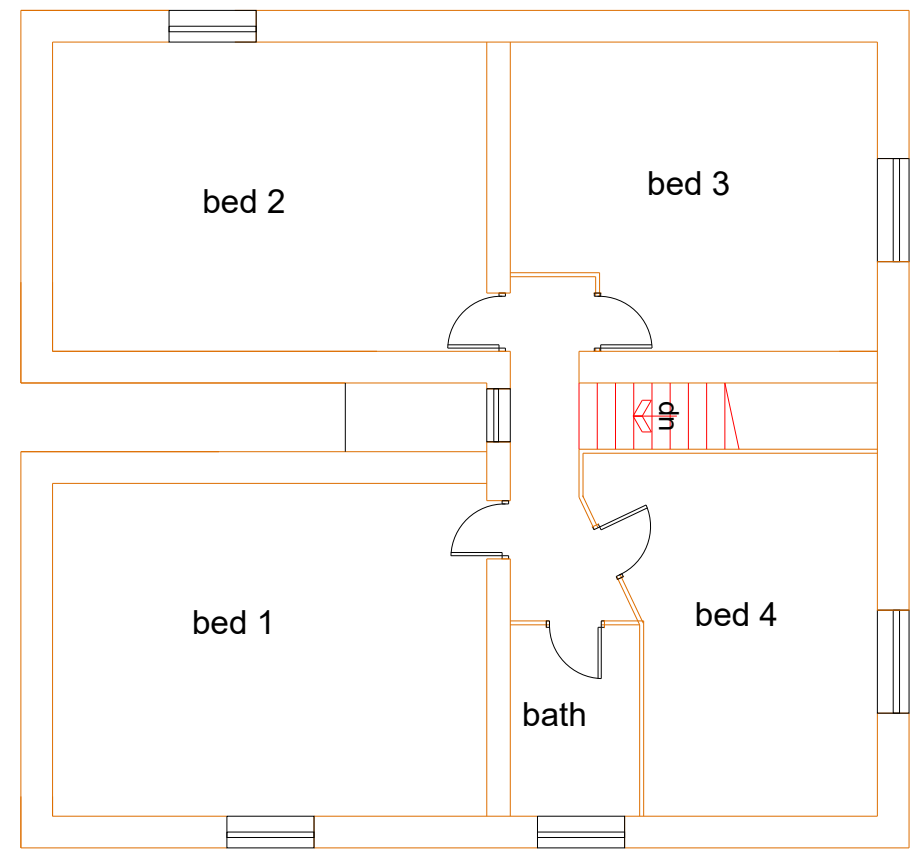


first floor plan

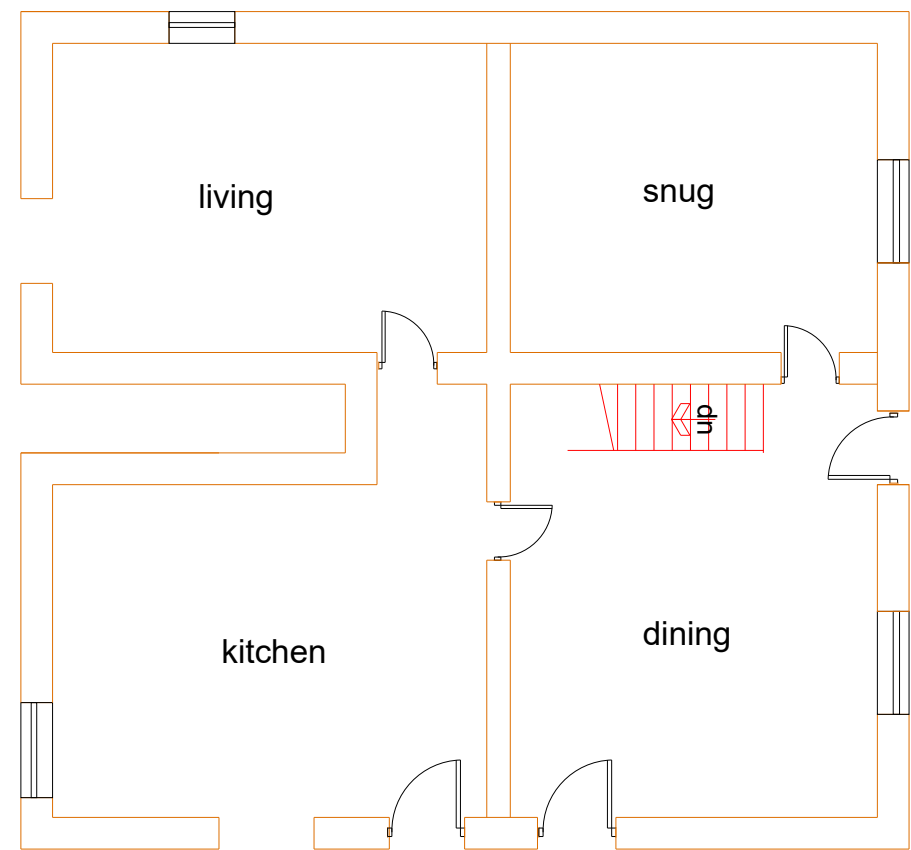


ground floor plan

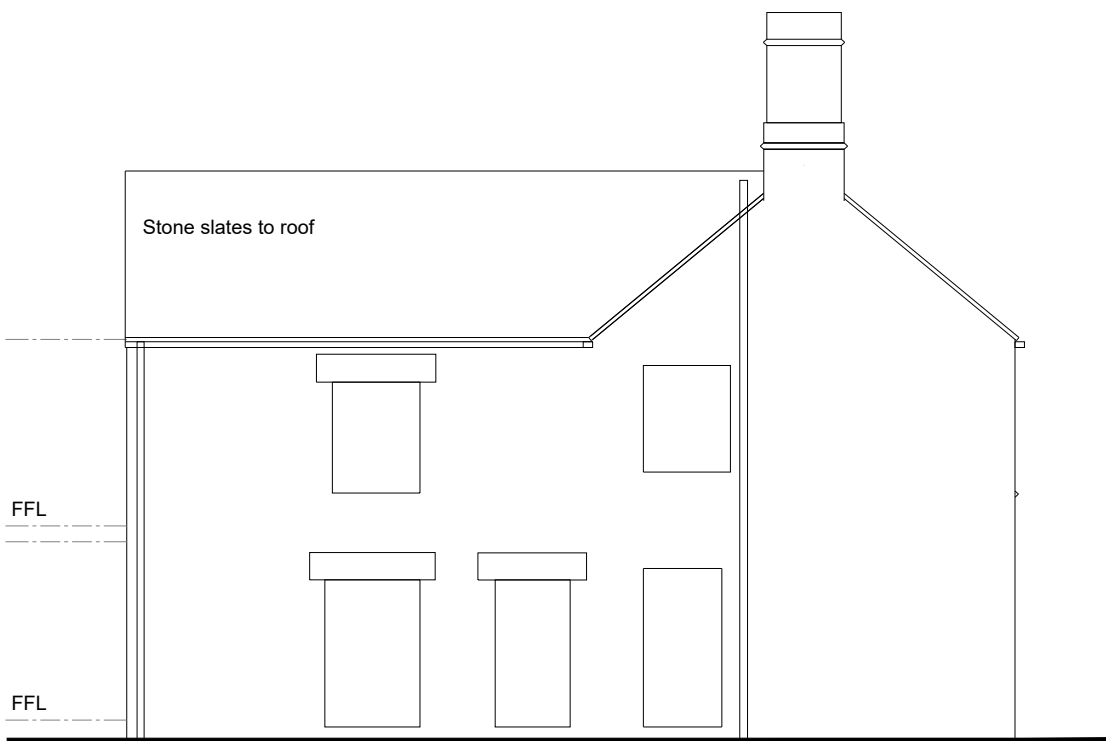


north east (side) elevation

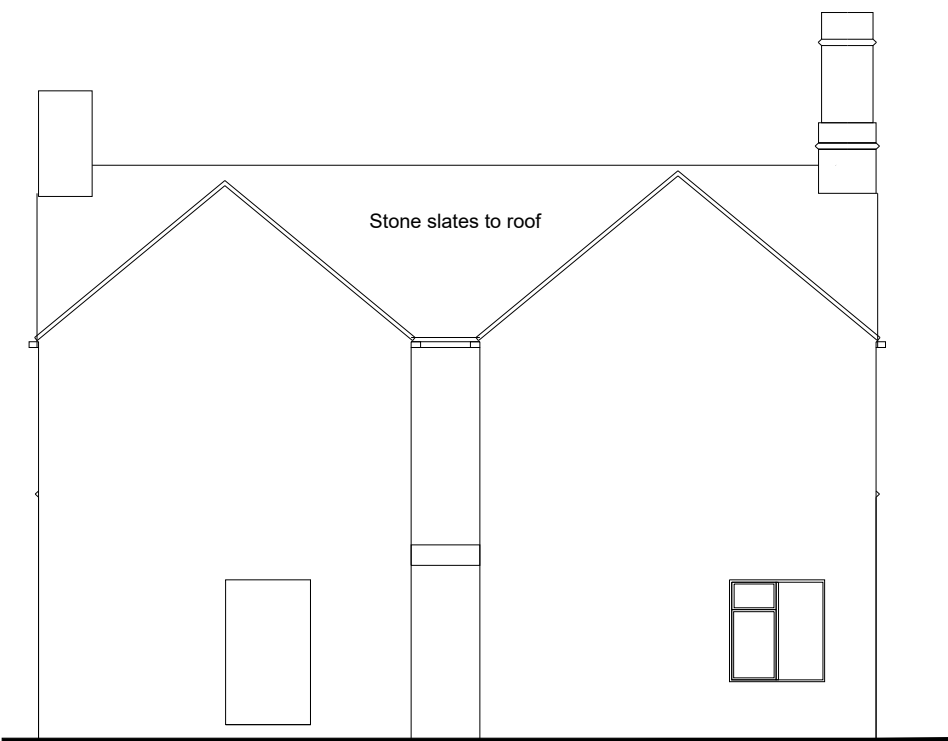


south east (rear) elevation

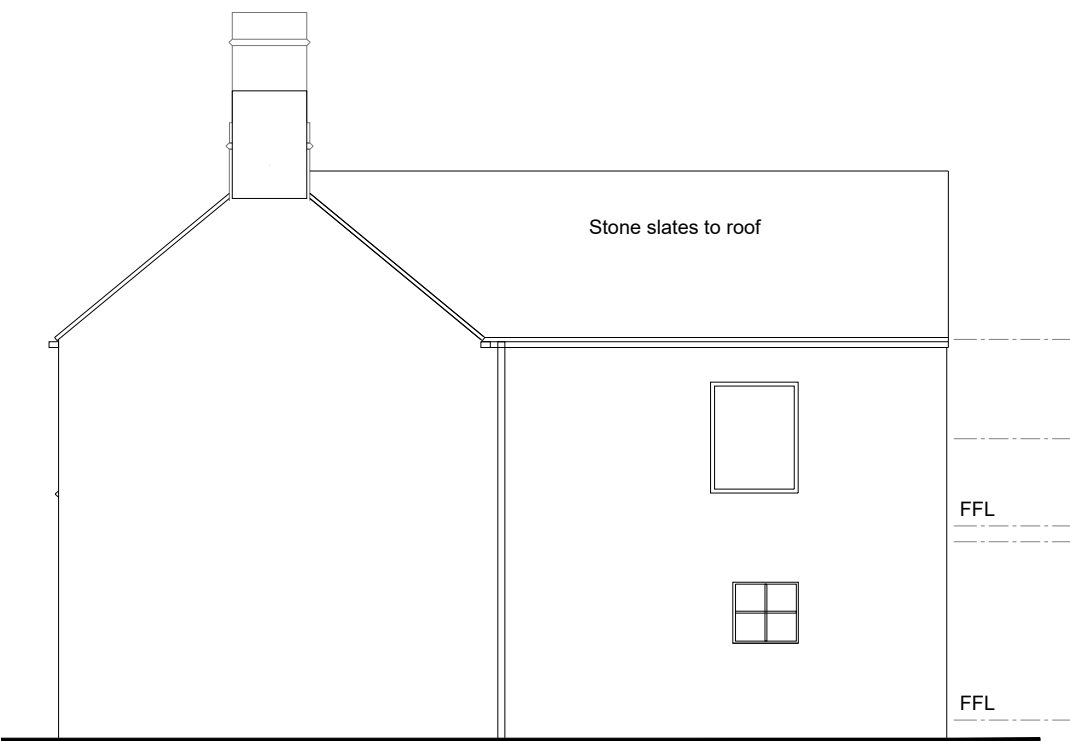

south west (side) elevation

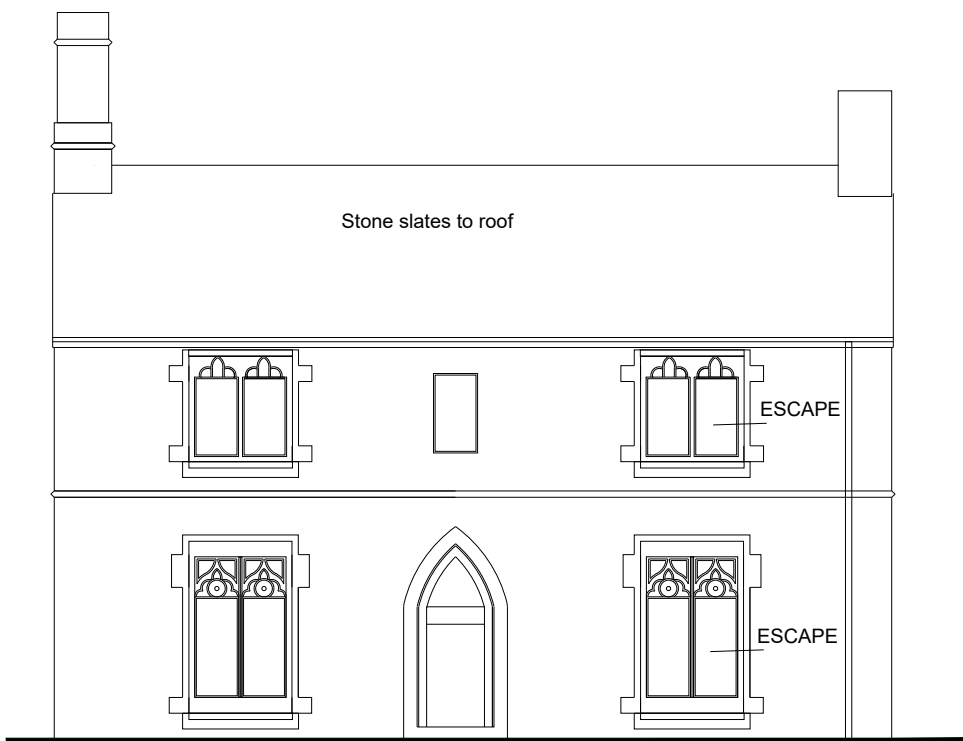

north west (front) elevation

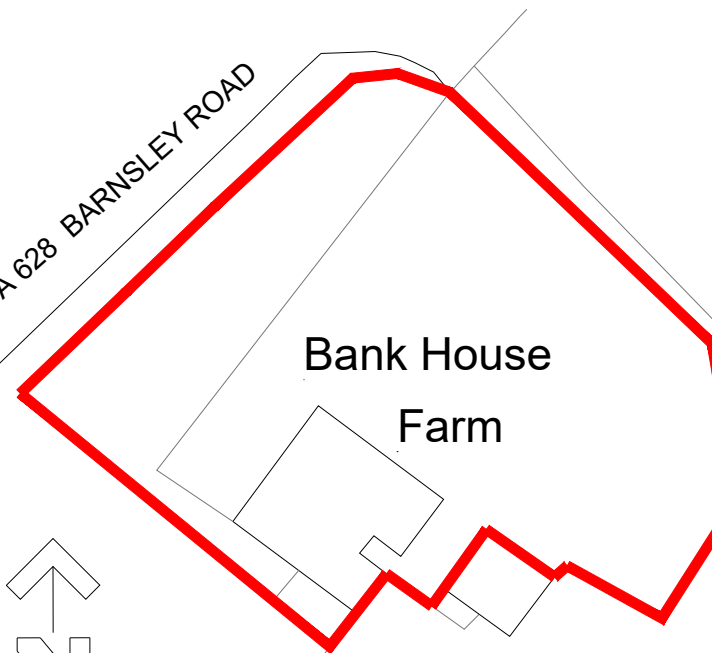

key plan