



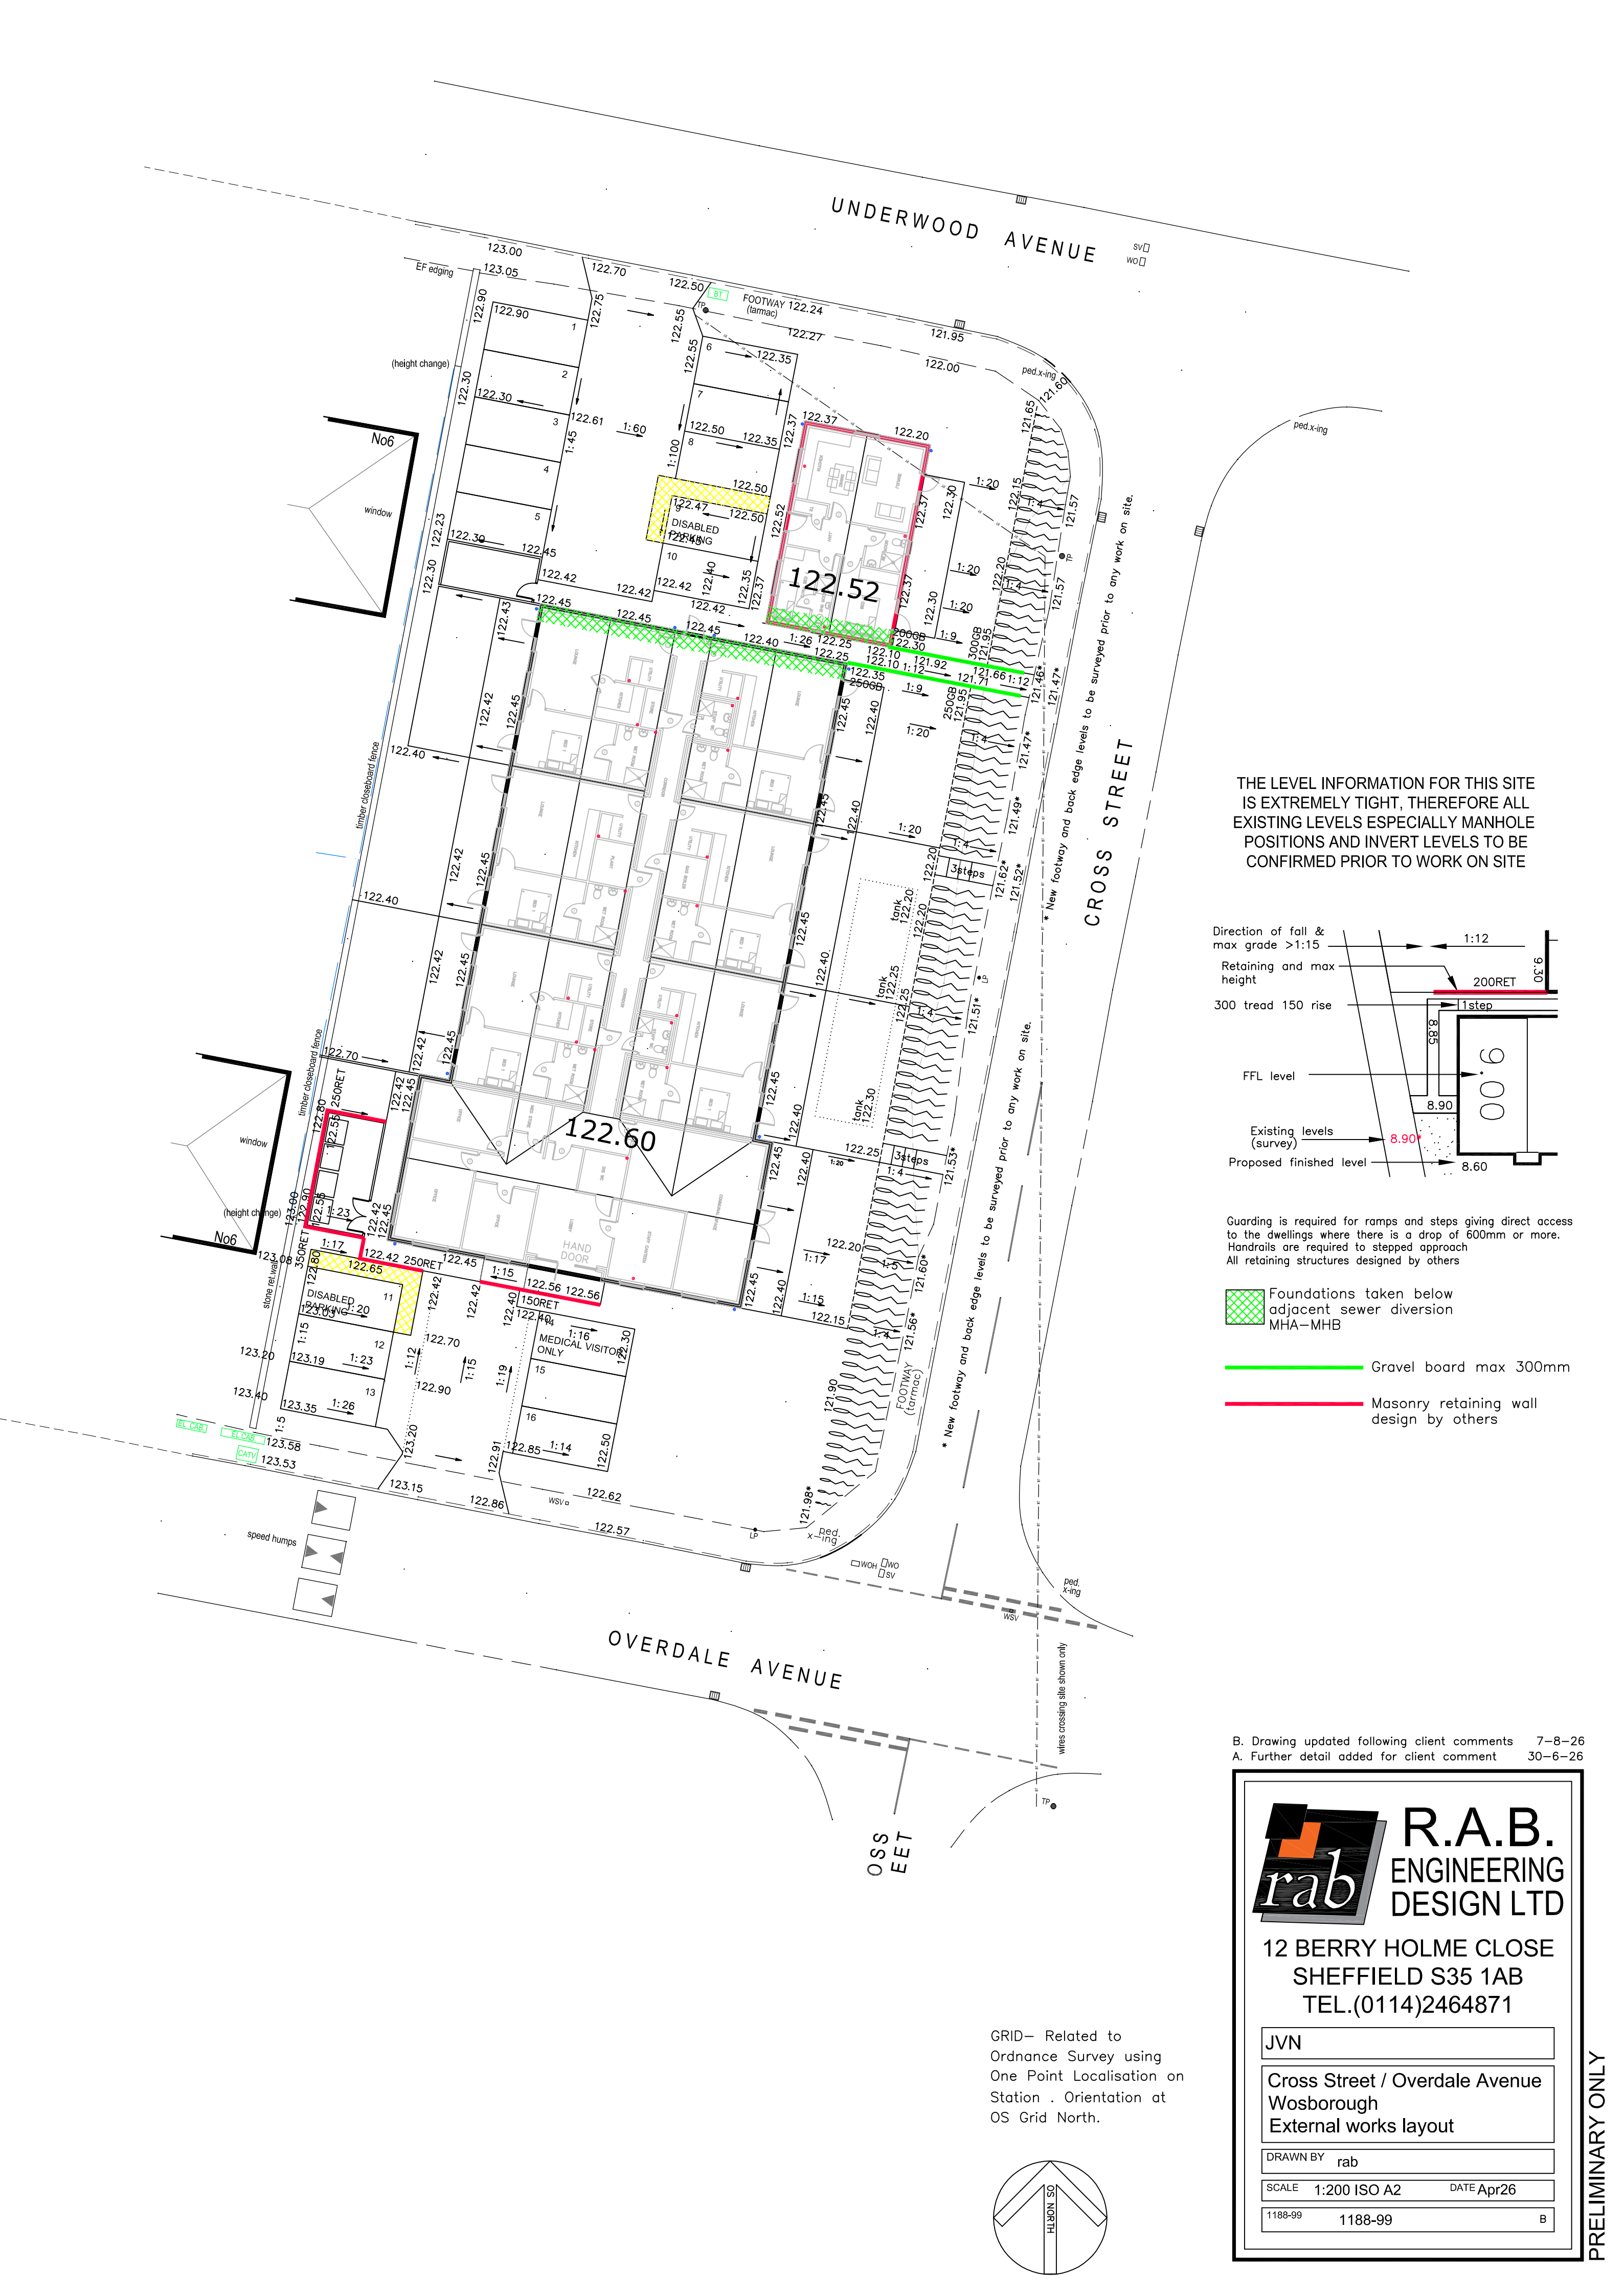


THE LEVEL INFORMATION FOR THIS SITE IS EXTREMELY TIGHT, THEREFORE ALL EXISTING LEVELS ESPECIALLY MANHOLE POSITIONS AND INVERT LEVELS TO BE CONFIRMED PRIOR TO WORK ON SITE

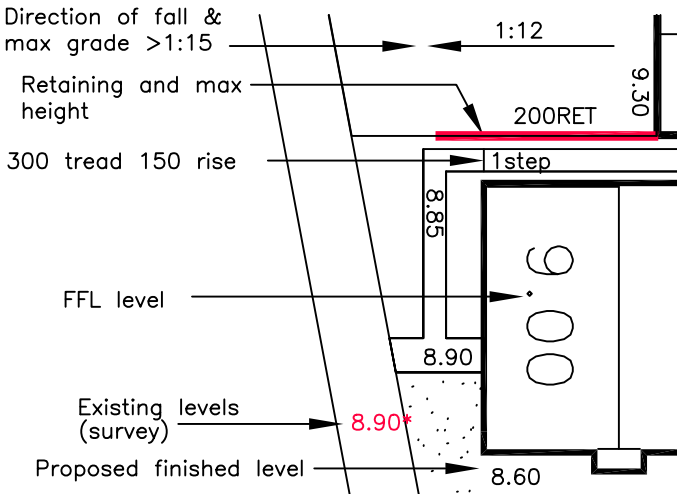

Guarding is required for ramps and steps giving direct access to the dwellings where there is a drop of 600mm or more. Handrails are required to stepped approach All retaining structures designed by others

- Foundations taken below adjacent sewer diversion MHA-MHB
- Gravel board max 300mm
- Masonry retaining wall design by others

B. Drawing updated following client comments 7-8-26
A. Further detail added for client comment 30-6-26

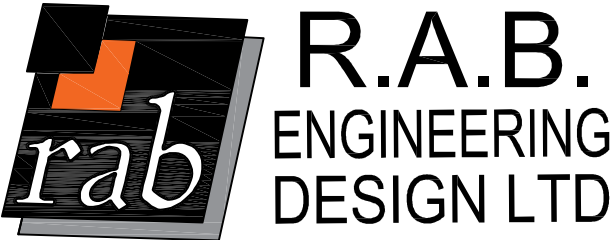

12 BERRY HOLME CLOSE
SHEFFIELD S35 1AB
TEL.(0114)2464871

JVN
Cross Street / Overdale Avenue Wosborough External works layout
DRAWN BY rab
SCALE 1:200 ISO A2 DATE Apr26
1188-99 1188-99 B

PRELIMINARY ONLY