

PLANTING SCHEDULE for DRG Nos L2.390.2.1 - 2.5

ORNAMENTAL SHRUB PLANTING

No.	Species Name	Specification	Height	Pot	Density
268 No.	Brachyglottis 'Sunshine'	Branched: 4 brks: CG	30-40cm	3L	5/m²
76 No.	Carpinus betulus	1+1: Transplant: B	60-80cm	BR	5/m²
205 No.	Ceanothus thyrsiflorus repens	Bushy: 5 brks: CG	30-40cm	3L	4/m²
62 No.	Choisya ternata	Bushy: 4 brks: CG	30-40cm	3L	3/m²
327 No.	Cornus alba 'Elegantissima'	Branched: 4 brks: C	40-60cm	3L	3/m²
122 No.	Cornus alba 'Sibirica'	Branched: 3 brks: C	40-60cm	3L	2/m²
562 No.	Cornus stolonifera 'Flaviramea'	Branched: 4 brks: C	60-80cm	3L	2/m²
39 No.	Corylus avellana 'Contorta'	Branched: 3 brks: C	60-80cm	10L	1/m²
181 No.	Elaeagnus ebbingei 'Limelight'	Branched :3 brks :CG	30-40cm	3L	3/m²
301 No.	Euonymus fortunei 'Silver Queen'	Bushy: 5 brks: C	20-30cm	3L	6/m²
76 No.	Fagus sylvatica	1+2: Transplant: B	60-80cm	BR	5/m²
605 No.	Genista hispanica	Bushy: 5 brks: C	30-40cm	3L	4/m²
656 No.	Hebe 'Red Edge'	Bushy: 5 brks: C	20-30cm	3L	4/m²
505 No.	Hedera colchica	Caned: Several Shoots: 2 brks: C	40-60cm	2L	4/m²
21 No.	Hydrangea petiolaris	Caned: Several Shoots: 3 brks: C	40-60cm	3L	1/m²
1112 No.	Hypericum x moserianum 'Tricolor'	Bushy: 5 brks: C	20-30cm	2L	4/m²
839 No.	Ilex aquifolium 'J.C. van Tol'	Leader & Laterals: C	40-60cm	3L	3/m²
301 No.	Juniperus sabina 'Tamariscifolia'	Branched: C	30-40cm	3L	3/m²
1486 No.	Lavandula angustifolia 'Munstead'	Bushy: 5 brks: C	20-30cm	3L	5/m²
1085 No.	Lonicera nitida 'Lemon Beauty'	Bushy: 5 brks: C	30-40cm	3L	5/m²
692 No.	Lonicera nitida 'Maigrün'	Bushy: 6 brks: C	30-40cm	3L	5/m²
8 No.	Phormium tenax 'Variegatum'	Triple Crown: C	40-60cm	10L	2/m²
7 No.	Phormium tenax 'Variegatum'	Triple Crown: C	150-175cm	120L	1/m²
8 No.	Phormium 'Yellow Wave'	Triple Crown: C	40-60cm	10L	2/m²
460 No.	Pinus mugo pumilio	Bushy: C	30-40cm	10-15L	2/m²
856 No.	Skimmia japonica 'Rubella'	Bushy: 3 brks: C	30-40cm	3L	4/m²
190 No.	Spiraea japonica 'Goldflame'	Bushy: 6 brks: C	30-40cm	3L	4/m²
608 No.	Symphoricarpos x chenaultii 'Hancock'	Branched: 5 brks: C	40-60cm	3L	4/m²
123 No.	Vinca minor 'Argenteovariegata'	Several Shoots: 3 brks: C	20-30cm	2L	6/m²

HERBACEOUS PLANTING WITHIN SHRUB BEDS

No.	Species Name	Specification	Height	Pot	Density
90 No.	Euphorbia characias wulfenii	Full Pot	15-20cm	5L	4/m²
45 No.	Euphorbia amygdaloides 'Purpurea'	Full Pot	15-20cm	5L	4/m²

CLIMBERS


No.	Species Name	Specification	Height	Pot	Density
9 No.	Clematis 'Nelly Moser'	Several Shoots :3/4 brks :Caned	60-80cm	10L	Counted
36 No.	Lonicera japonica 'Hall's Prolific'	Several Shoots :5 brks :Caned	100-150cm	10L	Counted

HEDGE PLANTING


No.	Species Name	Specification	Height	Root	Density
1366 No.	Carpinus betulus	1+1: Transplant: B	60-80cm	BR	7/m
1366 No.	Fagus sylvatica	1+2: Transplant: B	60-80cm	BR	7/m

NOTES:

- Refer to Drg No L2.390.3 for Planting Schedule for Tree Planting, Woodland Planting, & Accent Planting
- Refer to Drg No L2.390.1 for Landscape Specification

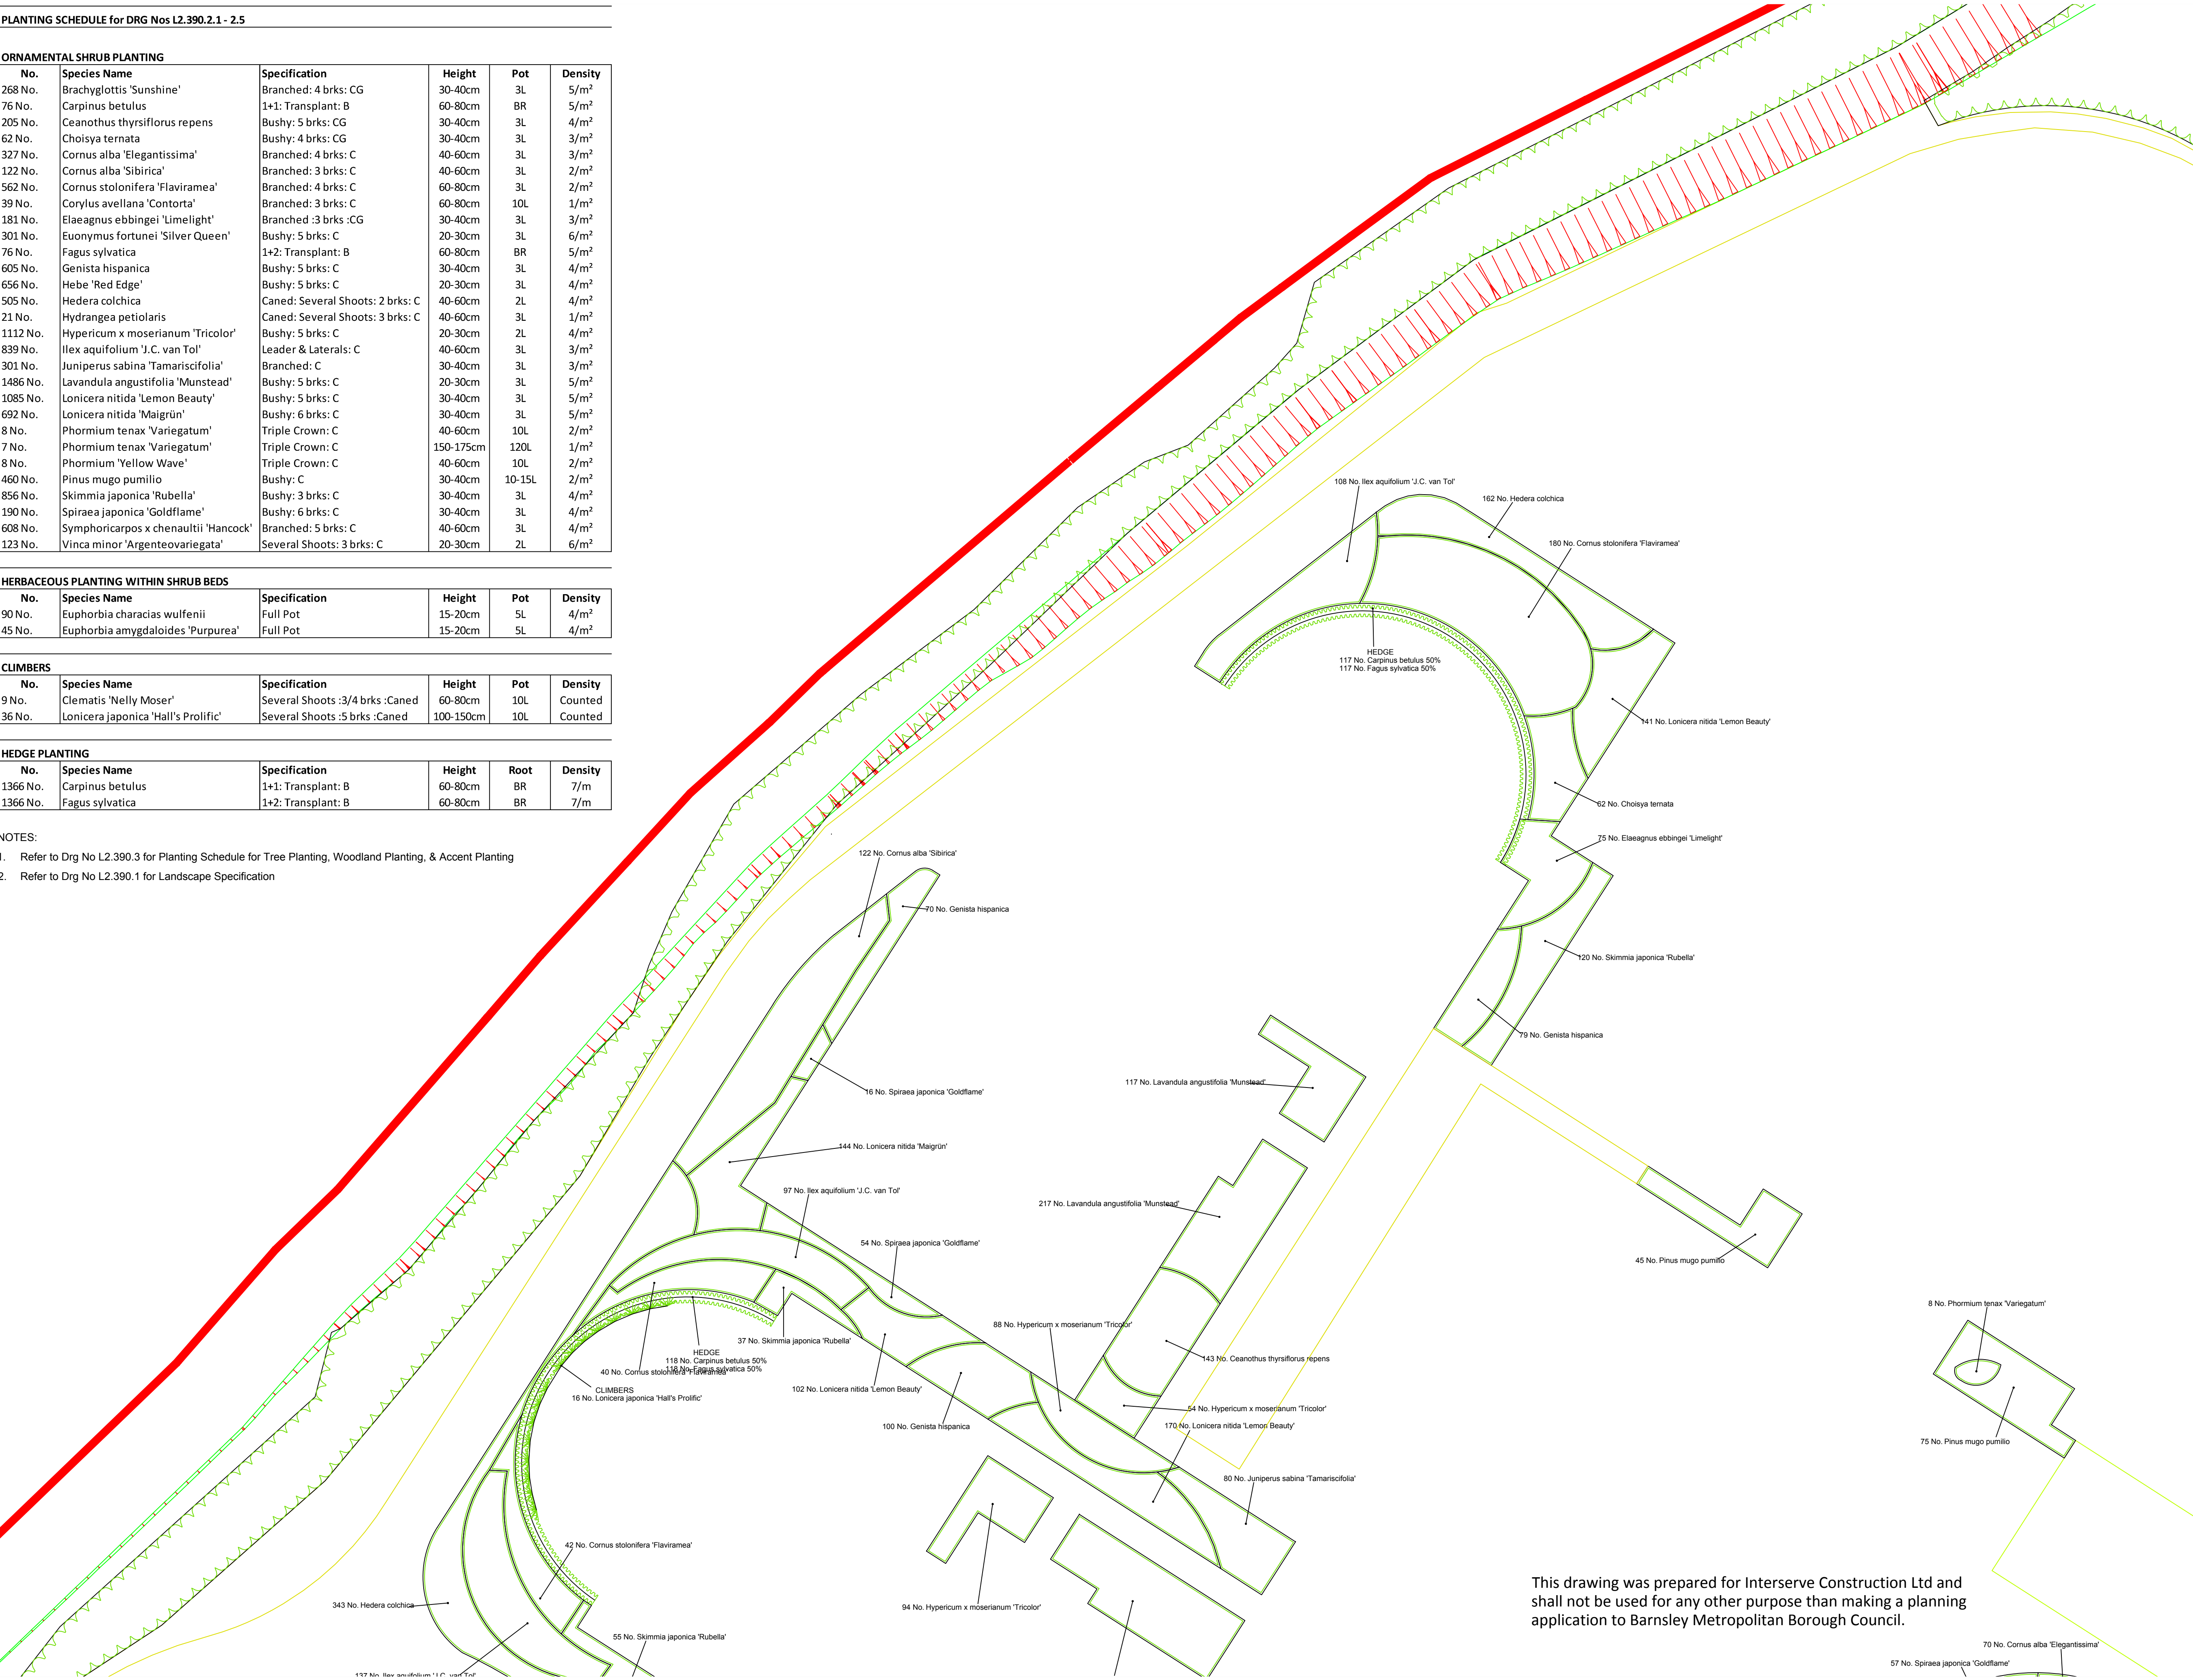

This drawing was prepared for Interserve Construction Ltd and shall not be used for any other purpose than making a planning application to Barnsley Metropolitan Borough Council.

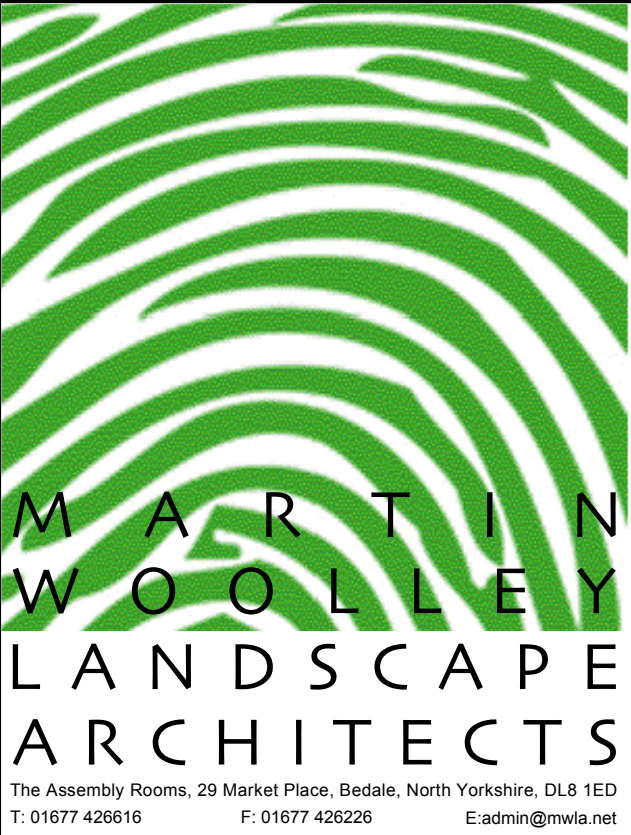

CLIENT	Hoyland Estates
PROJECT	Earlswood Autistic Hospital
TITLE	Shrub Planting Details - Sheet 5 of 5
DATE	Jun 2016
DRAWN	MW
DRAWING NUMBER	L2.390.2.5
SCALE	1:200 @ A1
CHECKED	
REVISION	