




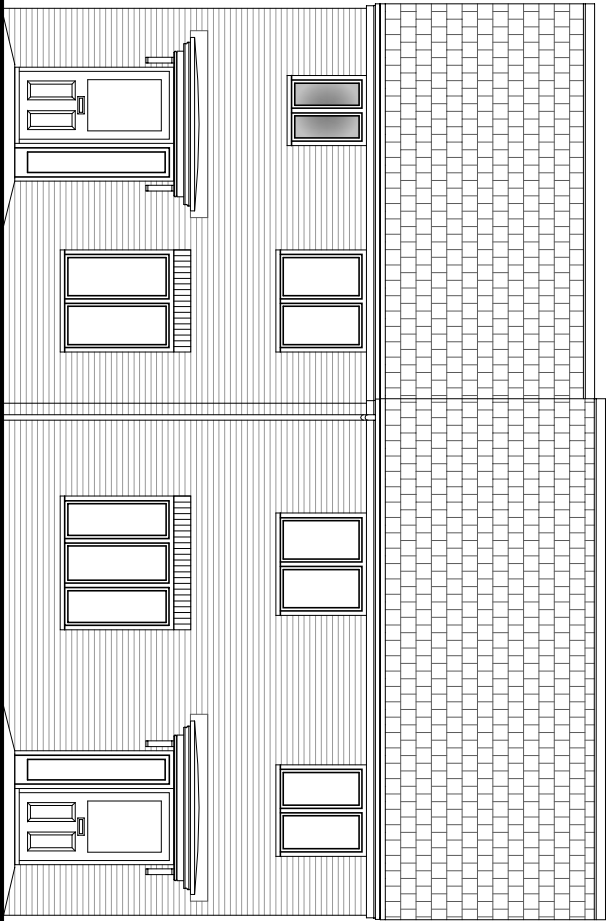


Front Elevation

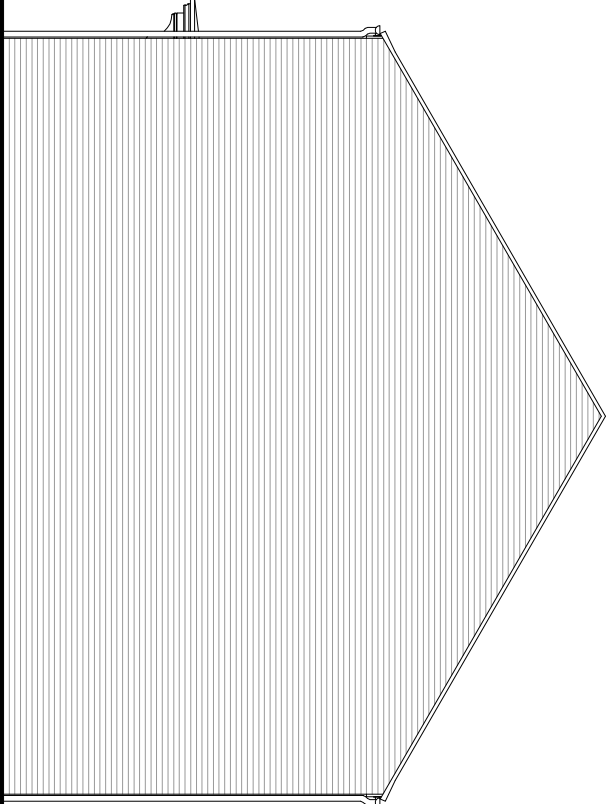


Side Elevation

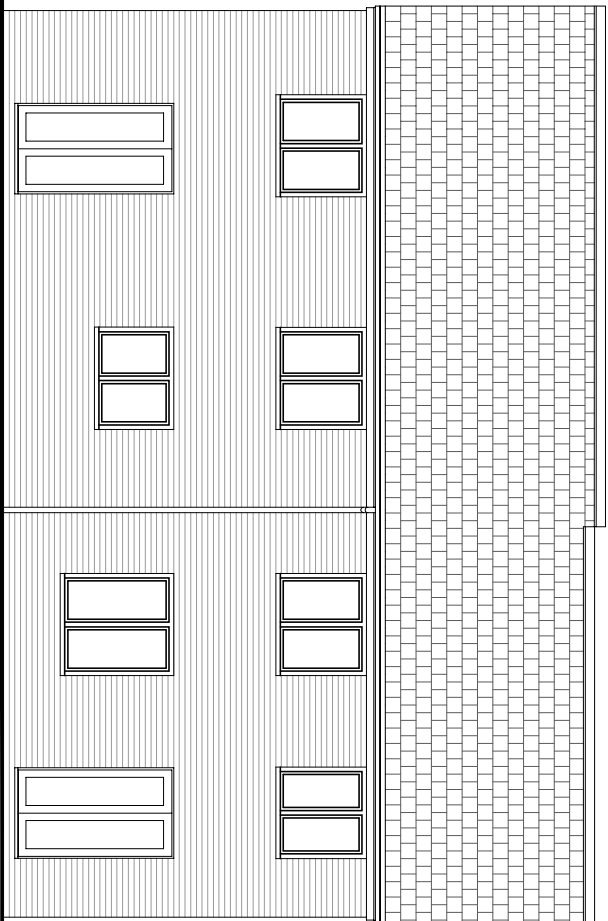


Rear Elevation

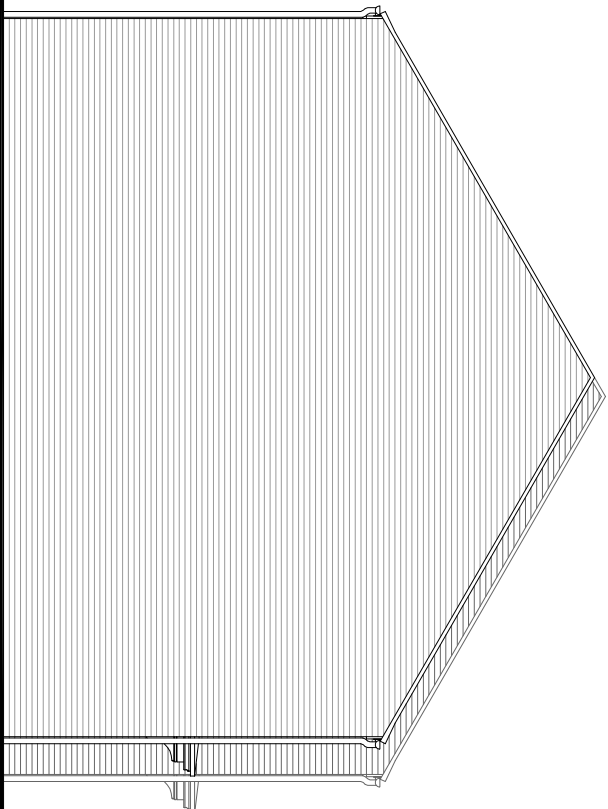

Side Elevation

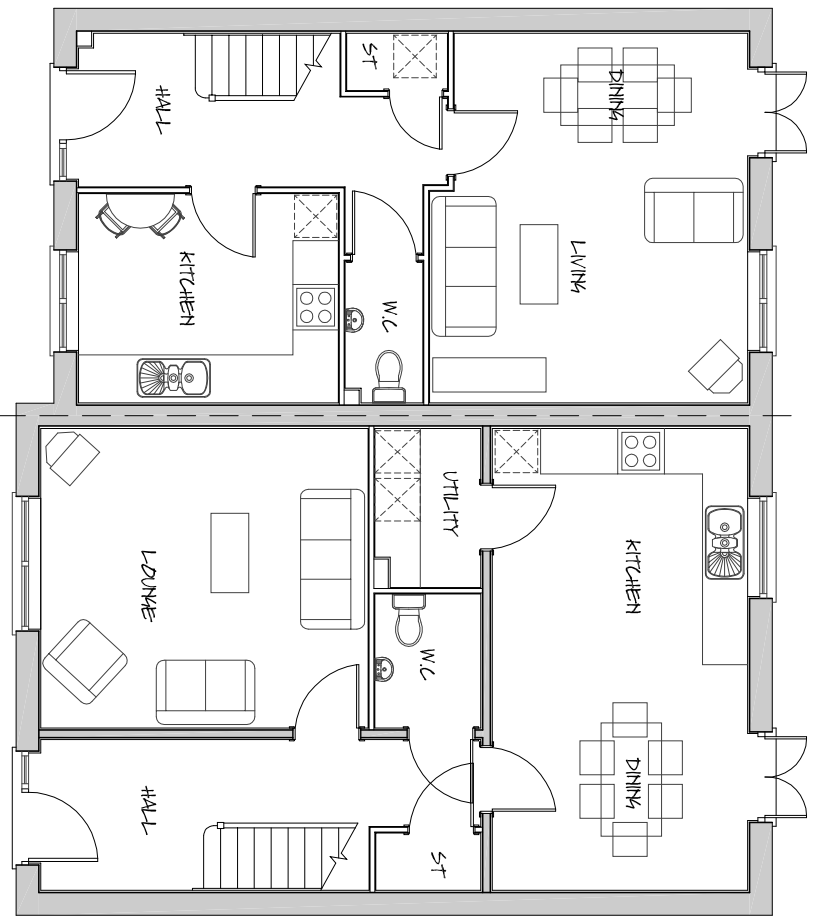

Ground Floor Layout

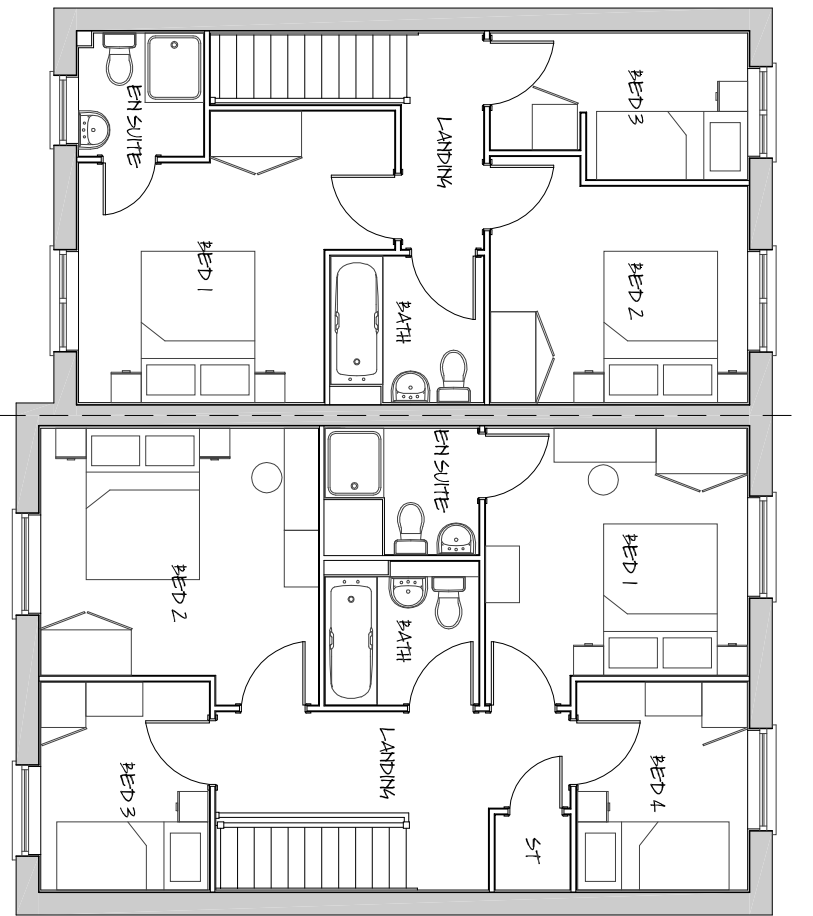

First Floor Layout

PLOTS 198-199 – PLANNING DRAWING

■ architectural design

■ town planning

■ landscape architecture

John R Paley Associates

CLIENT

PERSIMMON WEST YORKSHIRE

PROJECT

RESIDENTIAL DEVELOPMENT
UPPER SHEFFIELD ROAD
BARNSELEY

DRAWING OF
PLOTS 198-199
PLOT SPECIFIC PLANNING DRAWING

MARKETING NAME

drawing no

P09:4234:159

scale @ A2
1:100

rev

0

drawn
RAN

check
CAH

date
JULY 10

1 Red Hall Crescent
Paragon Business Village
Wakefield
WF1 2DF

t-01924 383322
f-01924 384382
e-info@jrpassoc.co.uk