



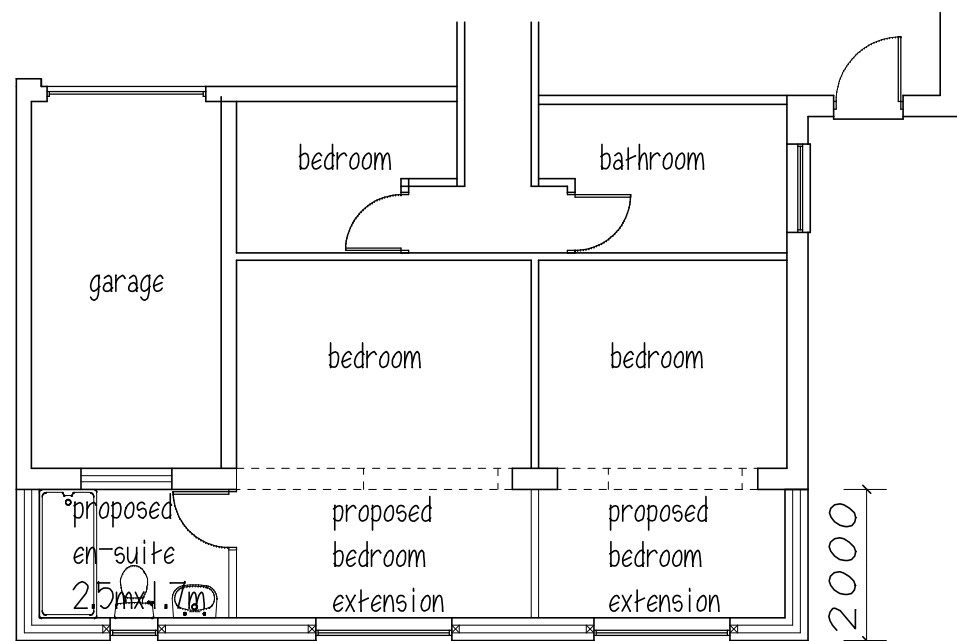


GROUND FLOOR


ROOF - concrete interlocking tiles to match existing
 WALLS - brick to match existing
 WINDOWS & DOORS - brown Upvc to match

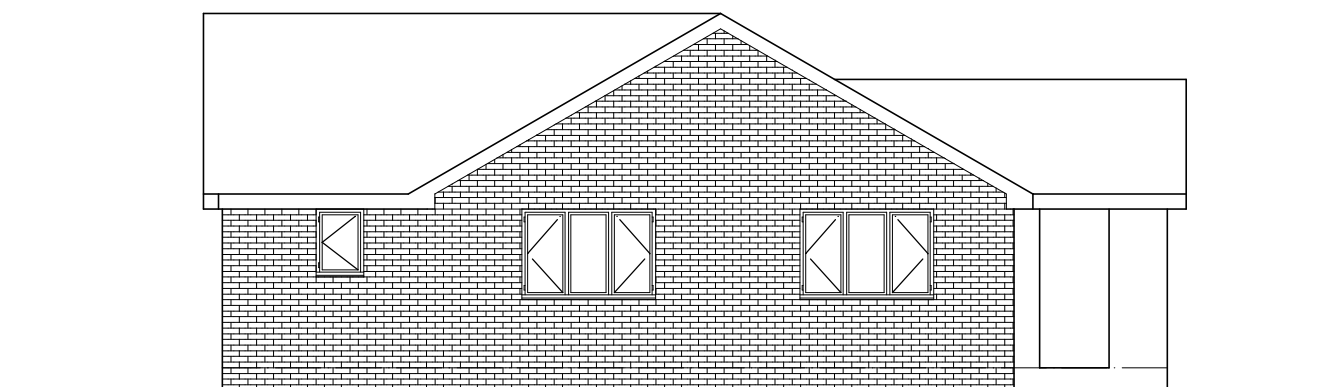

REAR EXTENSION

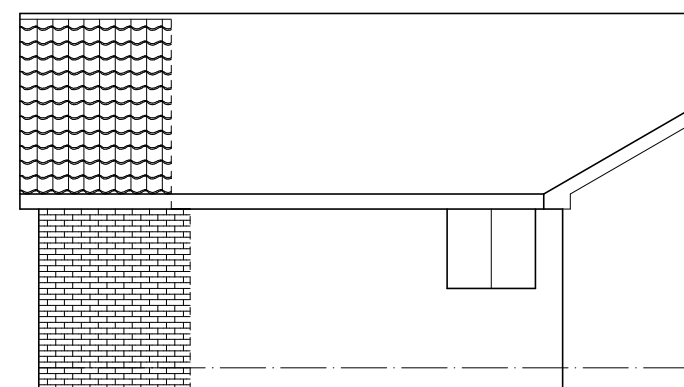

SIDE EXTENSION

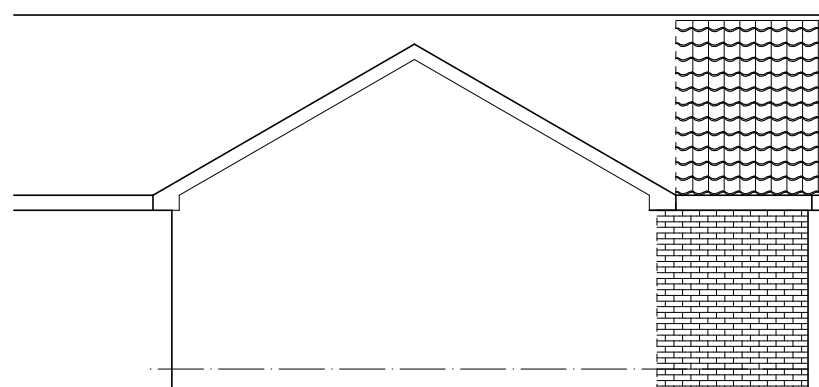

SIDE EXTENSION

Mrs J GARDEN

PROPOSED BEDROOM EXTENSION
 1 ELSTEAD CLOSE
 BARUGH GREEN

PLAN & ELEVATIONS

1:100@SEPT.13

Peter Thompson


"Linwood"

Barnsley Road

Dodworth

Barnsley S75 3JR

e-mail peter-thompson@hotmail.co.uk

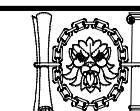

M.C.I.A.T.

t&f. 01226 201391

m. 07973251730