




Peter Thompson M.C.I.A.T.



Architectural Design Consultant Ltd.
Tel & Fax: 01226 201391
Mobiles: 07973 251730
e-mail: peter-thompson@hotmail.co.uk

PROPOSED DWELLING
ADJ. 57 DARTON ROAD
CAWTHORNE
SITE PLAN 1:500

Linwood
Barnsley Road
Dodworth
Barnsley S75 3JR

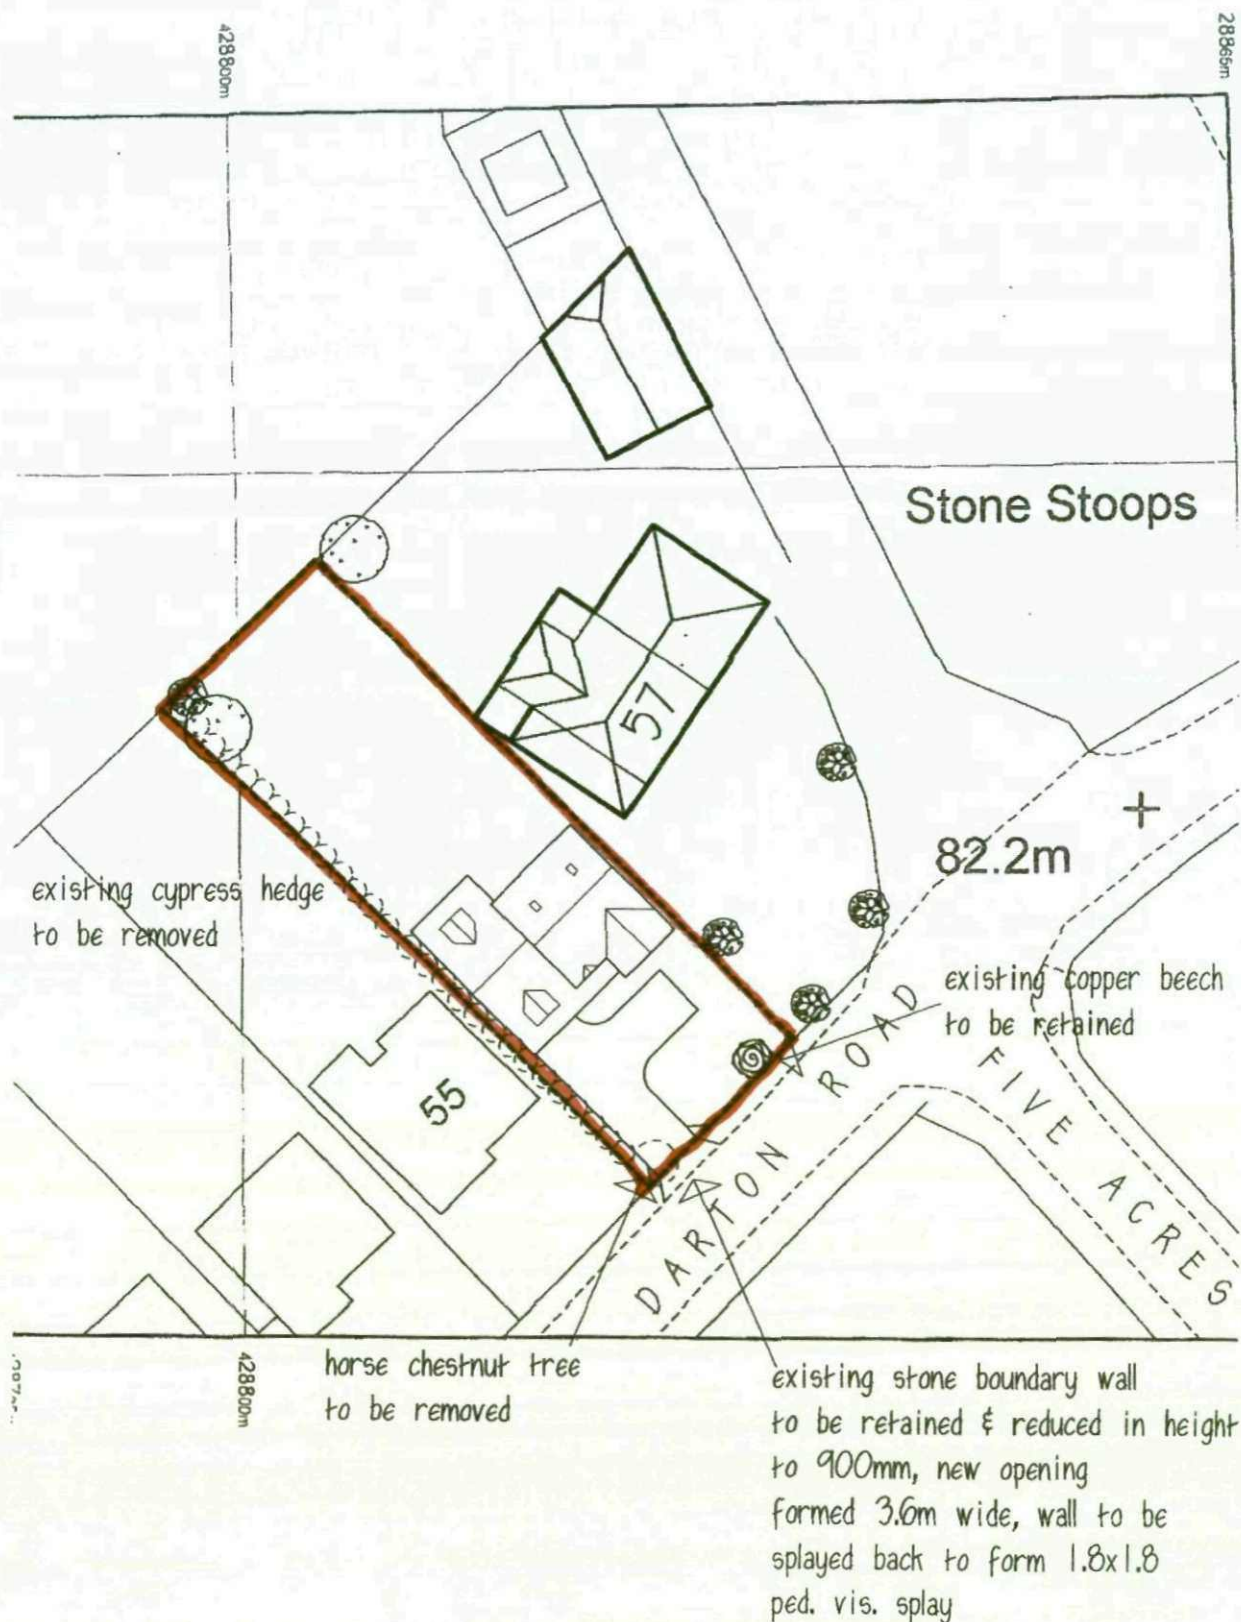



Peter Thompson M.C.I.A.T.



Architectural Design Consultant Ltd.

PROPOSED DWELLING
ADJ. 57 DARTON ROAD
CAWTHORNE
SITE PLAN


1:1250

