
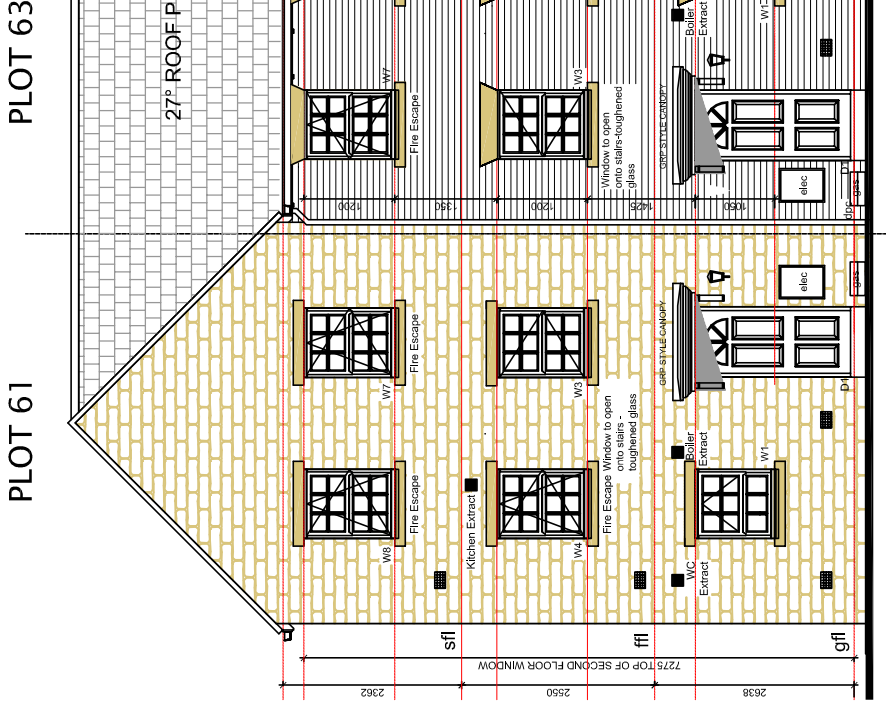
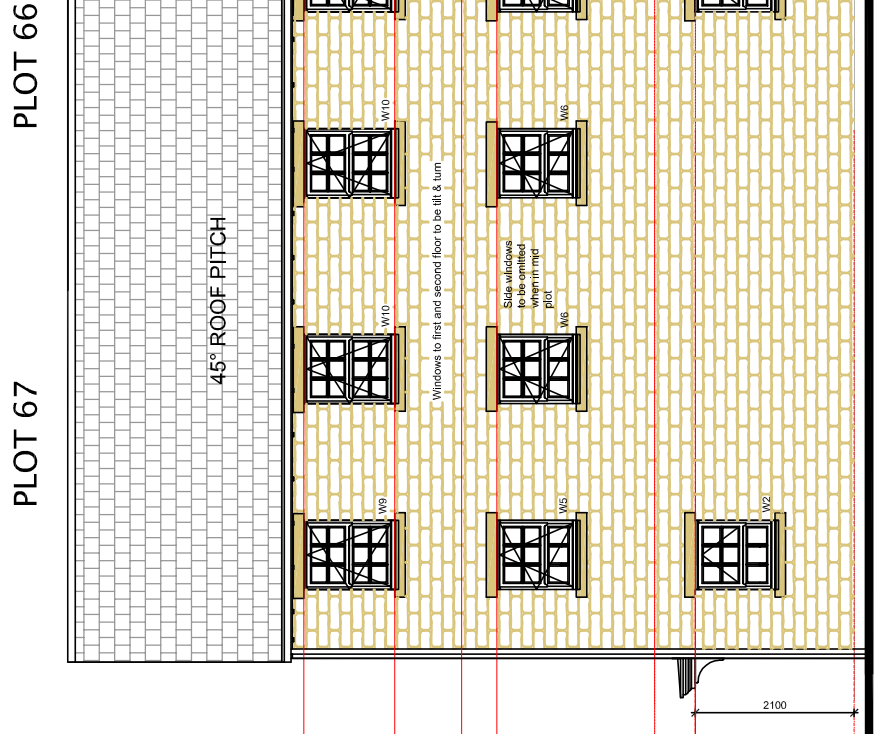


Homes by Strata Housetype - C-Life Monaco

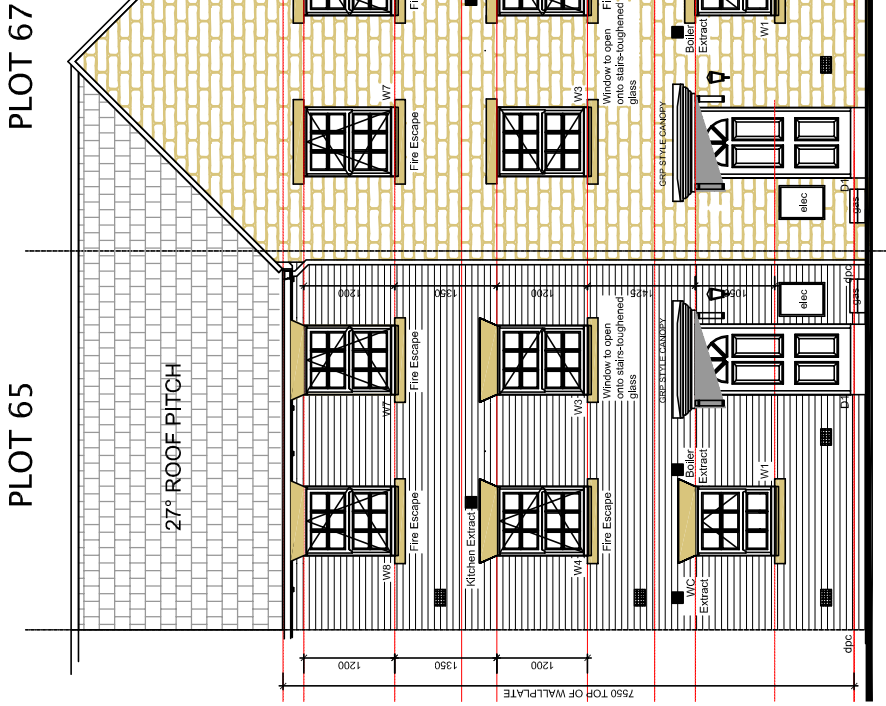


OPP (END WITH 45° ROOF)
STONE ELEVATION
(BLENHEIM ROAD)

AS (MID WITH 27° ROOF)
BRICK ELEVATION
(BLENHEIM ROAD)


SIDE ELEVATION WITH 45° ROOF
STONE ELEVATION

OPP (MID WITH 27° ROOF)
BRICK ELEVATION
(BLENHEIM ROAD)


AS (END WITH 45° ROOF)
STONE ELEVATION
(BLENHEIM ROAD)

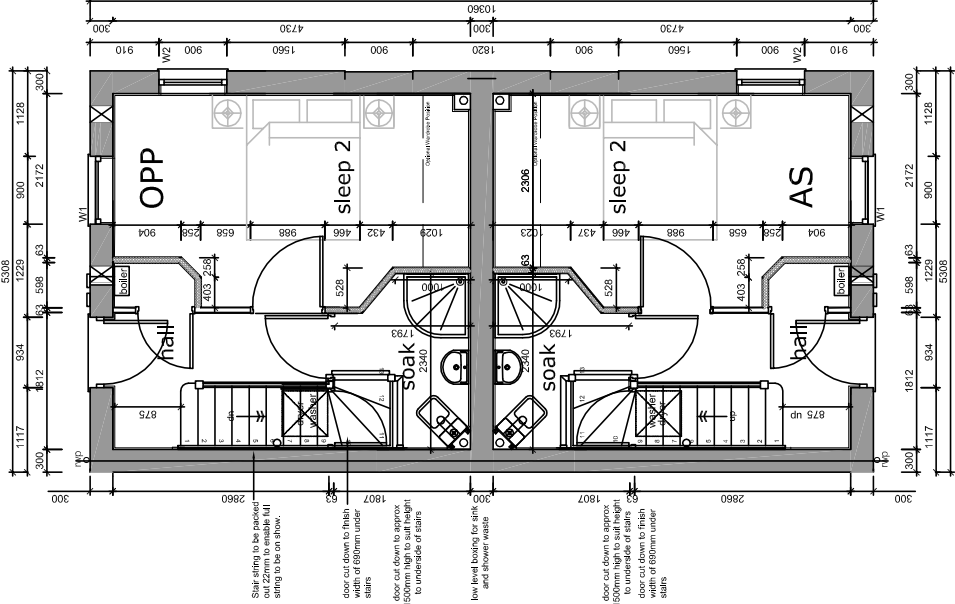


GROUND FLOOR

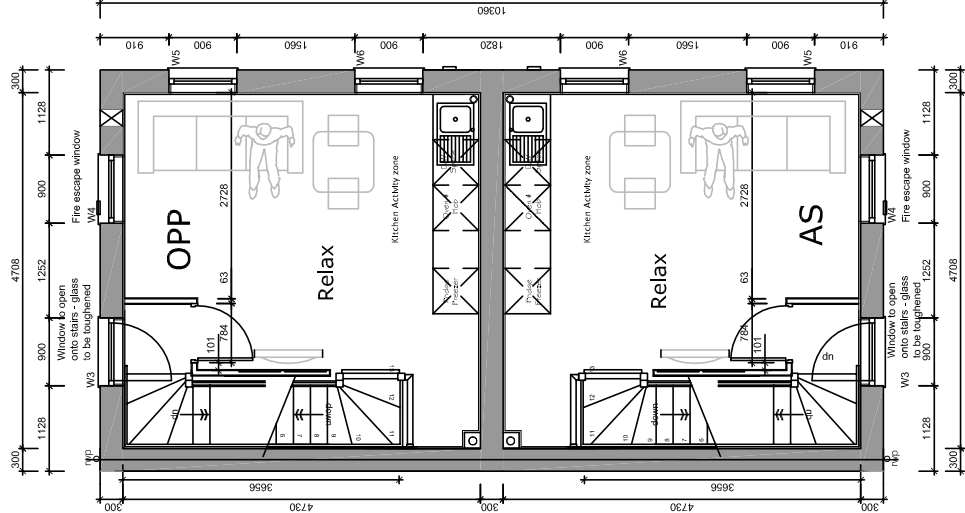

FIRST FLOOR

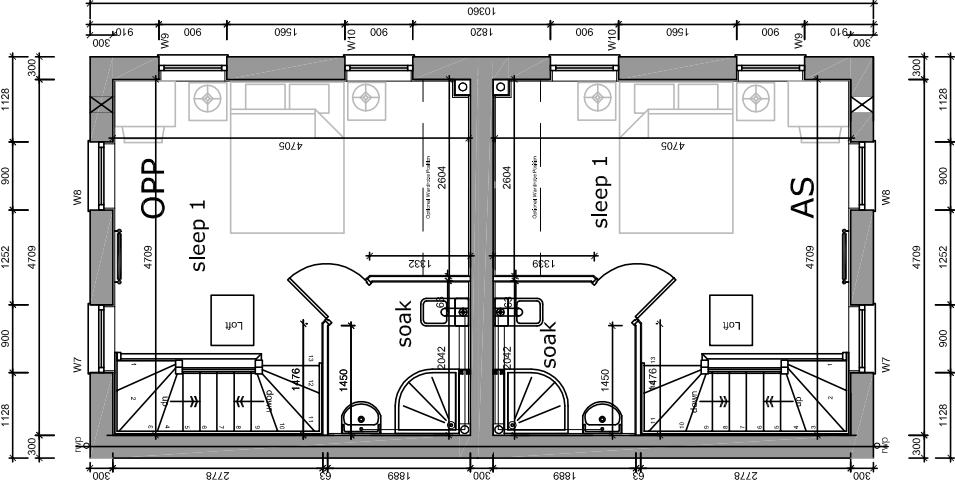

SECOND FLOOR

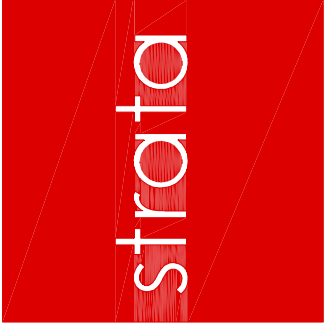

homes by

strata

strata homes limited quay point lakeside doncaster DN4 5PL
T 01302 308508 F 01302 308501 www.homesbystrata.co.uk

scale: 1:100@A3 drawn by: *MS* app'd by: *MS* date: 08/11/10

Project: HOUSETYPES
G-LIFE

Drawing: MONACO 716 sq.ft.
PLANNING DRAWING
BRICK / STONE ELEVATIONS

Drawing Number: GLIFE 23 • 11
House Ref: ¹Drawing
Revision A